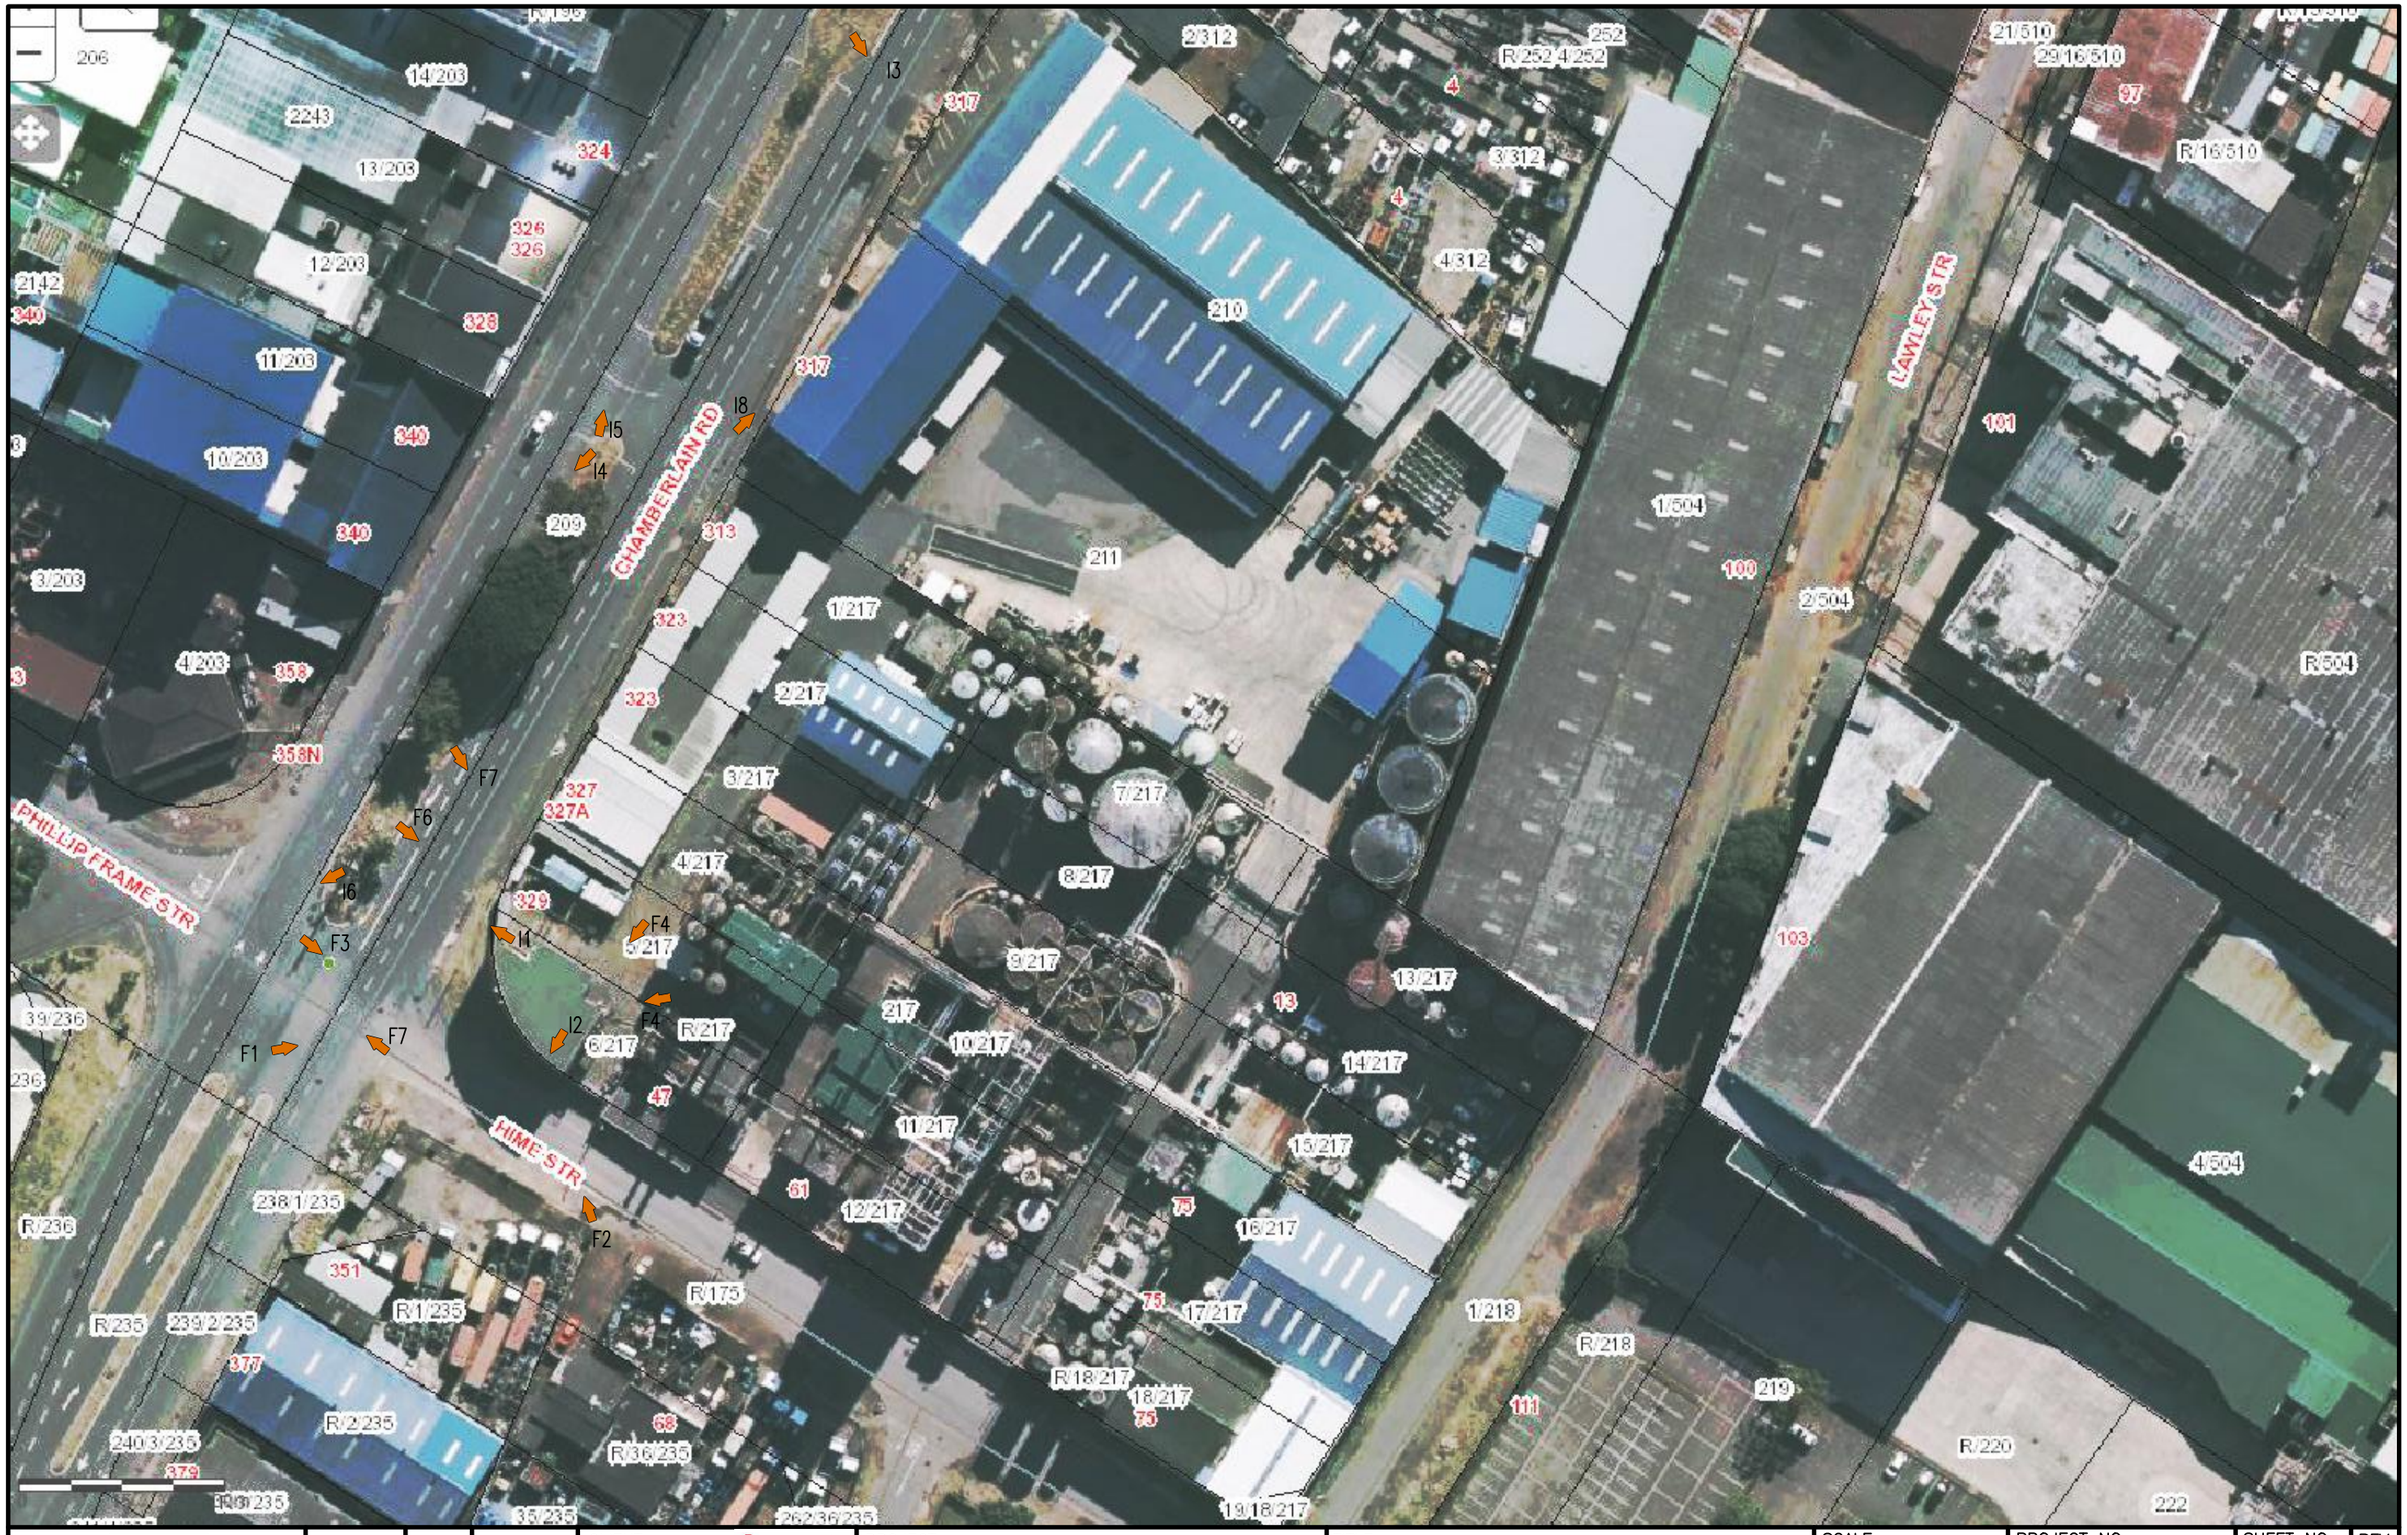

KANTEY & TEMPLER CONSULTING ENGINEERS Engineering African Development P O BOX 1021 WANDSBECK 3631 TEL. 0312666535	COMPILED	VB	18/10/2022	CLIENT AECI Speciality Chem	PROJECT ADD & ALT TO LABORATORY AT 323 CHAMBERLAIN RD	TITLE Photo Positions	SCALE	PROJECT NO 20545	SHEET NO. Annex H	REV A
	DRAWN	VB	18/10/2022							
	CHECKED									

KT-dbn-A3-hor.dwg (SCALE) A3HOR SHEET