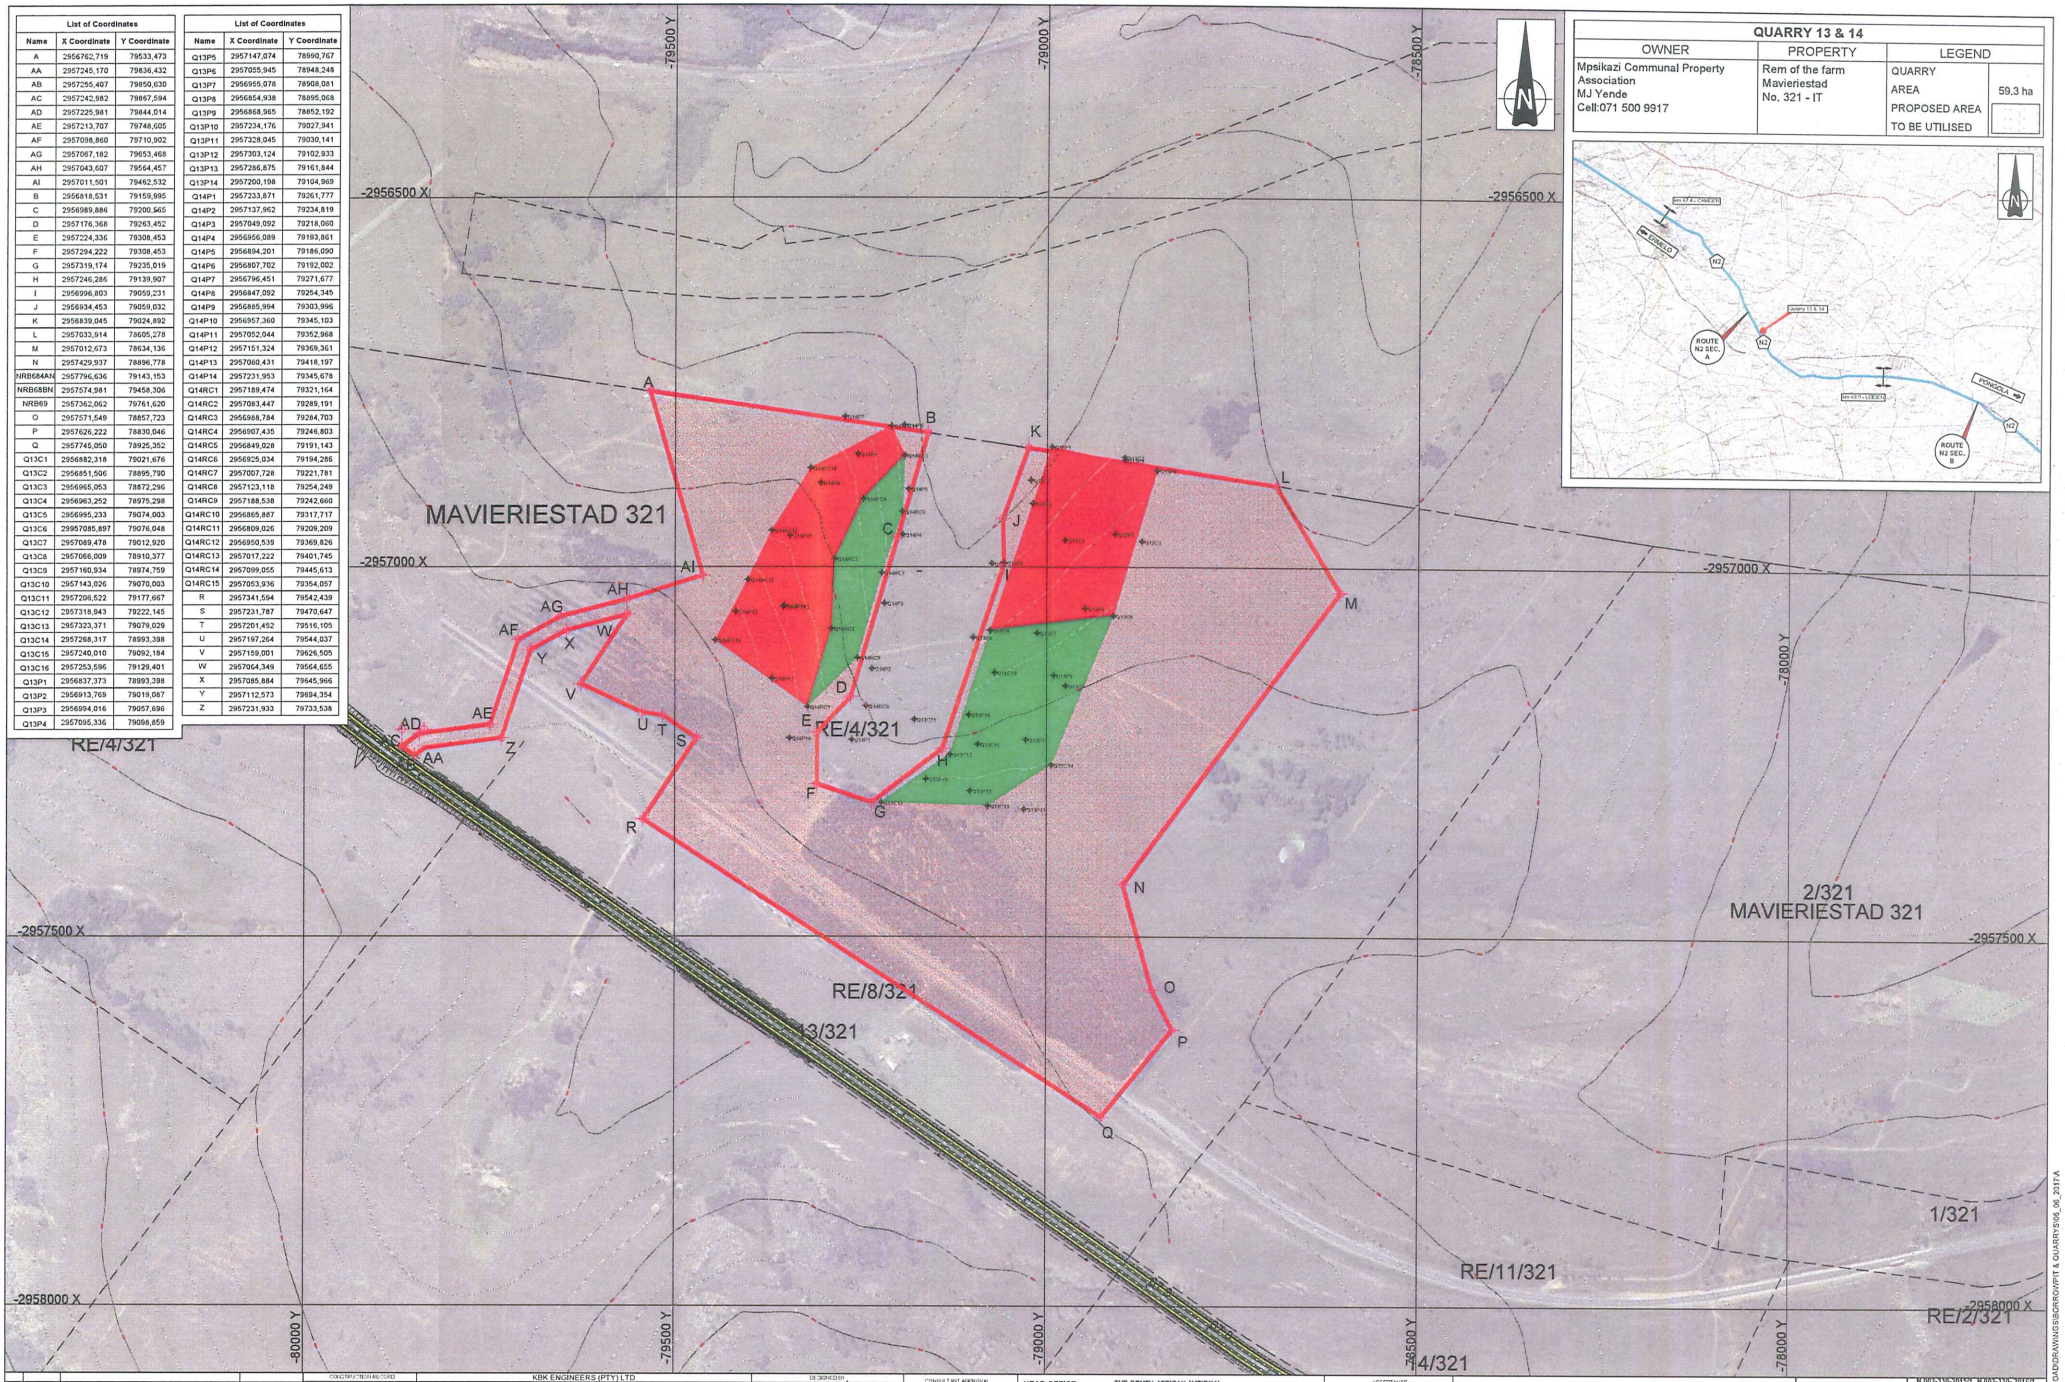

V1		ORIGINAL VERSION		
No.	DATE	REVISION	CONSULT. ENG.	

CONSTRUCTION RECORD
WORKS CONTRACT ENGINEER
Name
Prof. Reg. No.
Date
SANRAL PROJECT MANAGER
Name
Date

KBK ENGINEERS (PTY) LTD

KBK Engineers (Pty) Ltd
101 Wapadrant Building
64 Glenwood Road, Lynnwood Glen
Pretoria, 0081
Tel: (012) 348-1822
Fax: (012) 348-1823
PO Box 74786, Lynnwood Ridge, 0040

DESIGNED BY
NAME: [signature] 20151122
Prof. Reg. No. | CID. ROBERTSON
CHECKED BY
NAME: [signature] 19151107
Prof. Reg. No. | J.C. MARAIS
DRAWN BY
NAME | T.A. VAN DER MERWE

CONSULTANT APPROVAL
Name: J.C. MARAIS
Prof. PrEng. No. | SIGNIT
Date | CCI / MM / YYYY /

HEAD OFFICE
48 Tambotie Avenue
Val de Grace
Pretoria
0184
PO Box 415
Pretoria 0001
South Africa
Tel: (012) 844 8000

THE SOUTH AFRICAN NATIONAL ROADS AGENCY SOC LTD
Reg. No. 1998/012094/30

NORTHERN REGION
38 Ida Street
Menlo Park
Pretoria
0081
Private Bag X17
Lynnwood Ridge
0040
Tel: (012) 426 6200

ACCEPTANCE
THIS ACCEPTANCE IS FOR PROCEDURAL AND ADMINISTRATIVE REVIEW PURPOSES ONLY AND DOES NOT ATTRACT LEGAL LIABILITY OF ANY KIND FROM WHATSOEVER CAUSE OR HOWEVER ARISING
for CEO: SA NATIONAL ROADS AGENCY SOC LTD.
Date

PROJECT DESCRIPTION
THE IMPROVEMENT OF NATIONAL ROUTE N2 SECTION 33 AND 34 BETWEEN THE KZN/MP BORDER AND CAMDEN

DRAWING DESCRIPTION
DESIGN PLAN: QUARRY 13 & 14

SCALE : 1:2500 | SHEET 1 OF 3

PROJECT NUMBER	N002-336-2015/1, N002-336-2016/1, N002-340-2015/1, N002-340-2015/2, N002-340-2016/1	
DRAWING LOCATION DATA	START	END
ROUTE	N2	N2
SECTION		
DRAWING km DISTANCE		
DRAWING TYPE	ROADS - MATERIAL SOURCES	
BRIDGE/STRUCTURE No.	-	
CONSULTANT DRAWING No.	PD KBK/3000/BP/10	VER V1
SANRAL DOCUMENT #		

F:\LINDA DOCUMENTS\N2\ROAD\DRAWINGS\BORROWPIT & QUARRY\06_06_2017.A