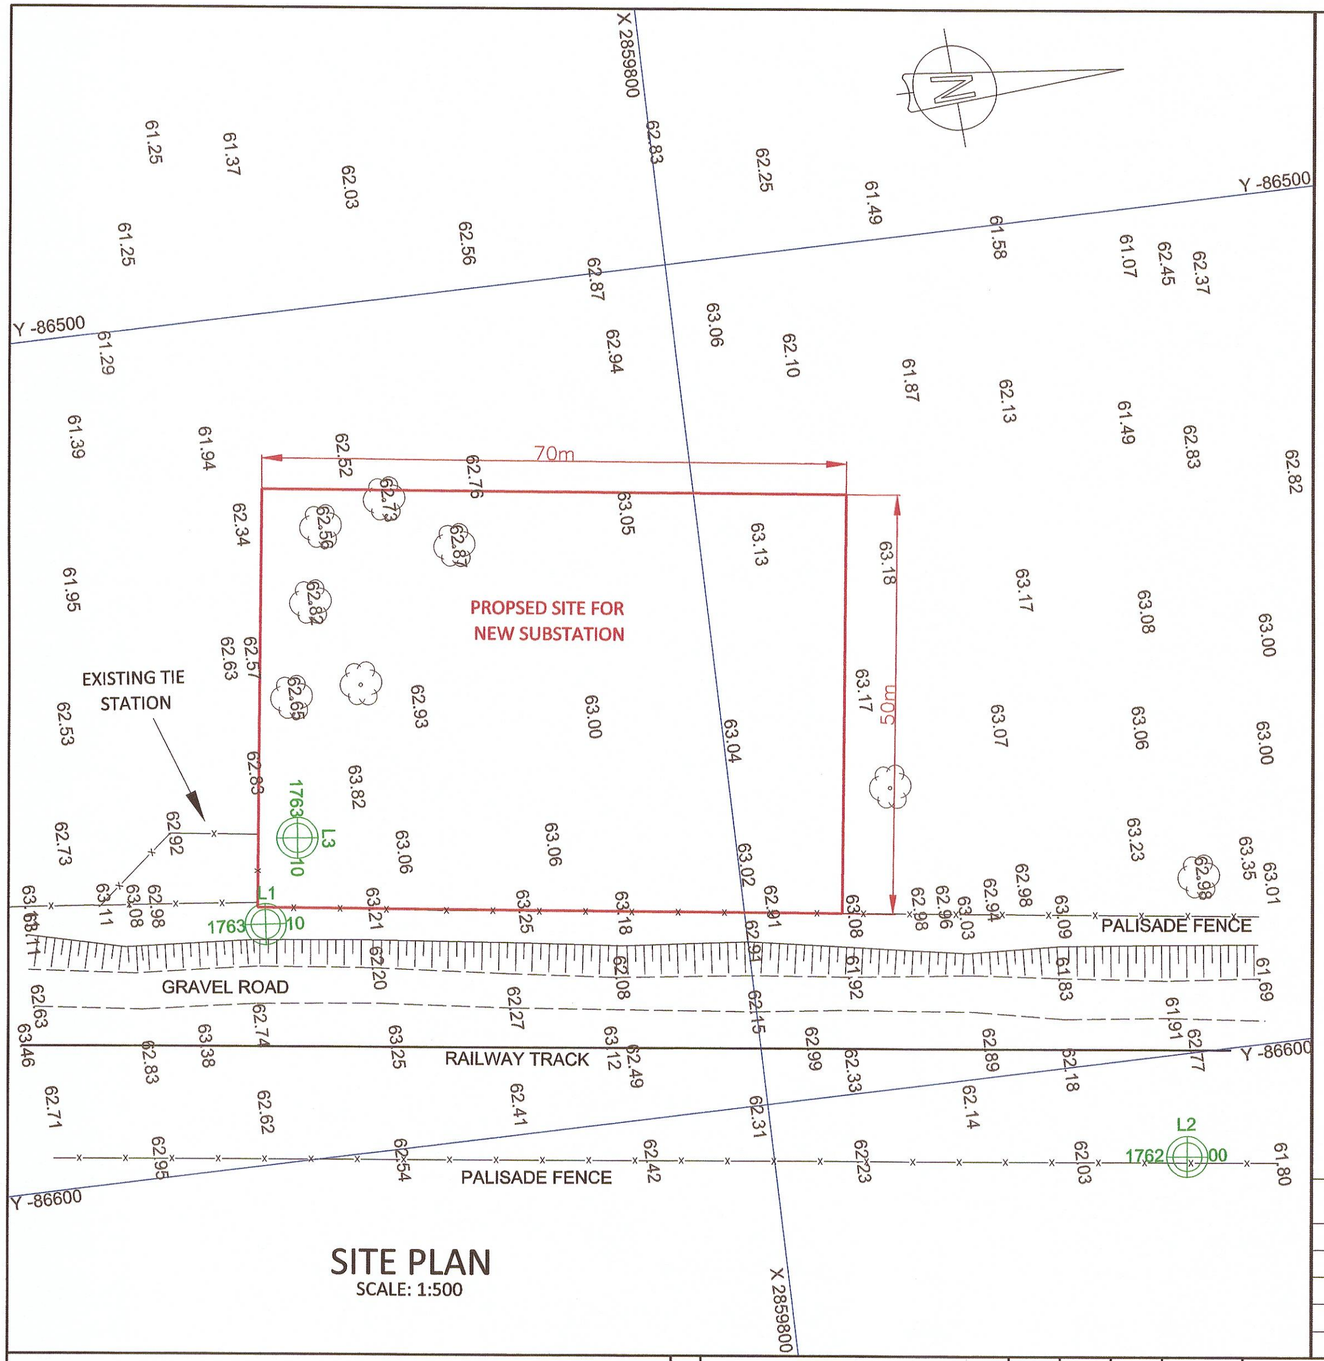

SITE PLAN

SCALE: 1:500

LEEUFONTIEN TIE-STATION: S 25°50'38.89"; E 29°51'48.63"

From Belfast SAPS Station to Leeufontein Tie station

1. From Belfast SAPS Station Head south on R33 for 2.1 km
2. Turn right to merge onto N4 and continue for 20.6 km
3. Turn right onto R104 for 3km
4. Turn left onto gravel road immediately after crossing the bridge
5. Continue south on gravel raod for 3.4km

TRANSNET
29 JAN 2014
CAPITAL PROJECTS
DOCUMENT CONTROL - GAUTENG
MASTER

LOCALITY PLAN

SCALE: NTS

SURVEY STATIONS

System = WG29°

Name	Y	X	Z
L1	-86571.63	2859856.61	1763.10
L2	-86612.16	2859751.35	1762.00
L3	-86561.95	2859851.64	1763.10

1. DO NOT SCALE DRAWING - ONLY DIMENSIONS SHOWN TO BE USED.

2. THE CONTRACTOR SHALL VERIFY ALL CONDITIONS, DIMENSIONS AND LEVELS ON THE SITE AND NOTIFY THE NEC SUPERVISOR OF ANY VARIATIONS BEFORE CONSTRUCTION.

DRAWING NO.	REFERENCE

REFERENCE DRAWINGS

NO.	DESCRIPTION	BY	CHKD	APPD	DATE
01	ISSUED FOR INTERNAL REVIEW	MFF	.	.	.

REVISIONS

This Document Including all design and Information therein Is Confidential Intellectual Property of Transnet. Copyright and all other rights are reserved by Transnet. This Document may only be used for Its Intended purpose.

CONTRACTOR / CONSULTANT			
TITLE	NAME	SIGN	DATE
.	.		. . .
.	.		. . .
.	.		. . .
.	.		. . .
.	.		. . .

OPERATING DIVISIONS			
TITLE	NAME	SIGN	DATE
.	.		. . .
.	.		. . .
.	.		. . .
.	.		. . .
.	.		. . .

TRANSNET CAPITAL PROJECTS			
TITLE	NAME	SIGN	DATE
DRAWN	MFF		20 12 13
CHECKED	.		. . .
DESIGNED			
CHECKED	.		. . .
.	.		. . .
.	.		. . .
.	.		. . .

PR.ENG. / PR.TECH./PR. ARCH	
NAME L LANGASRIAPW	DATE
SIGNATURE	28/9/14
REG. NUMBER 200370018	
SCALE : AS SHOWN	A2

Transnet Capital Projects
(TRADING AS TRANSNET PROJECTS) : REG NO. 1990/000900/30
CARLTON CENTRE
150 COMMISSIONER STREET
JOHANNESBURG, 2001
PO BOX 72501 PARKVIEW, 2122
TEL NO (011) 308-3000
FAX NO (011) 308-2315

TRANSNET

EXPORT COAL 81 Mtpa EXPANSION

LEEUFONTIEN
SUB-STATION
SITE AND LOCALITY PLAN

PROJECT NUMBER	OD	FBS	DIS	TYPE	DRAWING NO.	SHEET	REV	ID
3 4 2 4 2 3 3	4	0 0 0	N	L A	0 0 2 6	0 1	0 1	MFF