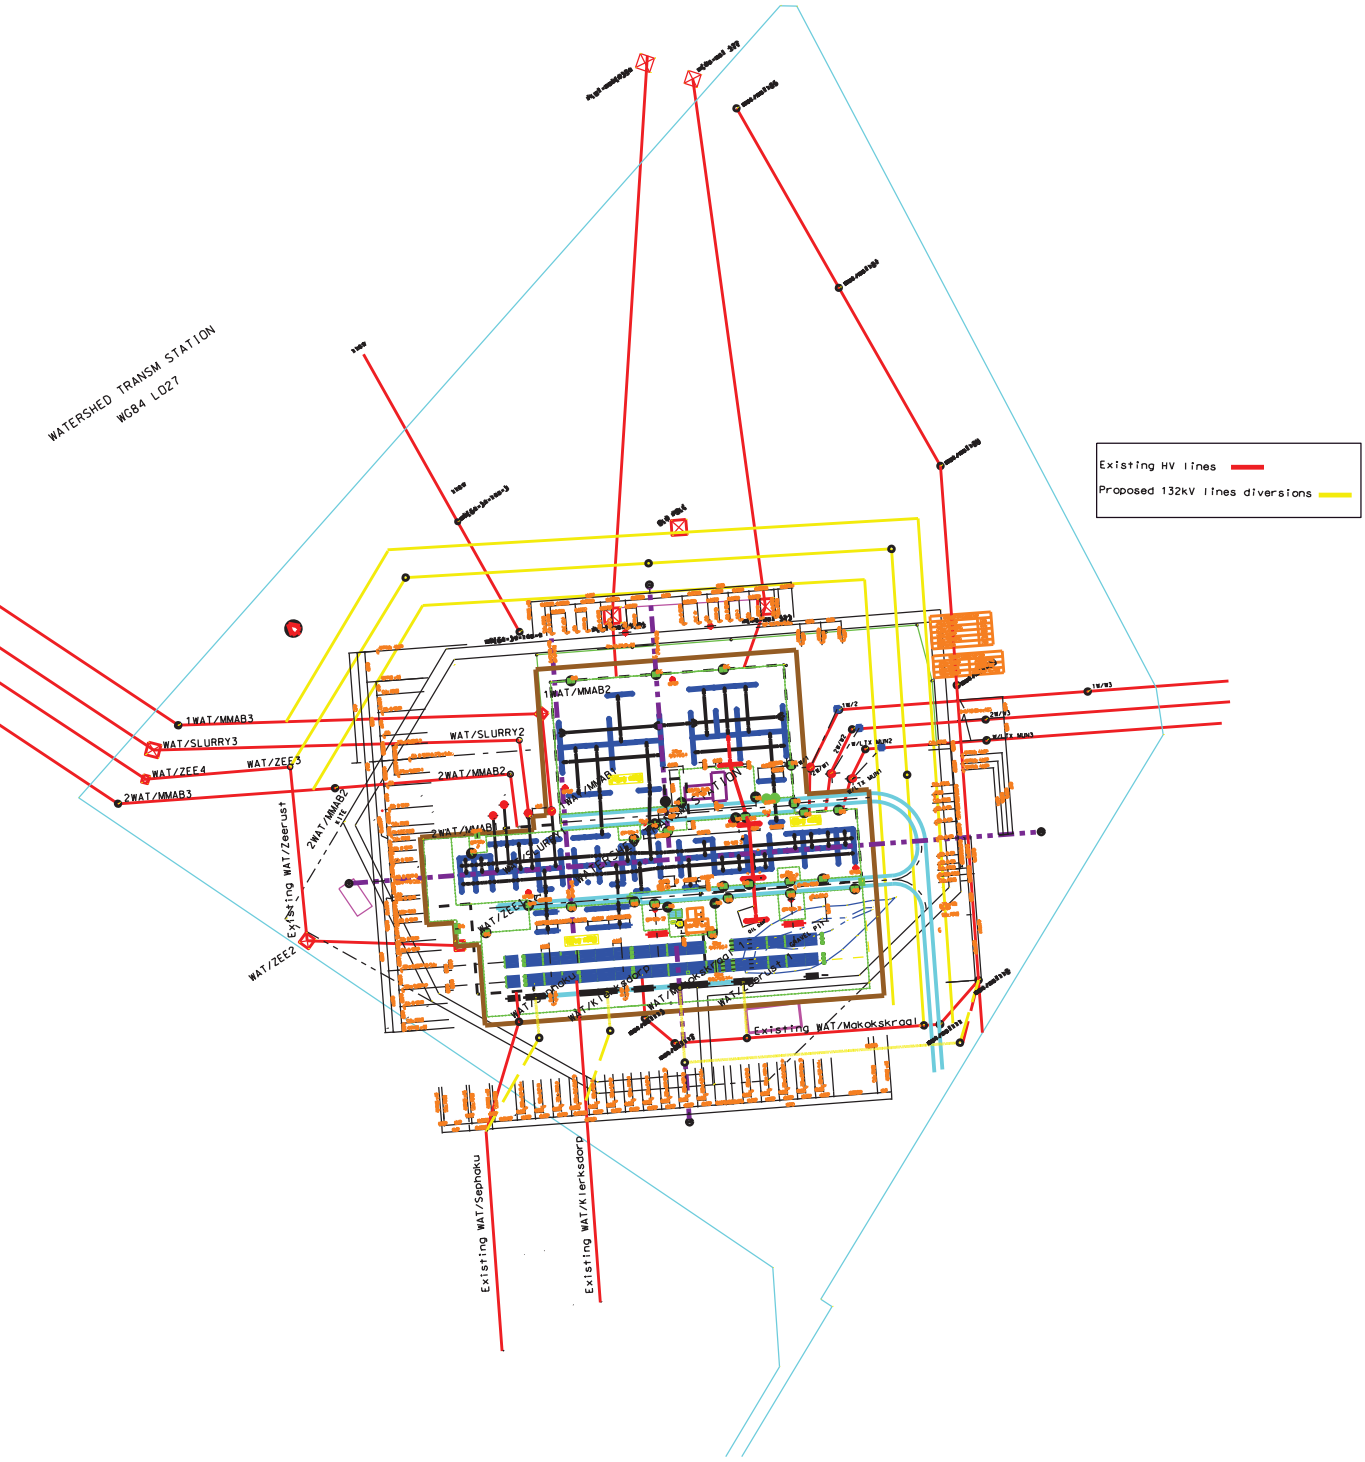roposed 132kV lines diversion