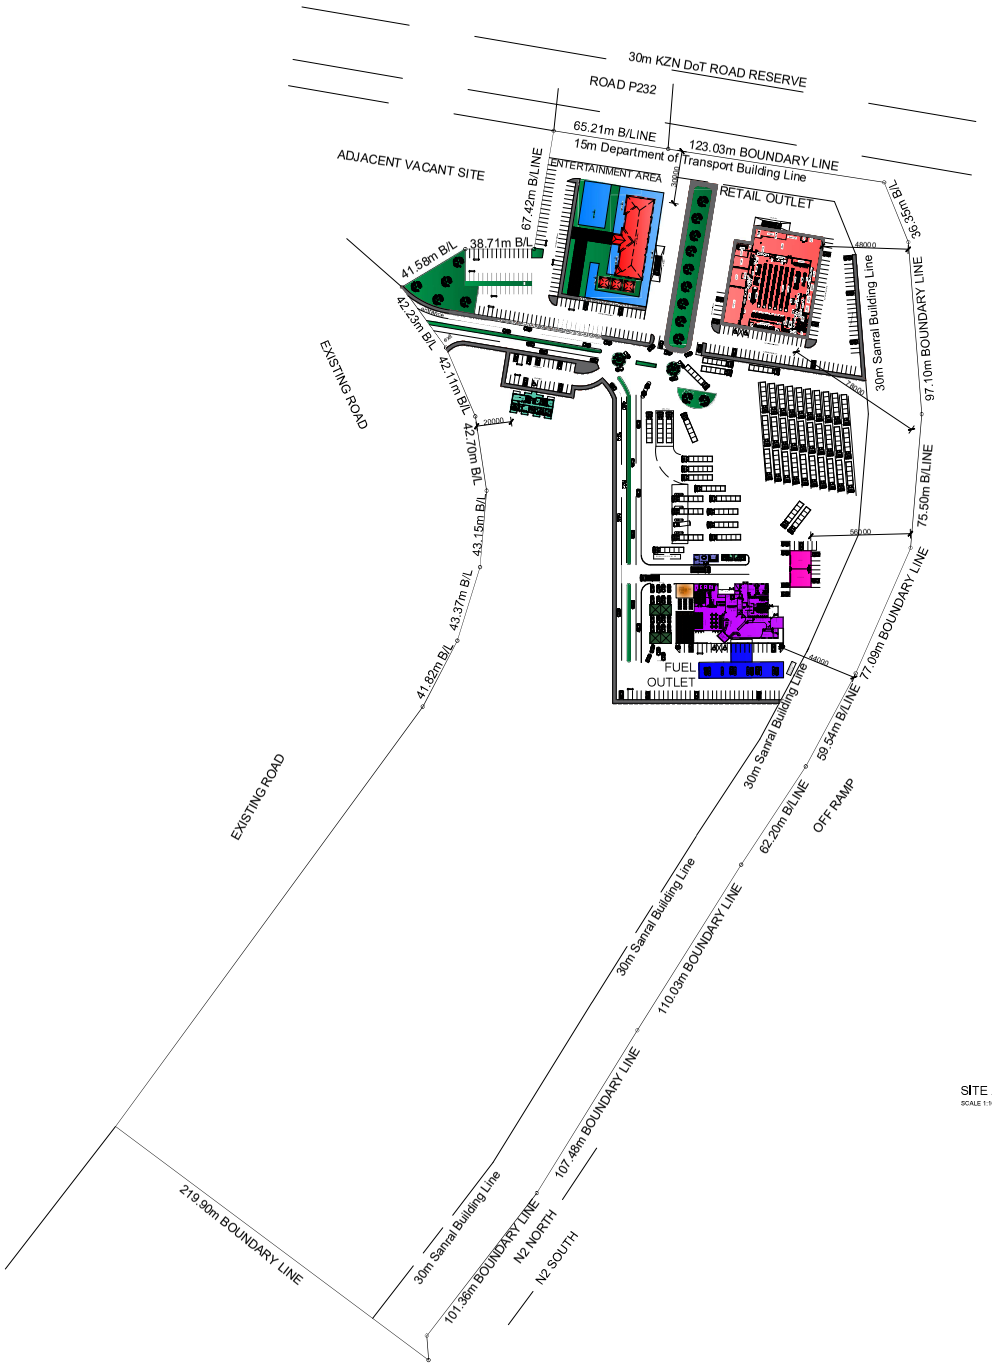

SITE AND GROUND STOREY PLAN

SCALE 1:100

THIS DRAWING IS THE EXCLUSIVE PROPERTY OF NKOKHELO MKHIZE (PTY) LTD AND THE REPRODUCTION OF ANY PART WITHOUT PRIOR WRITTEN CONSENT FROM THIS OFFICE IS A VIOLATION OF APPLICABLE LAWS. IN NO EVENT SHALL NKOKHELO MKHIZE (PTY) LTD BE MADE LIABLE TO ANYONE FOR SPECIAL COLLATERAL, INCIDENTAL OR CONSEQUENTIAL LIABILITIES IN CONNECTION WITH THE USE OF THIS DIGITAL DATA ONCE OUT OF THE OFFICE

CONTRACTOR TO CHECK AND VERIFY ALL LEVELS,DATUMS AND DIMENSIONS ON SITE AND SHALL REPORT ANY DISCREPANCIES OR OMISSIONS TO THIS OFFICE PRIOR TO START OF WORK & DURING THE CONSTRUCTION PHASE

THIS DRAWING IS TO BE READ AND UNDERSTOOD IN CONJUNCTION WITH STRUCTURAL, MECHANICAL, ELECTRICAL AND / OR ANY OTHER CONSULTANTS DOCUMENTATION AS MAY BE APPLICABLE TO THE PROJECT PRIOR TO START OF WORK & ITS DURATION MEASUREMENT SCALING OF THIS DRAWING SHALL ONLY BE PERMITTED IN IT'S DIGITAL FORM

Site Area - 7,2174 Hectares

- *Petrol Station 1,512m²*
- *Retail Outlet 2,570m²*
- *Entertainment Area 758m²*
- *Swimming pool - 210m²*
- *Motel 232m² (ground floor)*
- *Paved area - 1,977m²*
- *Workshop & Battery Centre - 250m²*
- *Male & Female toilets - 44m²*
- *Pay point building for truckers - 71m²*

TOTAL USED AREA - 7,624m²

Sketch Plan

Office No. 23, Umlazi Light Industrial Hub,
2 Ntonto Zulu Drive, Umlazi D Section, 4066
(c) 084 7877 412
Fax: 086 545 3780
Email: nkokhelo@yahoo.com
SACAP Reg: PAT20685

Project Description:
Proposed Petrol Station, Truck Stop, Retail Shop, Motel, Car wash & Entertainment Area

Client's Name: Nzukaskeyi Trading
Client's Contact no.: 083 556 0062
Street Address: .
Cadastral Description: Erf 1653, Kwalibonambi
Rate no.:
Client's Signature:.....

Drawing Title:
Site Plan, Ground Storey Plan

Drawing Status:
Submission Drawing

Drawn by:
Nkokhelo Mk

Checked by:
Sibusiso N. Jali
Author's Signature:.....

Drawing Scale: As noted
Date: 2021/08/31

Drawing Number:	Status	Revision
2021/41	**A**	**0**

Copyright reserved - Nkokhelo Mkhize (pty) Ltd