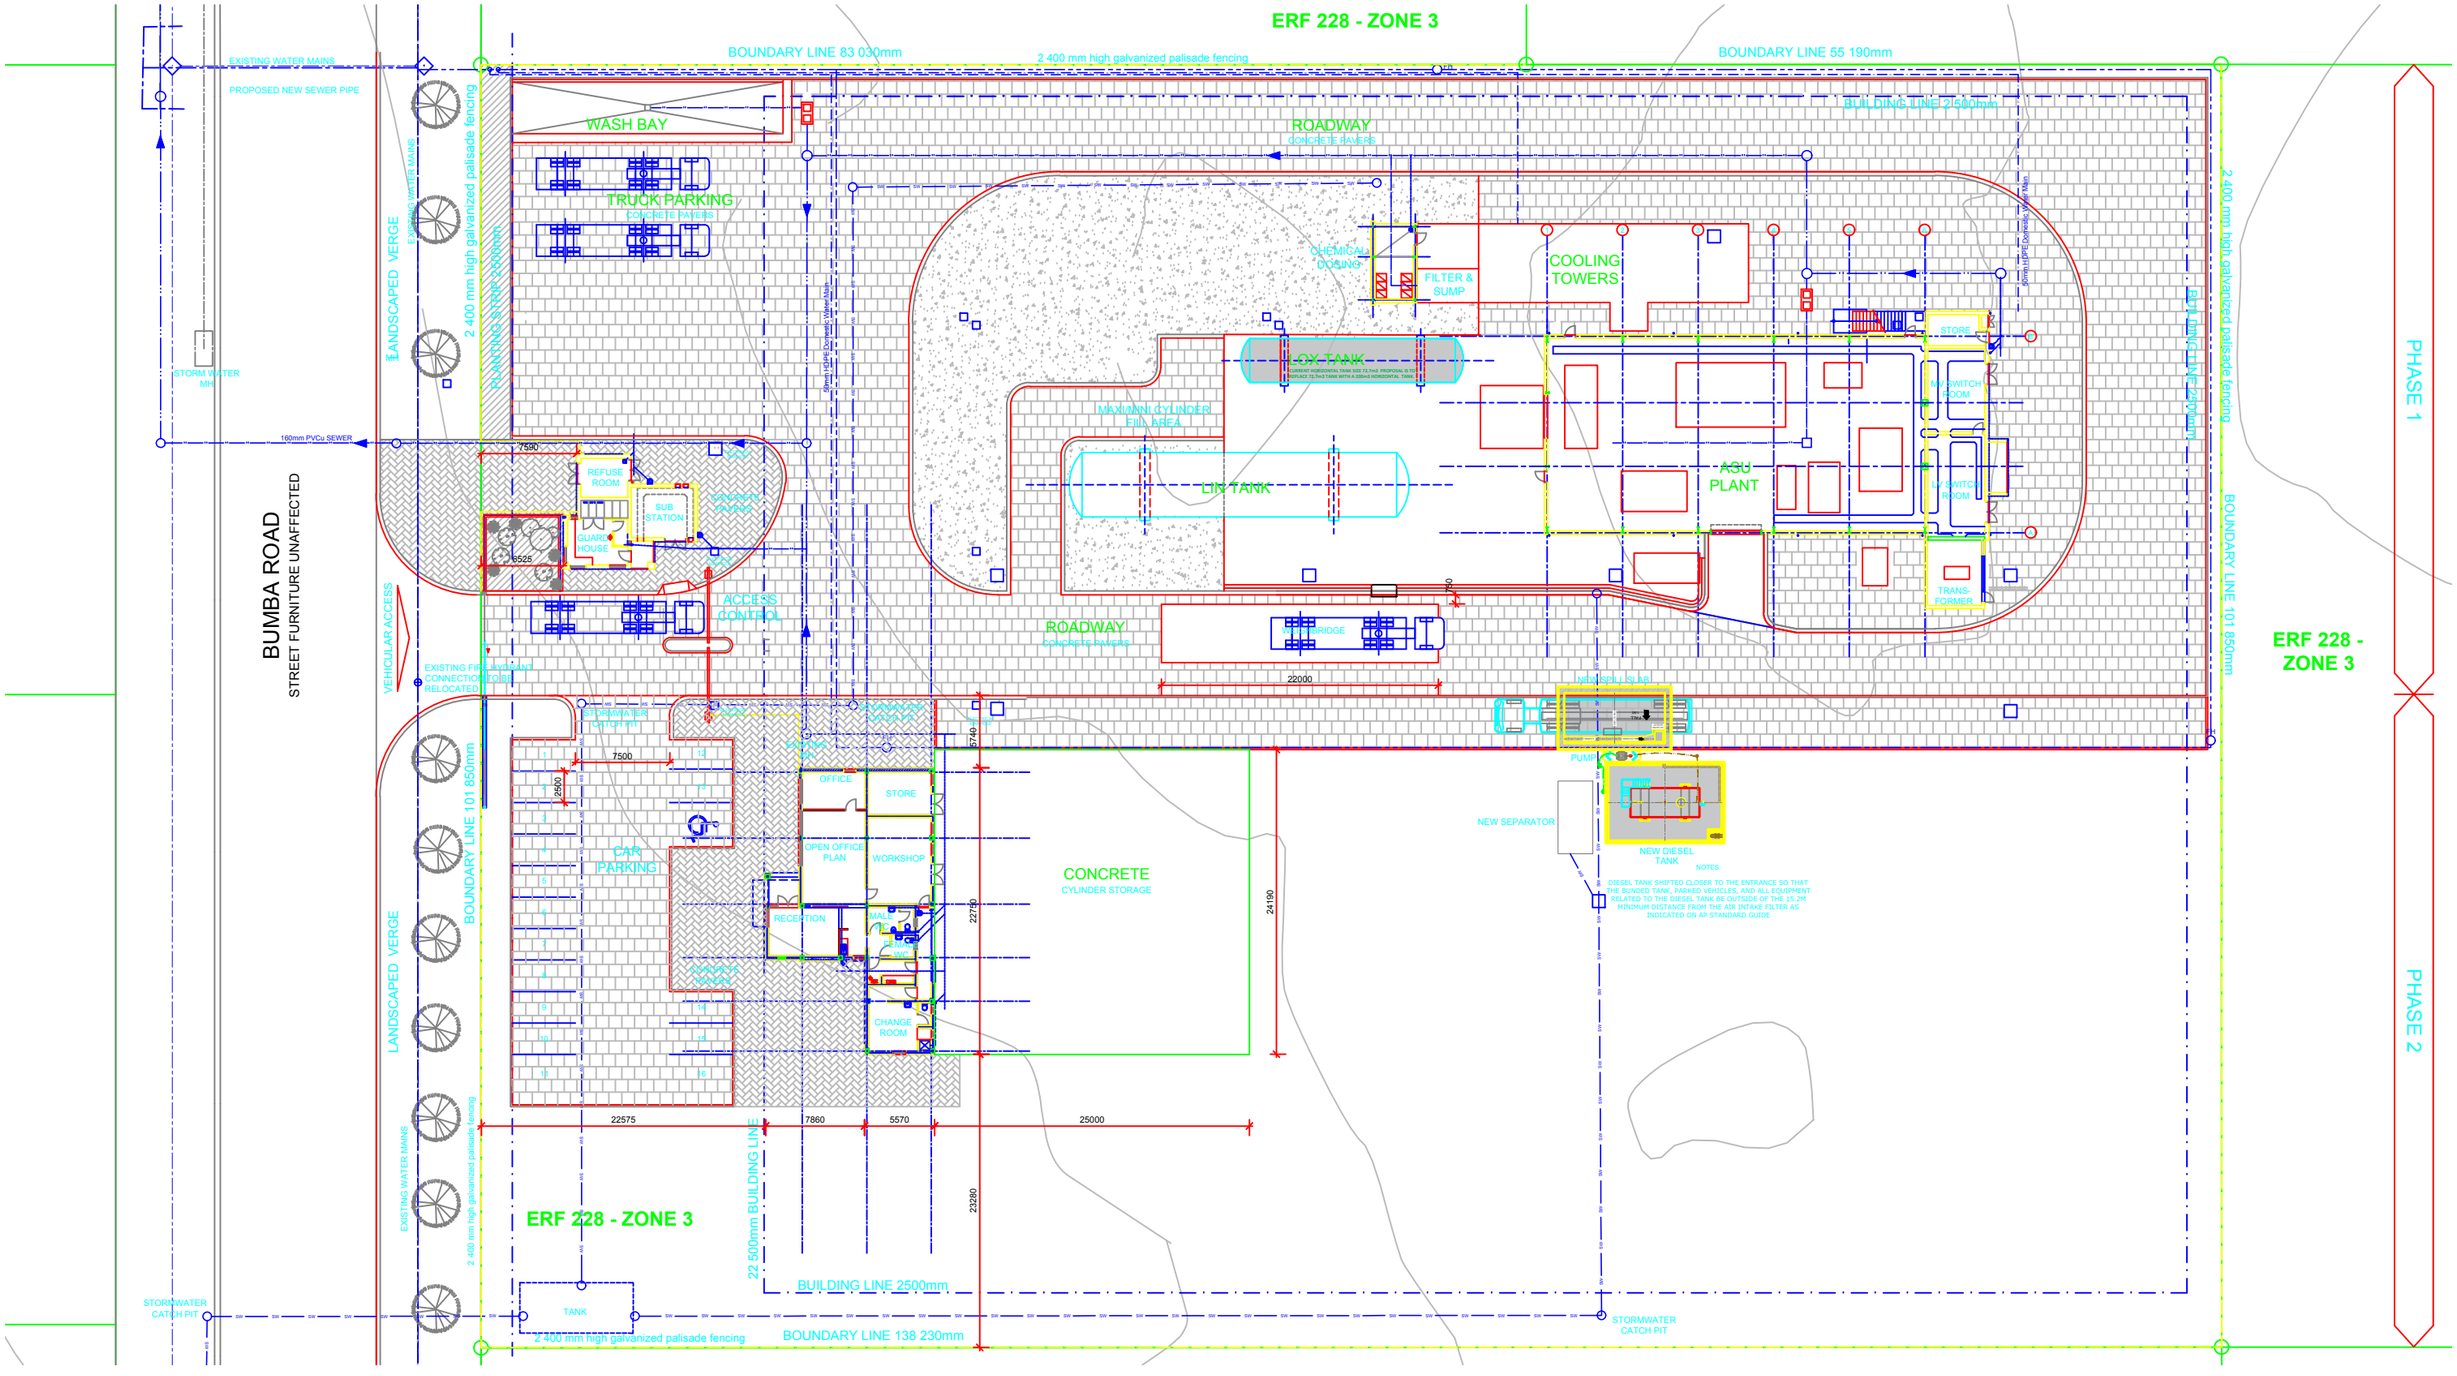

NORTH

SITE PLAN

A1 SCALE 1:250
A3 SCALE 1:500

DISCLAIMER

NOTE THAT THE ATTACHED DRAWINGS WERE PREPARED BY BALSHAW & FOGARTY ARCHITECTS FOR SPECIFIC PURPOSES WITHIN A DEFINED PROJECT CONTEXT , AND WE DO NOT WARRANT THE ACCURACY OR SUITABILITY OF THESE DRAWINGS FOR ANY USAGE OUTSIDE OF THIS OFFICE.

REV	DATE	BY	DESCRIPTION
A	2013.11.	CM	Additional parking added, Office building revised, dimensions added.
B	2013.11.	CM	SANS 10400 calculations added.
C	2014.04.11	CM	Concrete cylinder storage and weighbridge added.
D	2014.04.15	CM	Concrete cylinder storage revised, paving added and weighbridge revised.
E	2019.7.19	G.B	DIESEL STORAGE TANK AND LOX STORAGE TANK

SCALE: AS INDICATED
DRAWN:
DISCIPLINE: ARCHITECTS
DATE OF DWG CREATION: 28.10.2013
DESIGNED BY: NAME: SIGNATURE:
CHECKED BY: NAME: SIGNATURE:

CLIENT: AIR PRODUCTS SOUTH AFRICA (PTY) LTD

BALSHAW & FOGARTY ARCHITECTS CC
111 CAPE ROAD, PORT ELIZABETH, 6000
PO BOX 12032, CENTRAHIL, 6006
TEL 041 373 4340, FAX 041 373 4324
www.balshawfogarty.co.za mail@balshawfogarty.co.za
S.BALSHAW B.Arch (UPE) Pr.Arch (4680) S.FOGARTY B.Arch (UPE) Pr.Arch (7243)

HATCH GOBA
Member of the Hatch Group
Building No.5, Ascot Office Park
Greyngham Street, Glendinningvale
Port Elizabeth
Tel. +27 41 373 6552
Fax +27 41 373 6545

PROJECT: NEW FACILITY FOR AIR PRODUCTS
TITLE: SITE PLAN - PHASE 2
SHEET: A1
CONTRACT No.:
DRAWING No.: 13.1500-004
REVISION: D