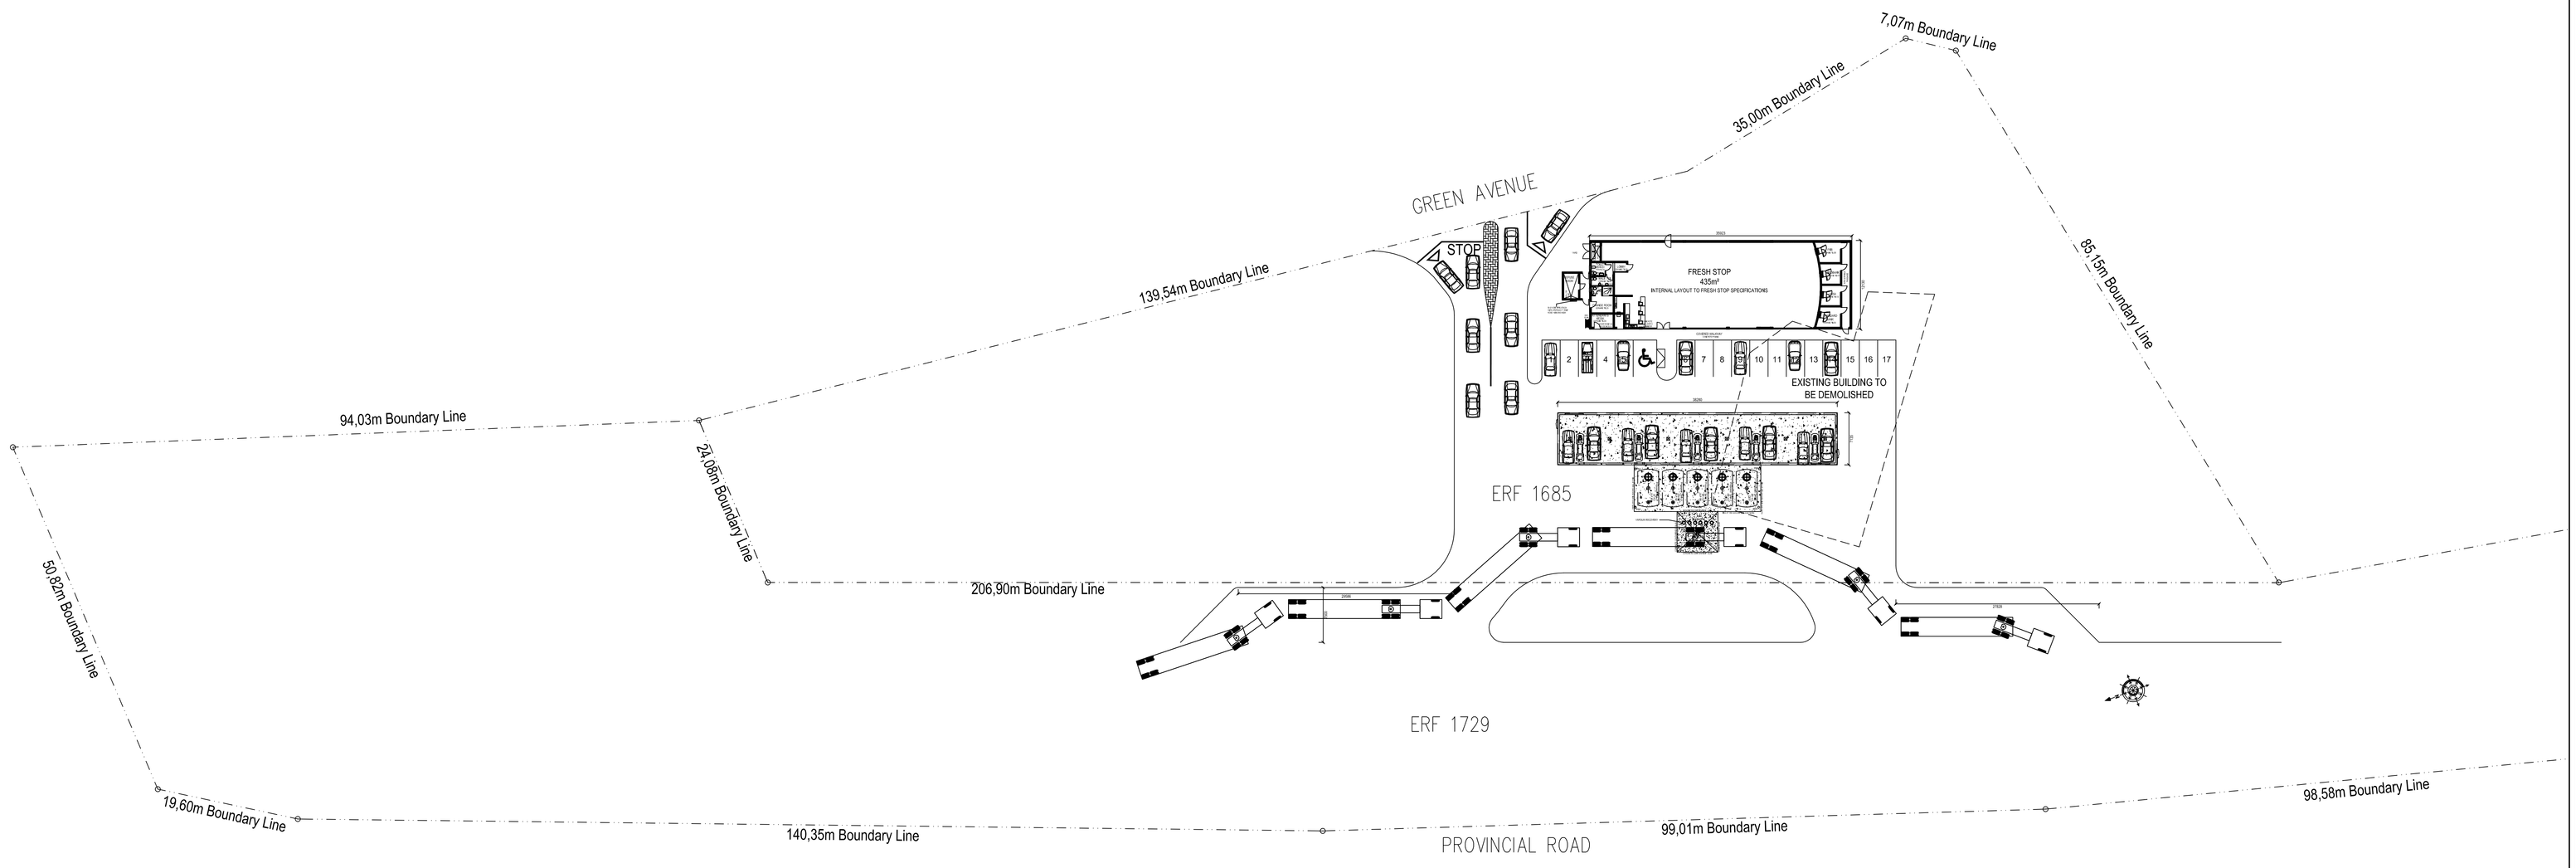

1/01 PART SITE PLAN LAYOUT
SCALE 1:300

Revision Schedule

No	Date	Description	Issued by

NOTES:

AREA SCHEDULE

ERF AREA	9272m²
EX.SHOP AREA	435m²
EX.CANOPY AREA	273m²
TOTAL COVERAGE	708m²

DO NOT SCALE THIS DRAWING - USE FIGURED DIMENSIONS ONLY.

ALL DIMENSIONS TO BE CHECKED ON SITE PRIOR TO WORK COMMENCING.

ANY DISCREPANCIES ON THE DRAWINGS MUST BE BROUGHT TO THE ATTENTION OF CALTEX ARCHITECTS, DESIGN TEAM AND INFRASTRUCTURE MANAGERS AND RECORDED IN THE SITE MINUTES THEREOF.

SIGNATURE APPROVED BY CLIENT:

A.Broz Fernandez ST13456

CALTEX

d.o.t design orientated team

DESIGN ORIENTED TEAM
10 QUINTONDALE ROAD
CHELTONDALE
JOHANNESBURG

EMAIL: dot@dot1.co.za
TEL: 011-640-5712
FAX: 086 242 4943

Project Title
Kriel Caltex

Proposed Filling Station on Provincial Road, Kriel Extension 5, Mpumalanga

Drawing Title
Floor Plan

COUNCIL SUBMISSION DRAWING

Date:	Project No:	Drawn By:	Checked:
26.04.2016	CALTEX-0128	Thokozani Mkize	Tony Broz

Dwg No.	Assembly URL:	Revision
CS001		