A.1 SITE PLAN

SCALE: NTS

ARCHITECT:

GRADE

NEW YORK
180 VARICK STREET #916
NEW YORK, NY 10014
212.645.9113

NOTES:

LEGEND

- DISTURBANCE OF VEGETATION
- PROPOSED BUILDING
- NEW WALKWAY / DECK
- NEW BUILDING
- NEW ACCESS ROAD
- SITE BOUNDARY
- NEW WATERING HOLE
- EXISTING POWER SUPPLY LINE
- EXISTING WATER SUPPLY LINE
- DRAINAGE TO SEPTIC TANK
- NEW POWER SUPPLY LINE
- NEW WATER SUPPLY LINE

No.	ISSUE	DATE

PROJECT:

DONOR'S RETREAT

UKUWELA NATURE RESERVE,
KWAZULU NATAL, SOUTH AFRICA

DRAWING:

UKUWELA MASTER PLAN

SEAL & SIGNATURE:

DATE:	01.29.2022
PROJECT No:	21007
DRAWING BY:	
CHK BY:	
DWG No:	
CAD FILE No: N:/PROJECTS/21007	

COPYRIGHT 2016

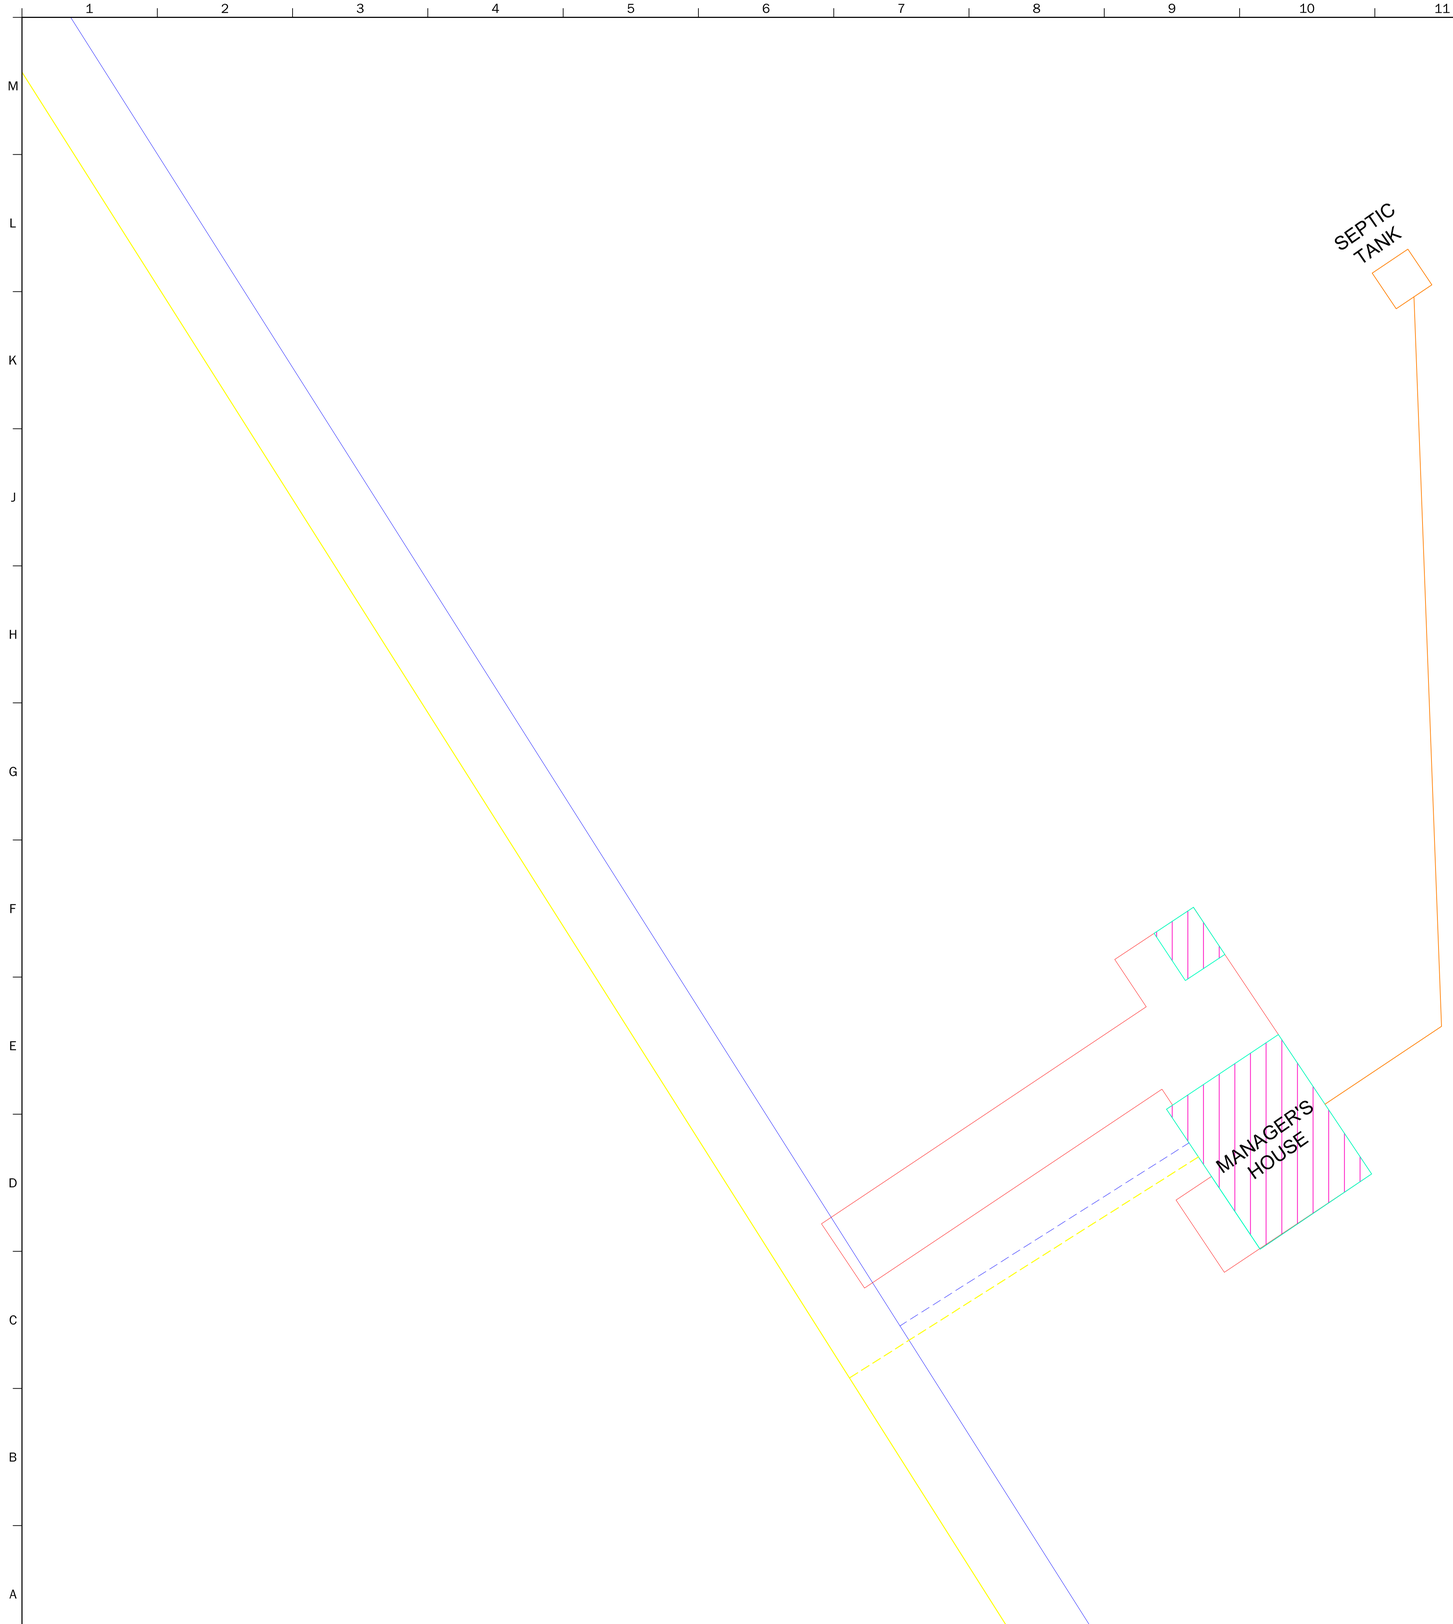

PLAN N

A.1 SITE PLAN

SCALE: 1:200

ARCHITECT:

GRADE

NEW YORK
180 VARICK STREET #916
NEW YORK, NY 10014
212.645.9113

NOTES:

LEGEND

- DISTURBANCE OF VEGETATION
- PROPOSED BUILDING
- NEW WALKWAY / DECK
- NEW BUILDING
- NEW ACCESS ROAD
- SITE BOUNDARY
- NEW WATERING HOLE
- EXISTING POWER SUPPLY LINE
- EXISTING WATER SUPPLY LINE
- DRAINAGE TO SEPTIC TANK
- NEW POWER SUPPLY LINE
- NEW WATER SUPPLY LINE

No.	ISSUE	DATE

PROJECT:

DONOR'S RETREAT
UKUWELA NATURE RESERVE,
KWAZULU NATAL, SOUTH AFRICA

DRAWING:

UKUWELA MASTER PLAN

SEAL & SIGNATURE:

DATE:	01.29.2022
PROJECT No:	21007
DRAWING BY:	
CHK BY:	
DWG No:	
CAD FILE No: N:/PROJECTS/ 21007	

COPYRIGHT 2016

ARCHITECT:
GRADE
NEW YORK
180 VARICK STREET #916
NEW YORK, NY 10014
212.645.9113

NOTES:

LEGEND

- DISTURBANCE OF VEGETATION
- PROPOSED BUILDING
- NEW WALKWAY / DECK
- NEW BUILDING
- NEW ACCESS ROAD
- SITE BOUNDARY
- NEW WATERING HOLE

No.	ISSUE	DATE

PROJECT:

DONOR'S RETREAT

UKUWELA NATURE RESERVE,
KWAZULU NATAL, SOUTH AFRICA

DRAWING:

UKUWELA MASTER PLAN

SEAL & SIGNATURE:

DATE:	09.08.2021
PROJECT No:	21007
DRAWING BY:	
CHK BY:	
DWG No:	
CAD FILE No: N:/PROJECTS/21007	

A.1 SITE PLAN

SCALE: 1:7500

COPYRIGHT 2016

ARCHITECT:

GRADE

NEW YORK
180 VARICK STREET #916
NEW YORK, NY 10014
212.645.9113

NOTES:

LEGEND

- DISTURBANCE OF VEGETATION
- PROPOSED BUILDING
- NEW WALKWAY / DECK
- NEW BUILDING
- NEW ACCESS ROAD
- SITE BOUNDARY
- NEW WATERING HOLE
- EXISTING POWER SUPPLY LINE
- EXISTING WATER SUPPLY LINE
- DRAINAGE TO SEPTIC TANK
- NEW POWER SUPPLY LINE
- NEW WATER SUPPLY LINE

No.	ISSUE	DATE

PROJECT:

DONOR'S RETREAT

UKUWELA NATURE RESERVE,
KWAZULU NATAL, SOUTH AFRICA

DRAWING:

UKUWELA MASTER PLAN

SEAL & SIGNATURE:

DATE:	29.01.2022
PROJECT No:	21007
DRAWING BY:	
CHK BY:	
DWG No:	
CAD FILE No: N:/PROJECTS/21007	

A.1 SITE PLAN

SCALE: 1:7500

COPYRIGHT 2016

ARCHITECT:

GRADE

NEW YORK
180 VARICK STREET #916
NEW YORK, NY 10014
212.645.9113

NOTES:

LEGEND

- DISTURBANCE OF VEGETATION
- PROPOSED BUILDING
- NEW WALKWAY / DECK
- NEW BUILDING
- NEW ACCESS ROAD
- SITE BOUNDARY
- NEW WATERING HOLE
- EXISTING POWER SUPPLY LINE
- EXISTING WATER SUPPLY LINE
- DRAINAGE TO SEPTIC TANK
- NEW POWER SUPPLY LINE
- NEW WATER SUPPLY LINE

No.	ISSUE	DATE

PROJECT:

DONOR'S RETREAT
UKUWELA NATURE RESERVE,
KWAZULU NATAL, SOUTH AFRICA

DRAWING:

UKUWELA MASTER PLAN

SEAL & SIGNATURE:

DATE:	01.29.2022
PROJECT No:	21007
DRAWING BY:	
CHK BY:	
DWG No:	
CAD FILE No: N:/PROJECTS/ 21007	

PLAN N

A.1 SITE PLAN

SCALE: 1:1000

COPYRIGHT 2016