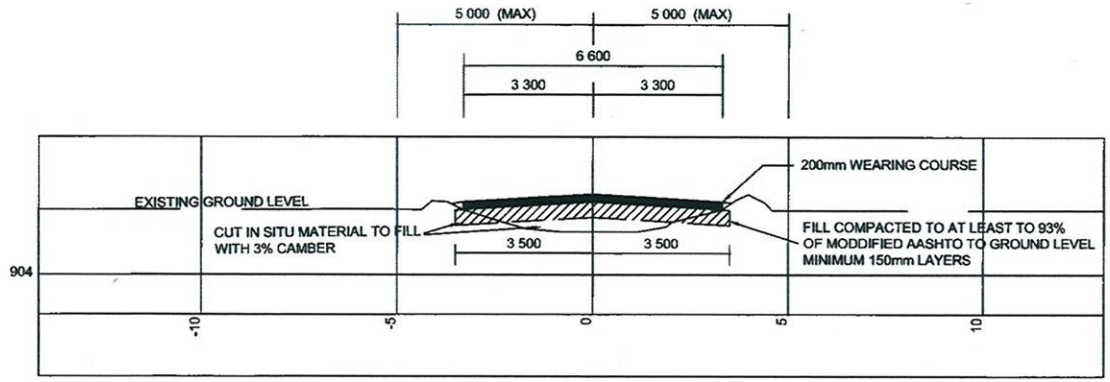

TYPICAL CROSS-SECTION

SCALE 1:100

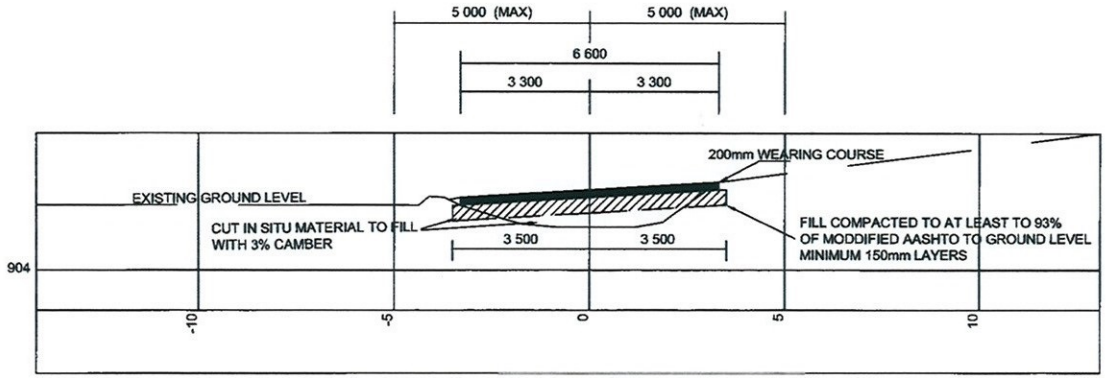

TYPICAL SUPER ELEVATION

SCALE 1:100

AMENDMENT					SCALE FOR REDUCED PLAN	WorleyParsons				CLIENT	PROJECT	DRAWING DESCRIPTION	SCALE N.T.S.
NO	DATE	CHECKED	DONE BY	DESCRIPTION	40mm ON ORIGINAL DRAWING	RESOURCES & ENERGY	DESIGNED	H.S	CONSULTING ENGINEER			TYPICAL CROSS SECTIONS	ORIGINAL DWG SIZE A3
							DRAWN	W.J.L	DATE				DATE
							CHECKED	H.S	CLIENT DATE				DRAWING NUMBER 00 REV NO