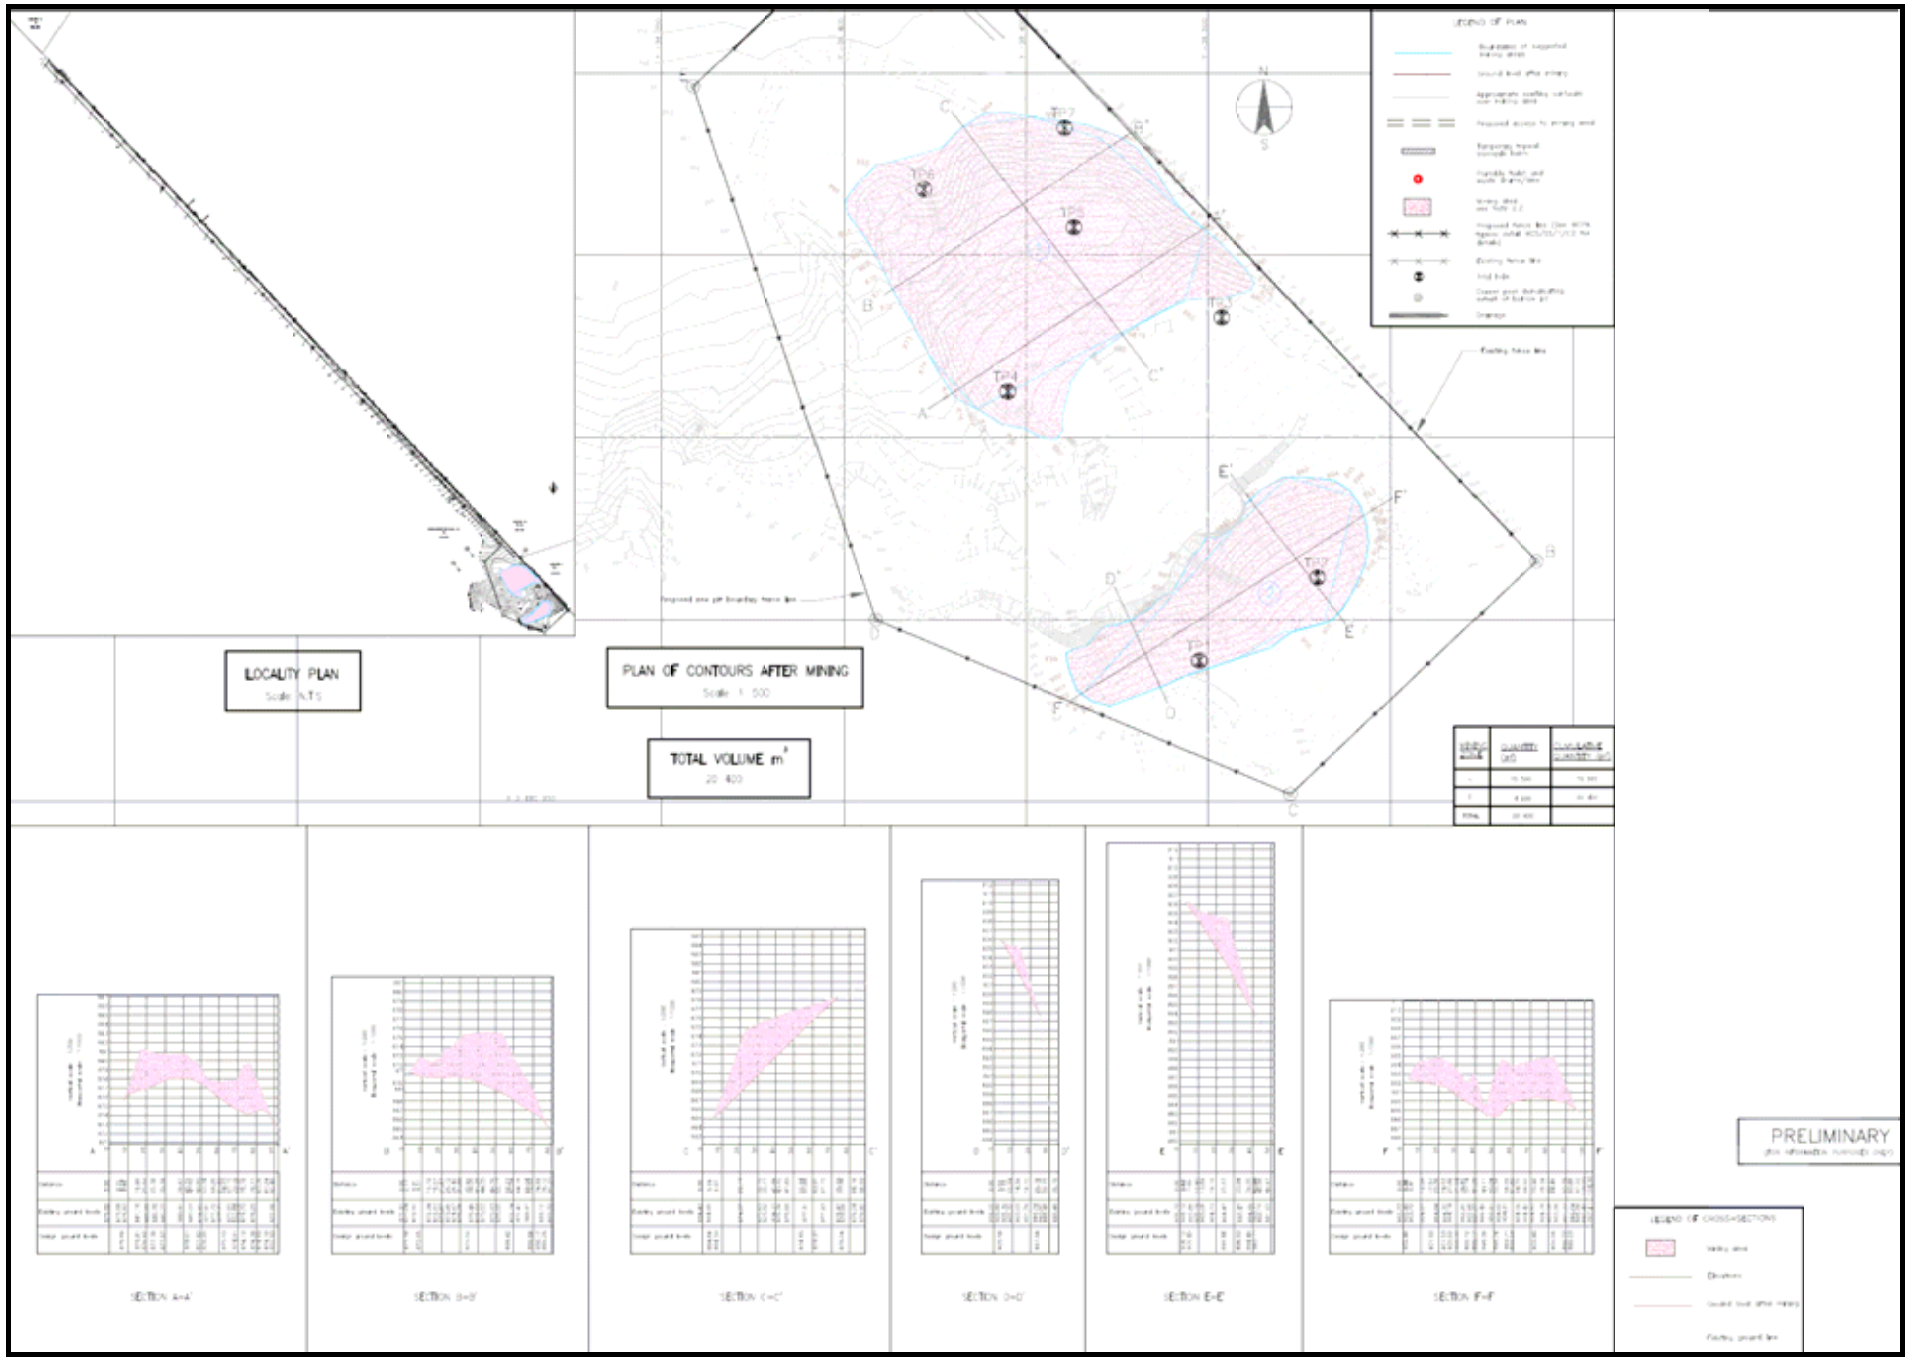

Figure C4: Lay-out plan for proposed Borrowpit BP R27-8 KM32.6 RHS 6.2