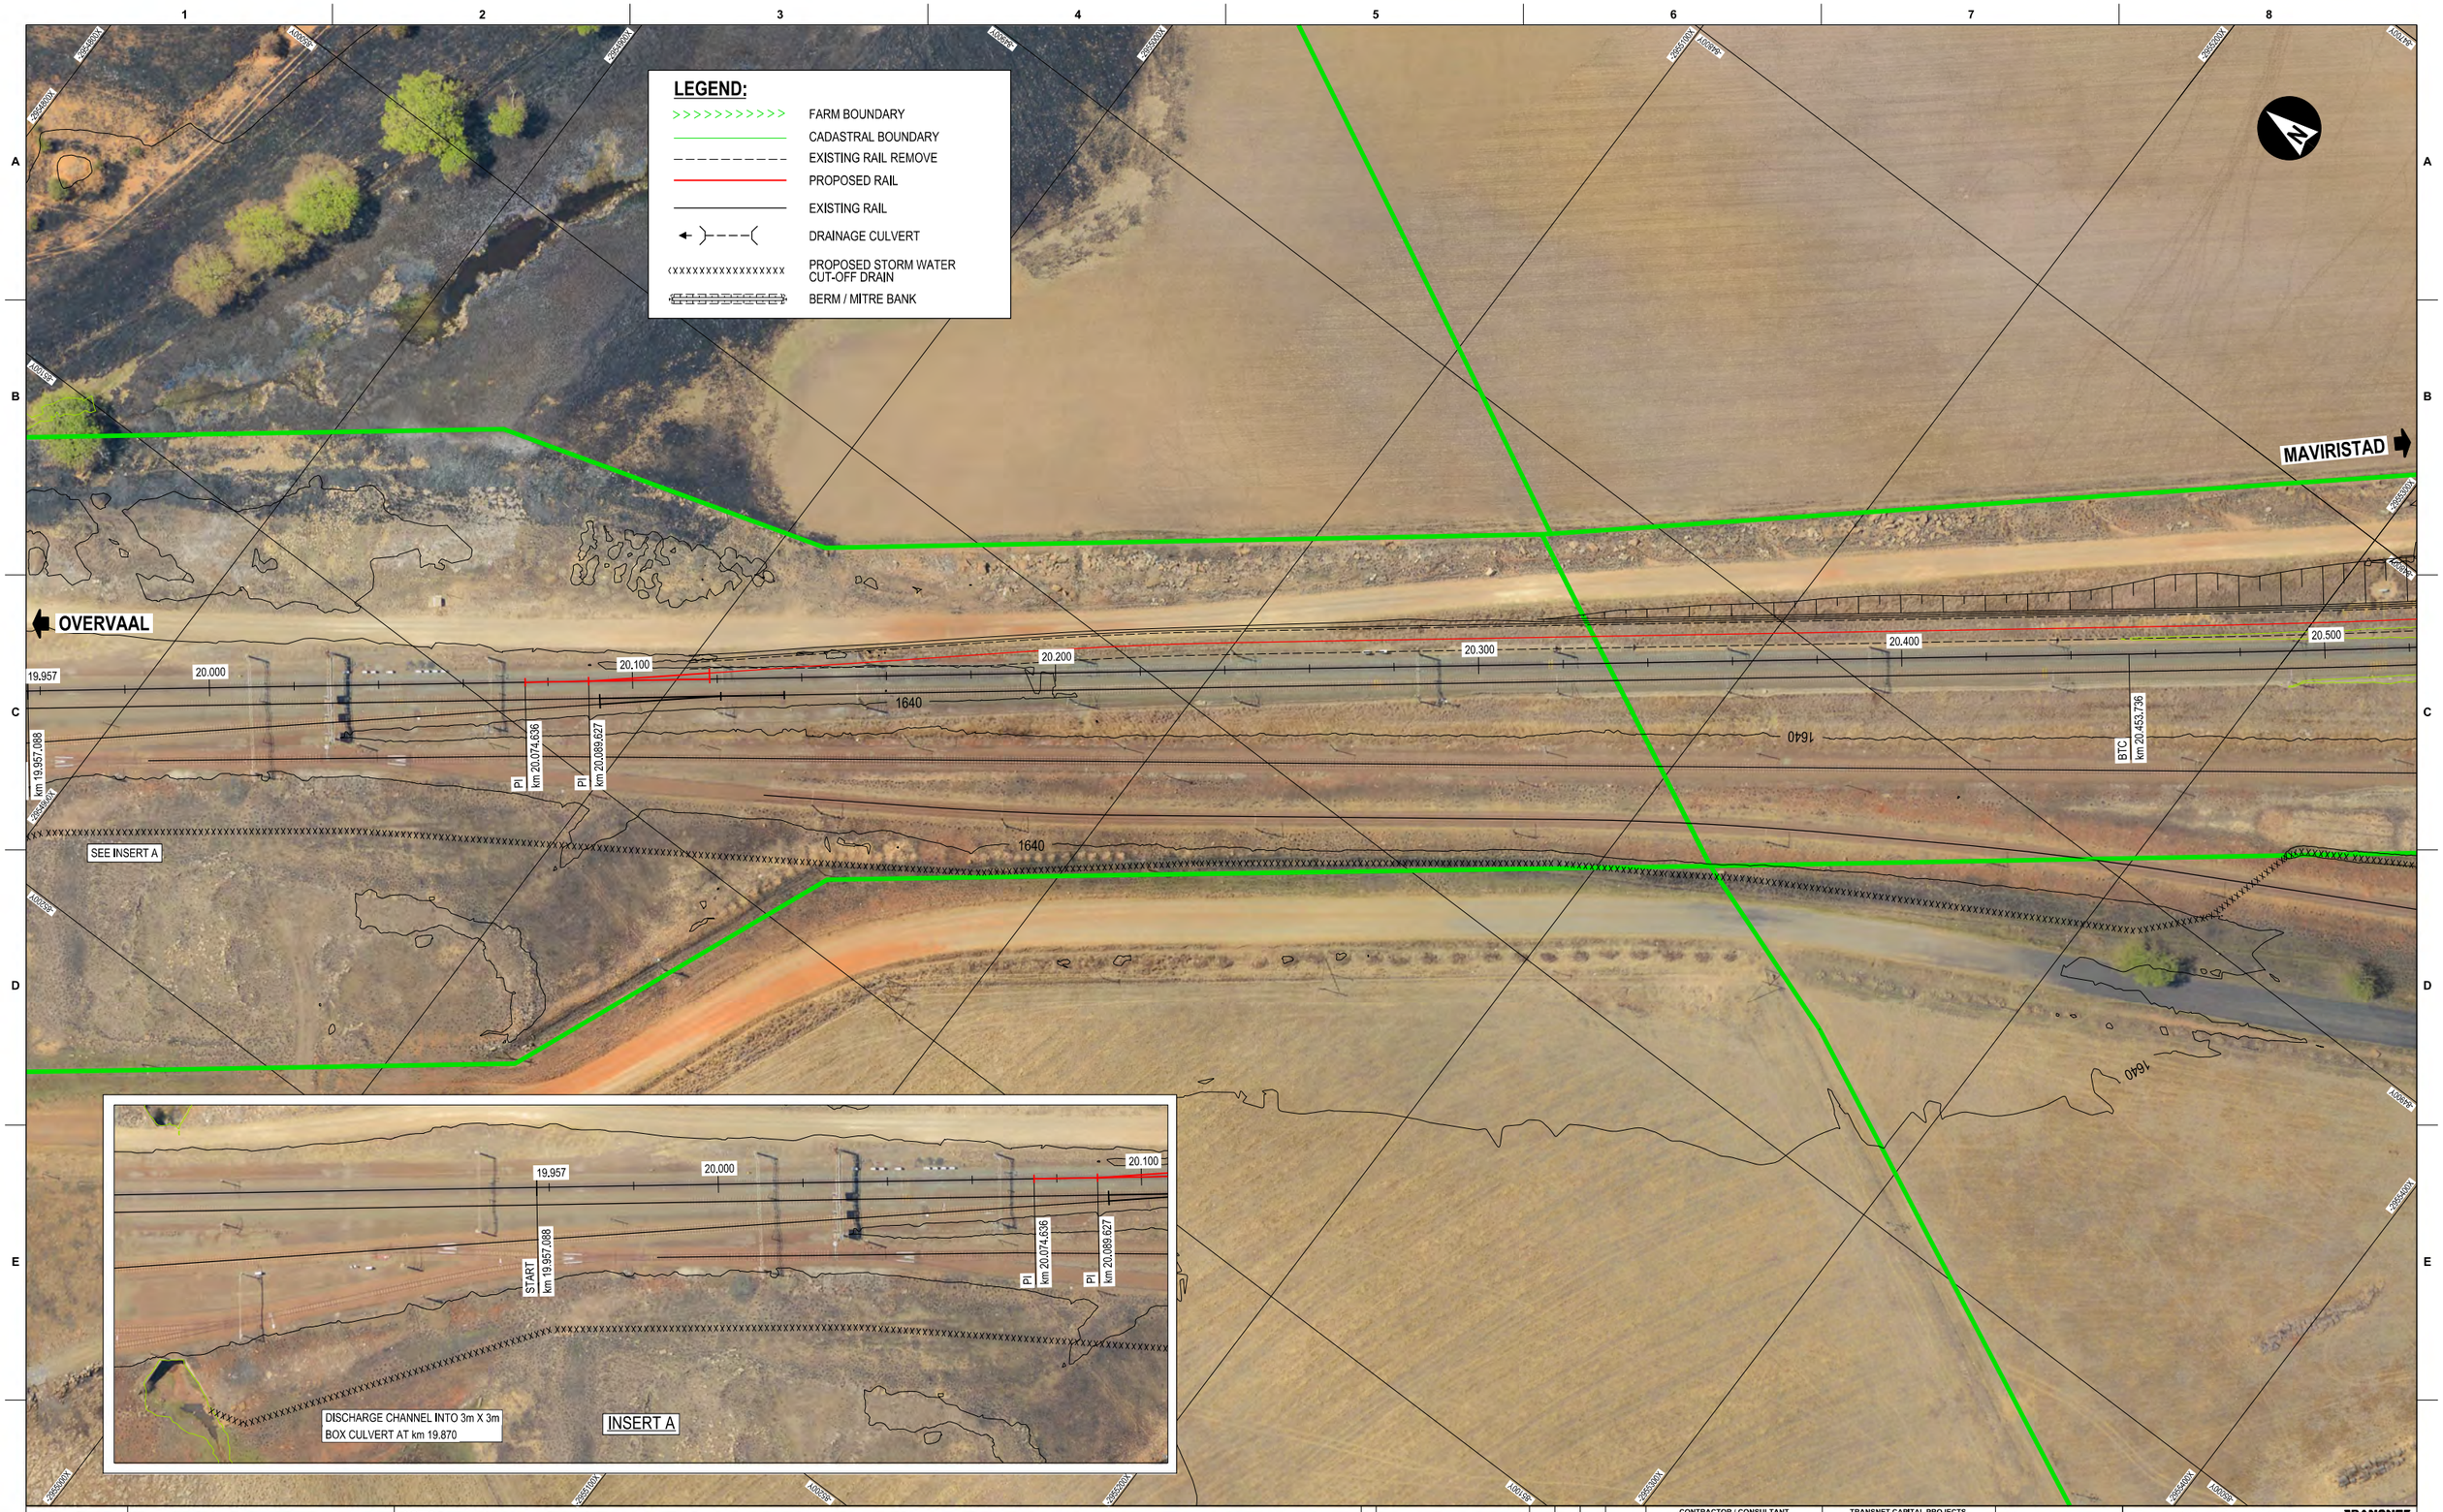

DRAWING NO.	REFERENCE
REFERENCE DRAWINGS	

NOTES

NO.	DESCRIPTION	BY	CHKD	APPD	DATE
0A	ISSUED FOR EIA	S W	C H	SJvdM	09/12/2014

REVISIONS

This Document including all design and information thereon is Confidential Intellectual Property of Transnet
Copyright and all other rights are reserved by Transnet. This Document may only be used for its intended purpose.

CONTRACTOR / CONSULTANT				TRANSNET CAPITAL PROJECTS			
TITLE	NAME	SIGN	DATE	TITLE	NAME	SIGN	DATE
				DRAWN	S WARREN		
				CHECKED	S J v.d. MERWE		
				DESIGNED	C HOUGH		
				CHECKED	S J v.d. MERWE		

OPERATING DIVISIONS			
TITLE	NAME	SIGN	DATE

Pr. Eng. / Pr.Tech. Eng.

NAME
DATE
SIGNATURE
REG. NUMBER
SCALE: 1:500 A0

aurecon
Tshwane
Aurecon Centre, Lynnwood Bridge
4 Daventry Street
Lynwood Manor, 0081
P O Box 74381, Lynnwood Ridge, 0040
Tel: +27 12 4272000

Transnet Capital Projects
TRANSNET LTD (TRADING AS TRANSNET CAPITAL PROJECTS) | REG. NO. 1990/000906/06
26 FLOOR, CARLTON CENTRE OFFICE TOWERS
150 COMMISSIONER STREET
JOHANNESBURG, 2000
P.O. BOX 1046, JOHANNESBURG, 2000
TEL: 011 833 3008
FAX: 011 833 3099

FEL-3 FEASIBILITY DEVELOPMENT IN RESPECT OF THE CONSTRUCTION OF A SECOND OVERVAAL TUNNEL (PART 1)

PROJECT FOOTPRINT LAYOUT
km 20.000 TO 20.500

PROJECT NUMBER	ODI	FBS	DBS	TYPE	DRAWING NO.	SHEET	REV	ID
3 4 2 5 0 8 9 - 4	-	0 1	- N	- D E	- 0 0 1 1	- 0 1	- 0	A

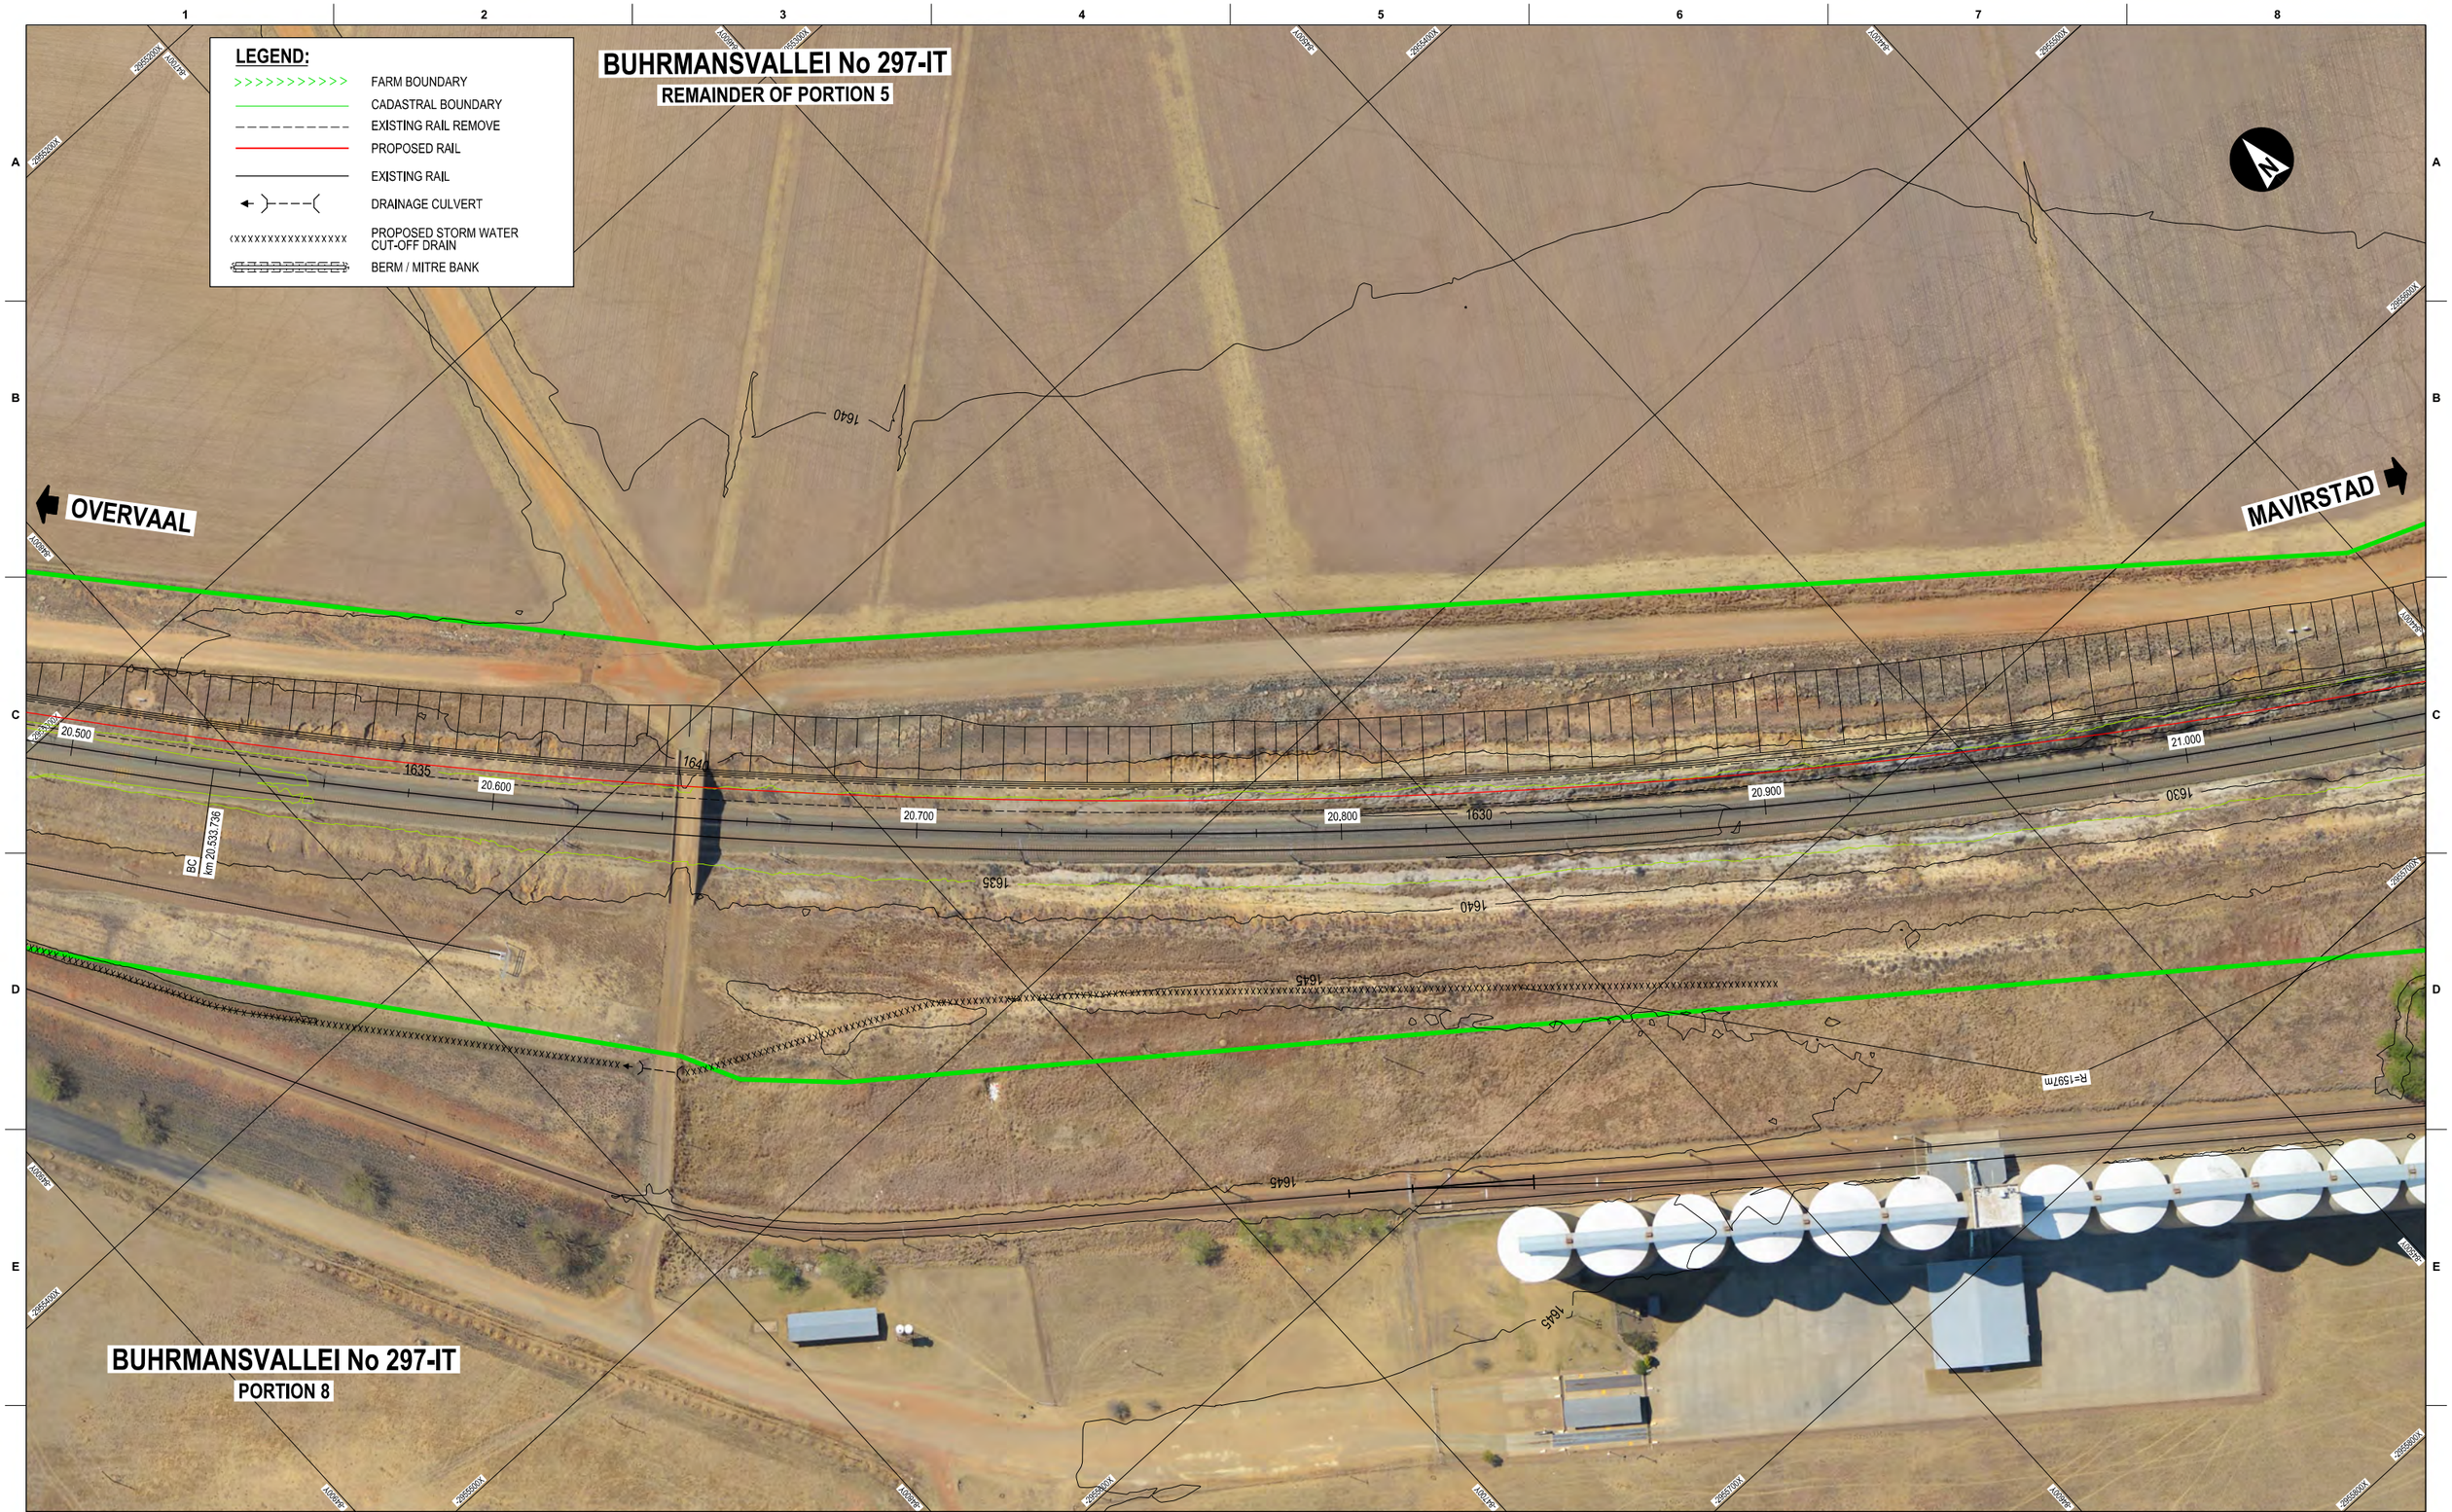

DRAWING NO.	REFERENCE

REFERENCE DRAWINGS

NOTES

NO.	DESCRIPTION	BY	CHKD	APPD	DATE
0A	ISSUED FOR EIA	S W	C H	SJvdM	09/12/2014

REVISIONS

This Document including all design and information Thereon is Confidential Intellectual Property of Transnet
Copyright and all other rights are reserved by Transnet. This Document may only be used for its intended purpose

CONTRACTOR / CONSULTANT			
TITLE	NAME	SIGN	DATE

OPERATING DIVISIONS			
TITLE	NAME	SIGN	DATE

TRANSNET CAPITAL PROJECTS			
TITLE	NAME	SIGN	DATE
DRAWN	S WARREN		
CHECKED	S J v.d. MERWE		
DESIGNED	C HOUGH		
CHECKED	S J v.d. MERWE		

Pr. Eng. / Pr.Tech. Eng.	
NAME	DATE
SIGNATURE	
REG. NUMBER	
SCALE: 1:500	A0

aurecon
Tshwane
Aurecon Centre, Lynnwood Bridge
4 Daventry Street
Lynwood Manor, 0081
P O Box 74381, Lynnwood Ridge, 0040
Tel: +27 12 4272000

Transnet Capital Projects
TRANSNET LTE (TRADING AS TRANSNET CAPITAL PROJECTS) | REG. NO. 1990/000308/06
26 FLOOR, CARLTON CENTRE OFFICE TOWERS
150 COMMISSIONER STREET
JOHANNESBURG, 2000
P.O. BOX 1046, JOHANNESBURG, 2000
TEL: 011 803 3008
FAX: 011 803 3009

FEL-3 FEASIBILITY DEVELOPMENT IN RESPECT OF THE CONSTRUCTION OF A SECOND OVERVAAL TUNNEL (PART 1)

PROJECT FOOTPRINT LAYOUT
km 20.500 TO km 21.000

PROJECT NUMBER	OD	FBS	DBS	TYPE	DRAWING NO.	SHEET	REV	ID
3 4 2 5 0 8 9	-	0 1	- N	- D E	- 0 0 1 1	0 2	0 A	

DRAWING NO.	REFERENCE
REFERENCE DRAWINGS	

NOTES

NO.	DESCRIPTION	BY	CHKD	APPD	DATE
0A	ISSUED FOR EIA	S W	C H	SJvdM	09/12/2014

REVISIONS

This Document including all design and information thereon is Confidential Intellectual Property of Transnet
Copyright and all other rights are reserved by Transnet. This Document may only be used for its intended purpose

CONTRACTOR / CONSULTANT

TITLE	NAME	SIGN	DATE

OPERATING DIVISIONS

TITLE	NAME	SIGN	DATE

TRANSNET CAPITAL PROJECTS

TITLE	NAME	SIGN	DATE
DRAWN	S WARREN		
CHECKED	S J v.d. MERWE		
DESIGNED	C HOUGH		
CHECKED	S J v.d. MERWE		

Pr. Eng. / Pr.Tech. Eng.

NAME	DATE
SIGNATURE	
REG. NUMBER	
SCALE : 1 : 500	A0

aurecon
Tshwane
Aurecon Centre, Lynnwood Bridge
4 Daventry Street
Lynwood Manor, 0081
P O Box 74381, Lynnwood Ridge, 0040
Tel: +27 12 4272000

Transnet Capital Projects
TRANSNET LTD (TRADING AS TRANSNET CAPITAL PROJECTS) | REG. NO. 1990/000906/06
26 FLOOR, CARLTON CENTRE OFFICE TOWERS
150 COMMISSIONER STREET
JOHANNESBURG, 2000
P.O. BOX 1048, JOHANNESBURG, 2000
TEL: 011 803 3008
FAX: 011 803 3009

TRANSNET

FEL-3 FEASIBILITY DEVELOPMENT IN RESPECT OF THE CONSTRUCTION OF A SECOND OVERVAAL TUNNEL (PART 1)

PROJECT FOOTPRINT LAYOUT
km 21.000 TO km 21.500

PROJECT NUMBER	OD	FBS	DIS	TYPE	DRAWING NO.	SHEET	REV	ID
3 4 2 5 0 8 9	4	0 1	N	D E	0 0 1 1	0 3	0 A	

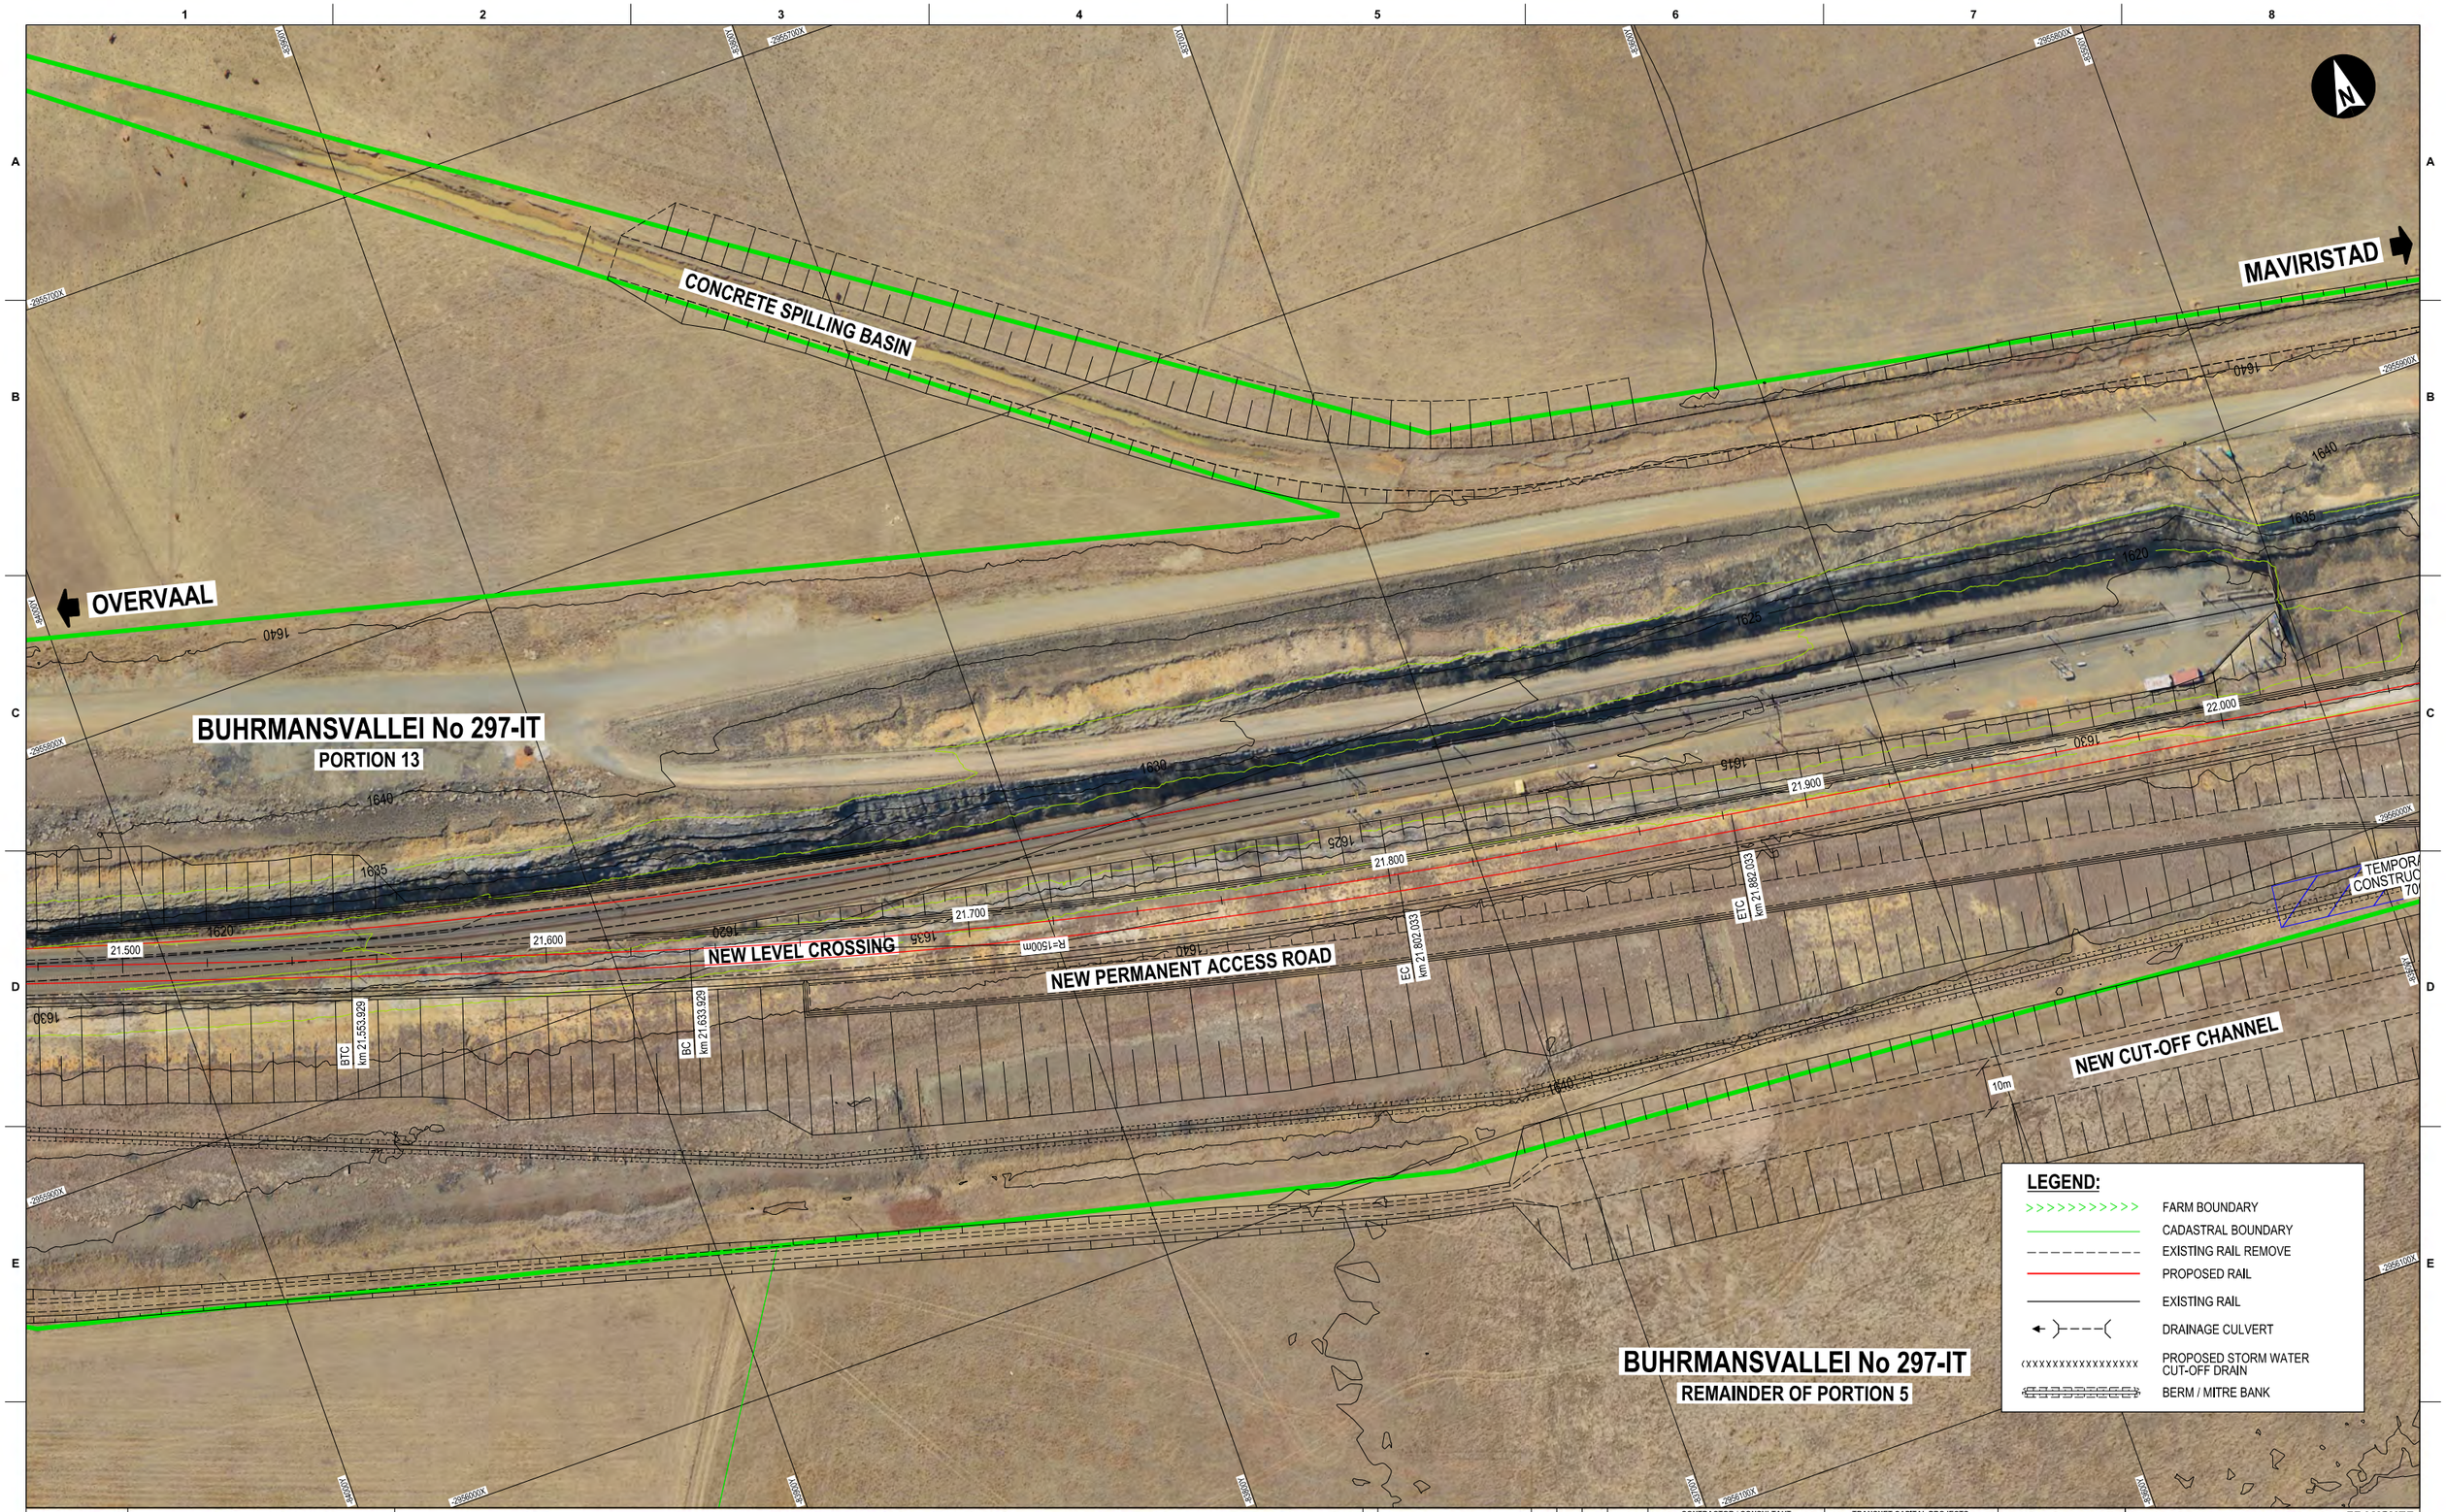

DRAWING NO.	REFERENCE
REFERENCE DRAWINGS	

NOTES

NO.	DESCRIPTION	BY	CHKD	APPD	DATE
0A	ISSUED FOR EIA	S W	C H	SJvdM	09/12/2014

REVISIONS

This Document including all design and information therein is Confidential Intellectual Property of Transnet.
Copyright and all other rights are reserved by Transnet. This Document may only be used for its intended purpose.

CONTRACTOR / CONSULTANT				TRANSNET CAPITAL PROJECTS			
TITLE	NAME	SIGN	DATE	TITLE	NAME	SIGN	DATE
				DRAWN	S WARREN		
				CHECKED	S J v.d. MERWE		
				DESIGNED	C HOUGH		
				CHECKED	S J v.d. MERWE		

OPERATING DIVISIONS			
TITLE	NAME	SIGN	DATE

Pr. Eng. / Pr.Tech. Eng.		
NAME		DATE
SIGNATURE		
REG. NUMBER		
SCALE: 1 : 500		A0

aurecon
Tshwane
Aurecon Centre, Lynnwood Bridge
4 Daventry Street
Lynnwood Manor, 0081
P O Box 74381, Lynnwood Ridge, 0040
Tel: +27 12 4272000

Transnet Capital Projects
TRANSNET LTD. (TRADING AS TRANSNET CAPITAL PROJECTS) | REG. NO. 1990/000355/06
26 FLOOR, CARLTON CENTRE OFFICE TOWERS
150 COMMISSIONER STREET
JOHANNESBURG, 2000
TEL: 011 803 3008
FAX: 011 803 3909
P.O. BOX 1046, JOHANNESBURG, 2000

FEL-3 FEASIBILITY DEVELOPMENT IN RESPECT OF THE CONSTRUCTION OF A SECOND OVERVAAL TUNNEL (PART 1)

PROJECT FOOTPRINT LAYOUT
km 21.500 TO km 22.000

PROJECT NUMBER	ODI	FBS	DBS	TYPE	DRAWING NO.	SHEET	REV	ID
3 4 2 5 0 8 9 -		0 1 -	N -	D E -	0 0 1 1 -	0 4 -	0 A	

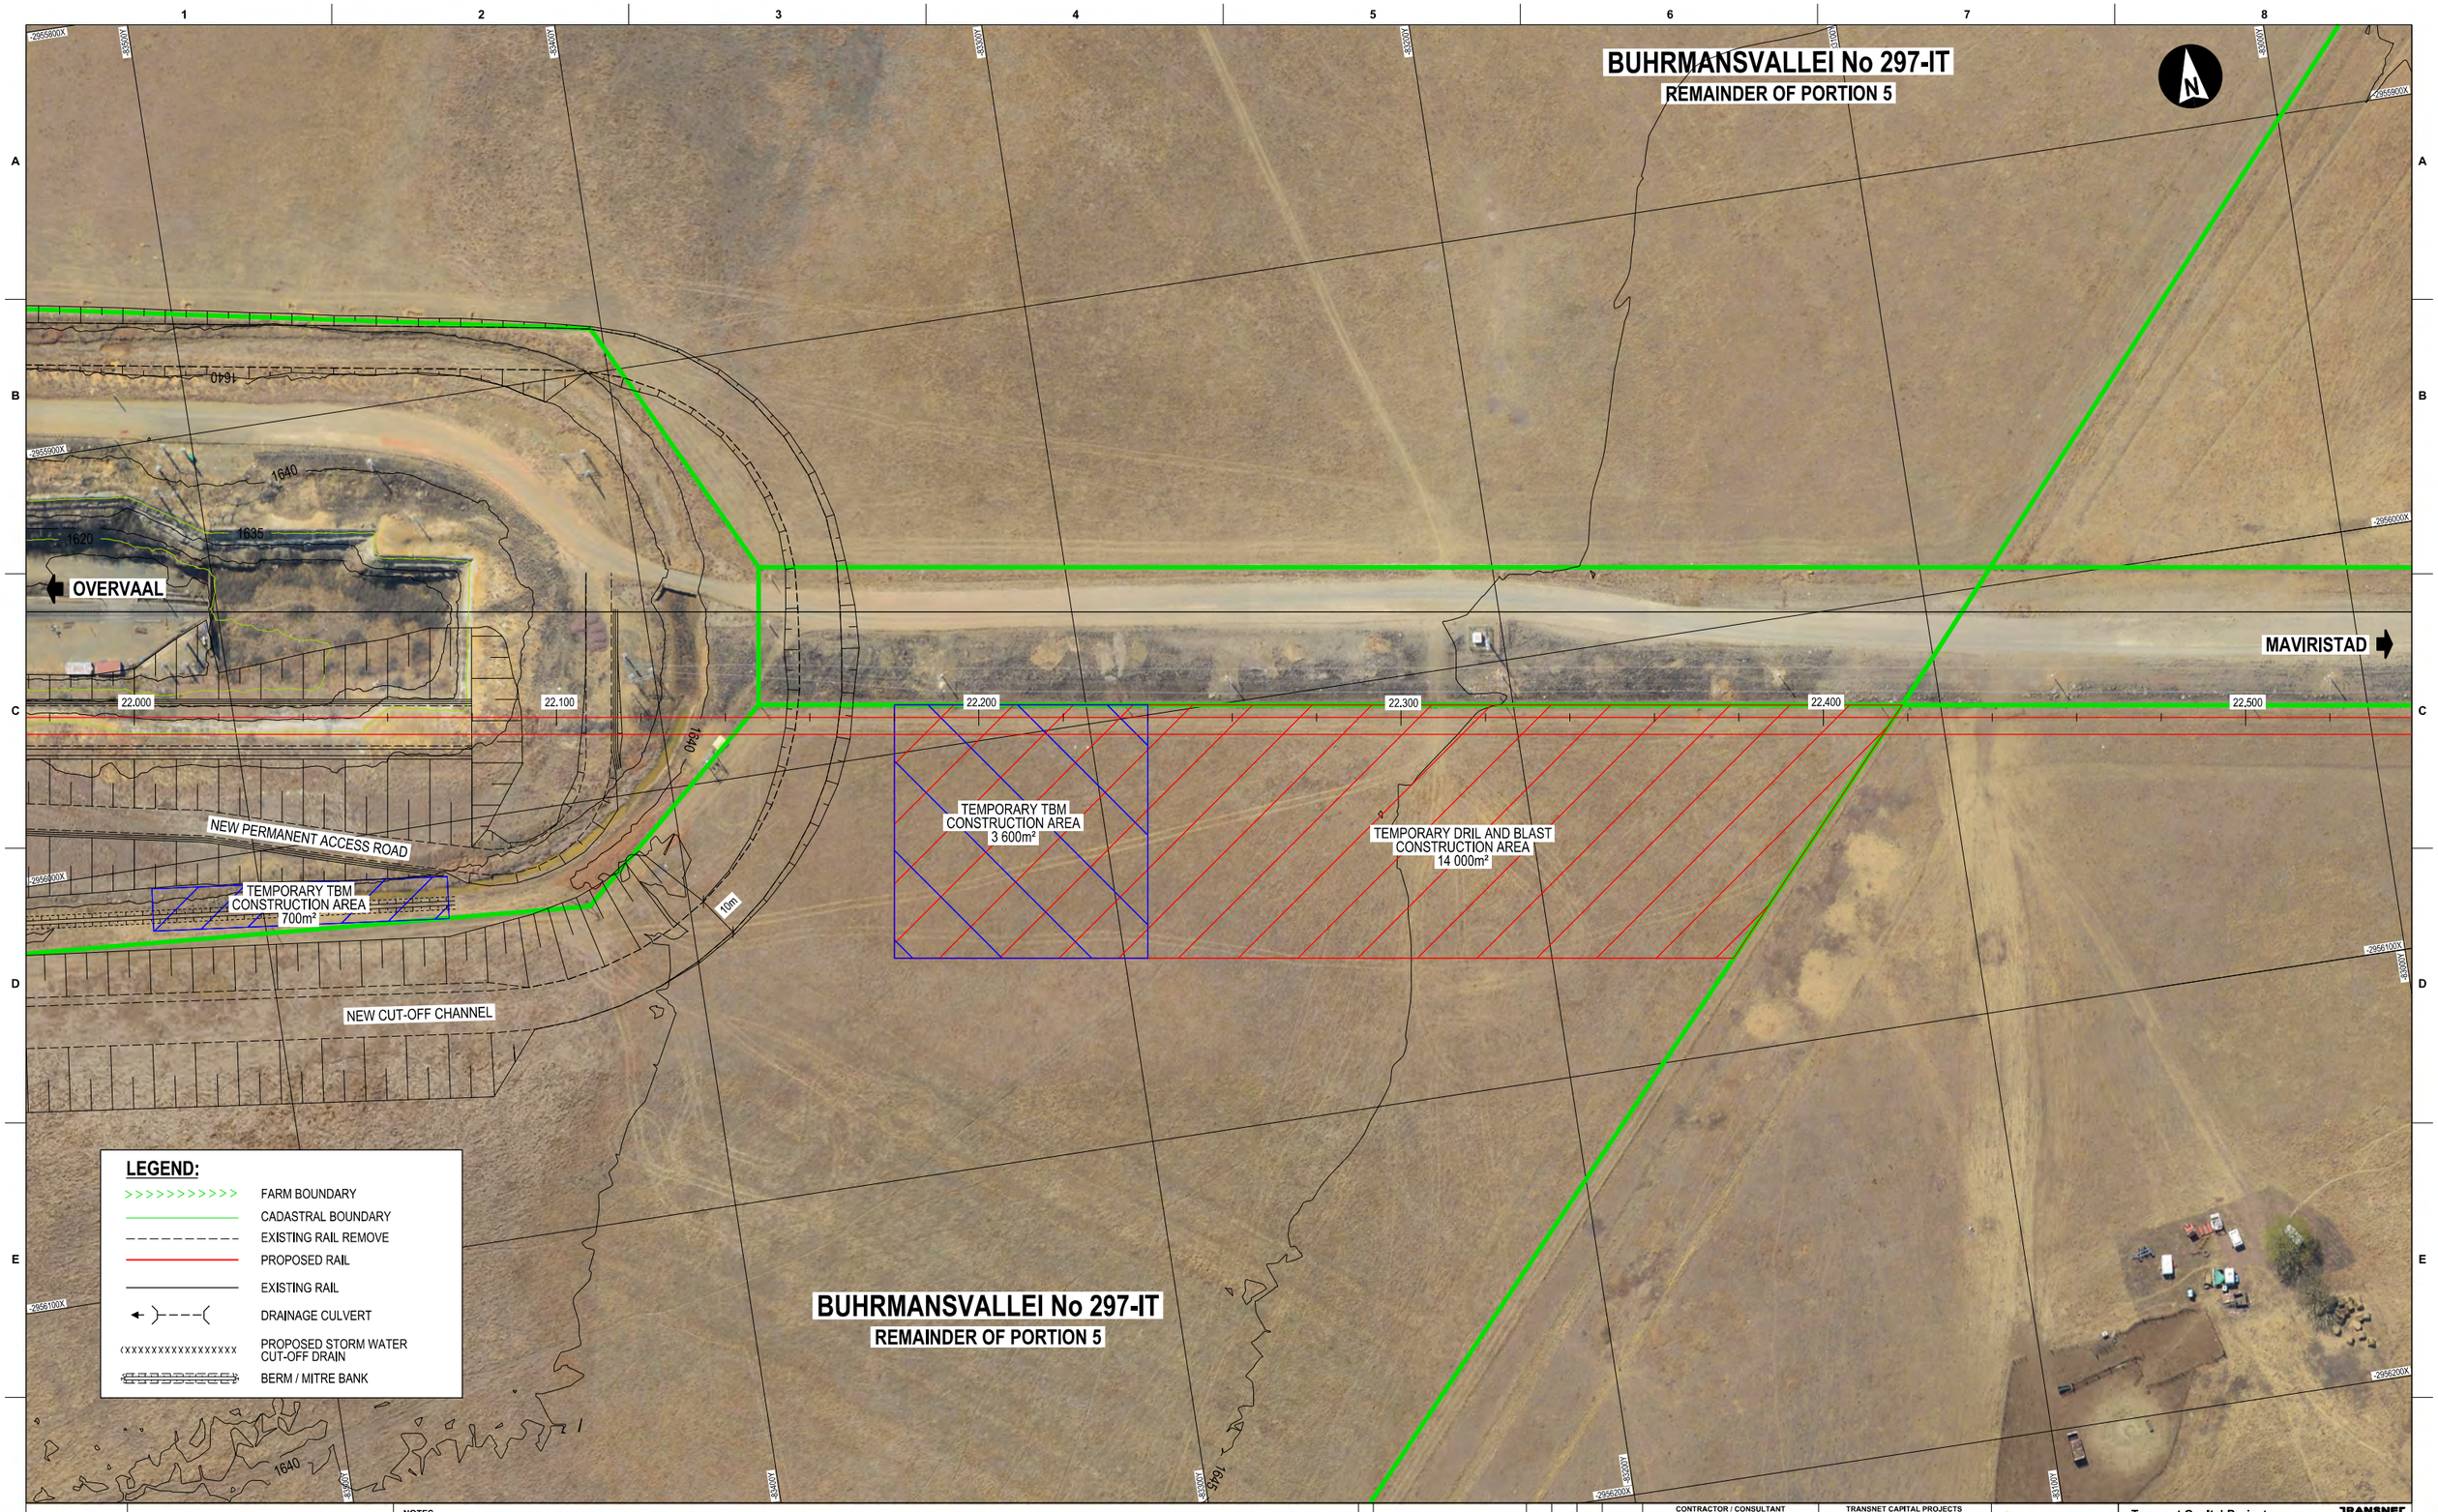

DRAWING NO.	REFERENCE
REFERENCE DRAWINGS	

NOTES

NO.	DESCRIPTION	BY	CHKD	APPD	DATE
0A	ISSUED FOR EIA	S W	C H	SJvdM	08/12/2014

REVISIONS

This Document including all design and information therein is Confidential Intellectual Property of Transnet
Copyright and all other rights are reserved by Transnet. This Document may only be used for its intended purpose

CONTRACTOR / CONSULTANT

TITLE	NAME	SIGN	DATE

OPERATING DIVISIONS

TITLE	NAME	SIGN	DATE

TRANSNET CAPITAL PROJECTS

TITLE	NAME	SIGN	DATE
DRAWN	S WARREN		
CHECKED	S J v.d. MERWE		
DESIGNED	C HOUGH		
CHECKED	S J v.d. MERWE		

Pr. Eng. / Pr.Tech. Eng.

NAME	DATE
SIGNATURE	
REG. NUMBER	
SCALE :	A0

aurecon
Tshwane
Aurecon Centre, Lynnwood Bridge
4 Daventry Street
Lynwood Manor, 0081
P O Box 74381, Lynnwood Ridge, 0040
Tel: +27 12 4272000

Transnet Capital Projects
TRANSNET LTD (TRADING AS TRANSNET CAPITAL PROJECTS) | REG. NO. 1990/000506/06
26 FLOOR, CARLTON CENTRE OFFICE TOWERS
150 COMMISSIONER STREET
JOHANNESBURG, 2000
P.O. BOX 1048, JOHANNESBURG, 2000
TEL: 011 803 3008
FAX: 011 803 3009

FEL-3 FEASIBILITY DEVELOPMENT IN RESPECT OF THE CONSTRUCTION OF A SECOND OVERVAAL TUNNEL (PART 1)

PROJECT FOOTPRINT LAYOUT
km 22.000 TO km 22.500

PROJECT NUMBER	OD	FBS	DIS	TYPE	DRAWING NO.	SHEET	REV	ID
3425089	4	01	N	DE	0011	05	0A	

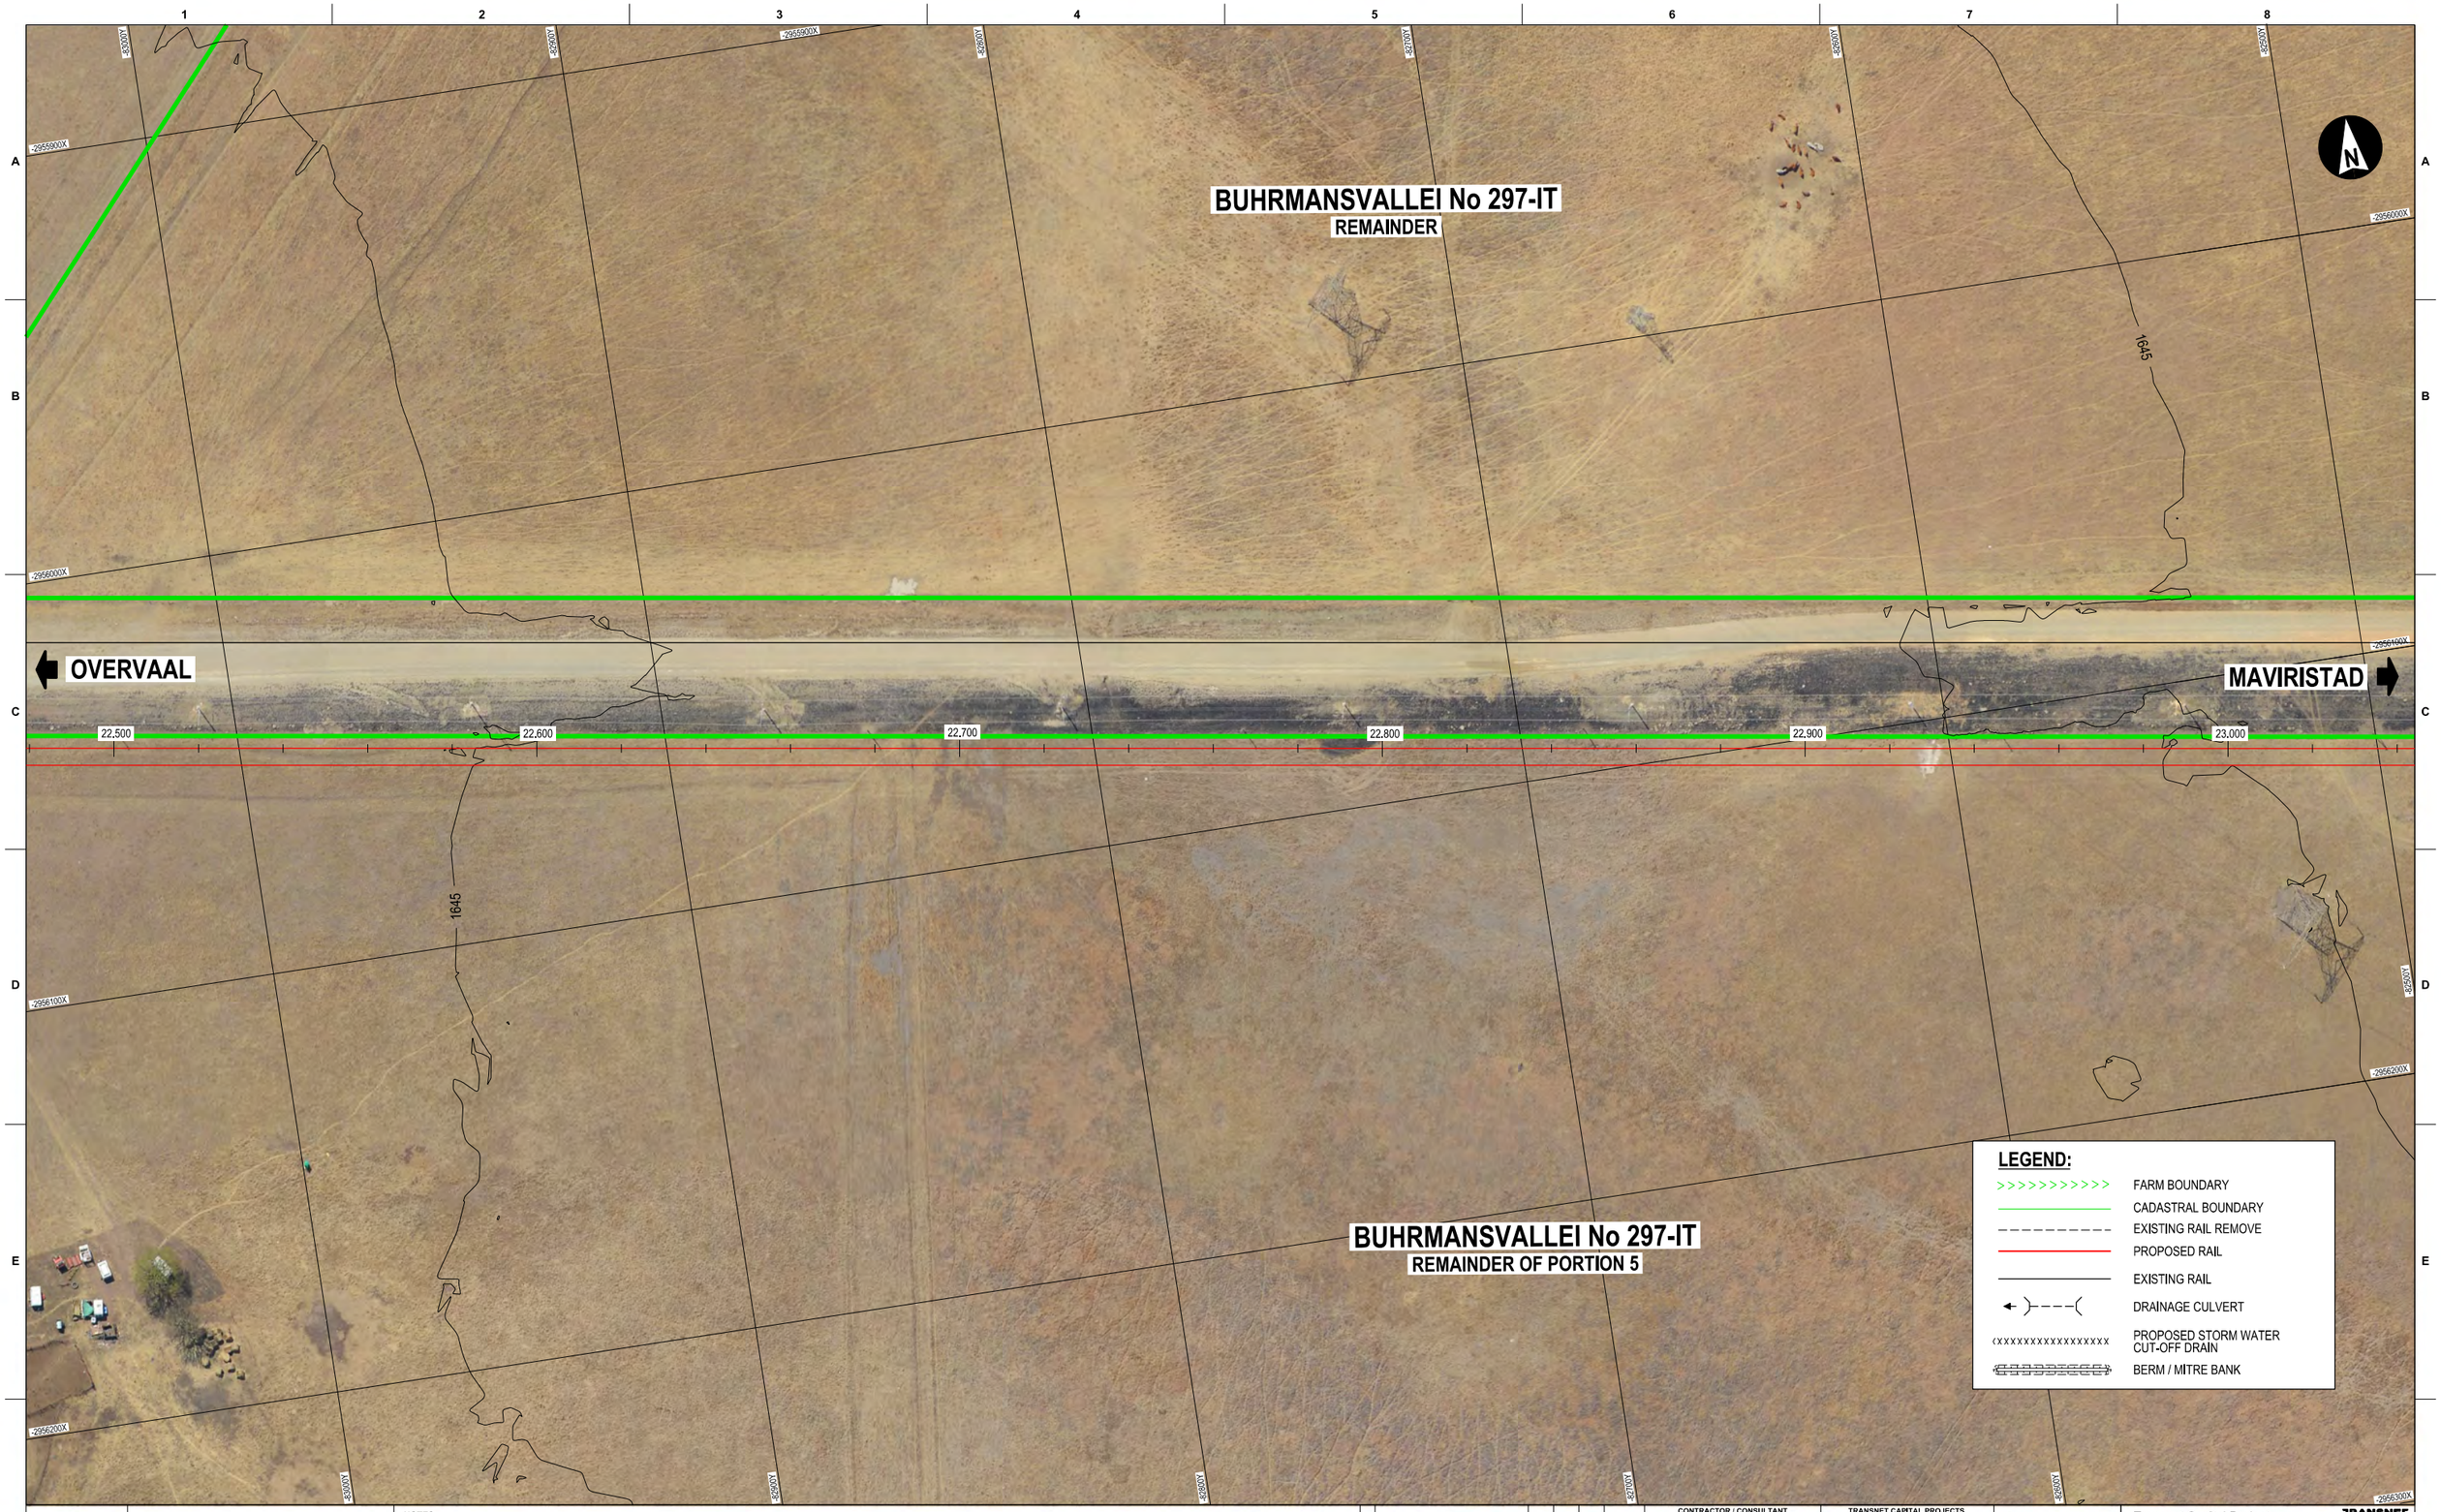

DRAWING NO.	REFERENCE
REFERENCE DRAWINGS	

NOTES

NO.	DESCRIPTION	BY	CHKD	APPD	DATE
0A	ISSUED FOR EIA	S W	C H	SJvdM	09/12/2014

REVISIONS

This Document including all design and information thereon is Confidential Intellectual Property of Transnet
Copyright and all other rights are reserved by Transnet. This Document may only be used for its intended purpose

CONTRACTOR / CONSULTANT				TRANSNET CAPITAL PROJECTS			
TITLE	NAME	SIGN	DATE	TITLE	NAME	SIGN	DATE
				DRAWN	S WARREN		
				CHECKED	S J v.d. MERWE		
				DESIGNED	C HOUGH		
				CHECKED	S J v.d. MERWE		

OPERATING DIVISIONS			
TITLE	NAME	SIGN	DATE

Pr. Eng. / Pr.Tech. Eng.
NAME
DATE
SIGNATURE
REG. NUMBER
SCALE: 1:500
A0

aurecon
Tshwane
Aurecon Centre, Lynnwood Bridge
4 Daventry Street
Lynwood Manor, 0081
P O Box 74381, Lynnwood Ridge, 0040
Tel: +27 12 4272000

Transnet Capital Projects

TRANSNET LTD. (TRADING AS TRANSNET CAPITAL PROJECTS) | REG. NO. 1990/000900/06
25 FLOOR, CARLTON CENTRE OFFICE TOWERS
150 COMMISSIONER STREET
JOHANNESBURG, 2000
P.O. BOX 1048, JOHANNESBURG, 2000
TEL: 011 803 3008
FAX: 011 803 3009

FEL-3 FEASIBILITY DEVELOPMENT IN RESPECT OF THE CONSTRUCTION OF A SECOND OVERVAAL TUNNEL (PART 1)

PROJECT FOOTPRINT LAYOUT
km 22.500 TO km 23.000

PROJECT NUMBER	ODI	FBS	DBS	TYPE	DRAWING NO.	SHEET	REV	ID
3 4 2 5 0 8 9 - 4	-	0 1	- N -	D E	- 0 0 1 1	- 0 6	- 0	A

DRAWING NO.	REFERENCE
REFERENCE DRAWINGS	

NOTES

NO.	DESCRIPTION	BY	CHKD	APPD	DATE
0A	ISSUED FOR EIA	S W	C H	SJvdM	09/12/2014

REVISIONS

This Document including all design and information therein is Confidential Intellectual Property of Transnet
Copyright and all other rights are reserved by Transnet. This Document may only be used for its intended purpose

CONTRACTOR / CONSULTANT				TRANSNET CAPITAL PROJECTS			
TITLE	NAME	SIGN	DATE	TITLE	NAME	SIGN	DATE
				DRAWN	S WARREN		
				CHECKED	S J v.d. MERWE		
				DESIGNED	C HOUGH		
				CHECKED	S J v.d. MERWE		

OPERATING DIVISIONS					
TITLE	NAME	SIGN	DATE	Pr. Eng. / Pr.Tech. Eng.	
				NAME	DATE
				SIGNATURE	
				REG. NUMBER	
				SCALE : 1 : 500	A0

aurecon
Tshwane
Aurecon Centre, Lynnwood Bridge
4 Daventry Street
Lynwood Manor, 0081
P O Box 74381, Lynnwood Ridge, 0040
Tel: +27 12 4272000

Transnet Capital Projects
TRANSNET LTD. TRADING AS TRANSNET CAPITAL PROJECTS) : REG. NO. 1990/000900/06
26 FLOOR, CARLTON CENTRE OFFICE TOWERS
150 COMMISSIONER STREET
JOHANNESBURG, 2000
P.O. BOX 1088, JOHANNESBURG, 2000
TEL: 011 803 3008
FAX: 011 803 3009

FEL-3 FEASIBILITY DEVELOPMENT IN RESPECT OF THE CONSTRUCTION OF A SECOND OVERVAAL TUNNEL (PART 1)

PROJECT FOOTPRINT LAYOUT km 23.000 TO km 23.500

PROJECT NUMBER	OD	FBS	OB	TYPE	DRAWING NO.	SHEET	REV	ID
3 4 2 5 0 8 9	- 4 -	0 1	N	- D E -	0 0 1 1	- 0 7	- 0	A

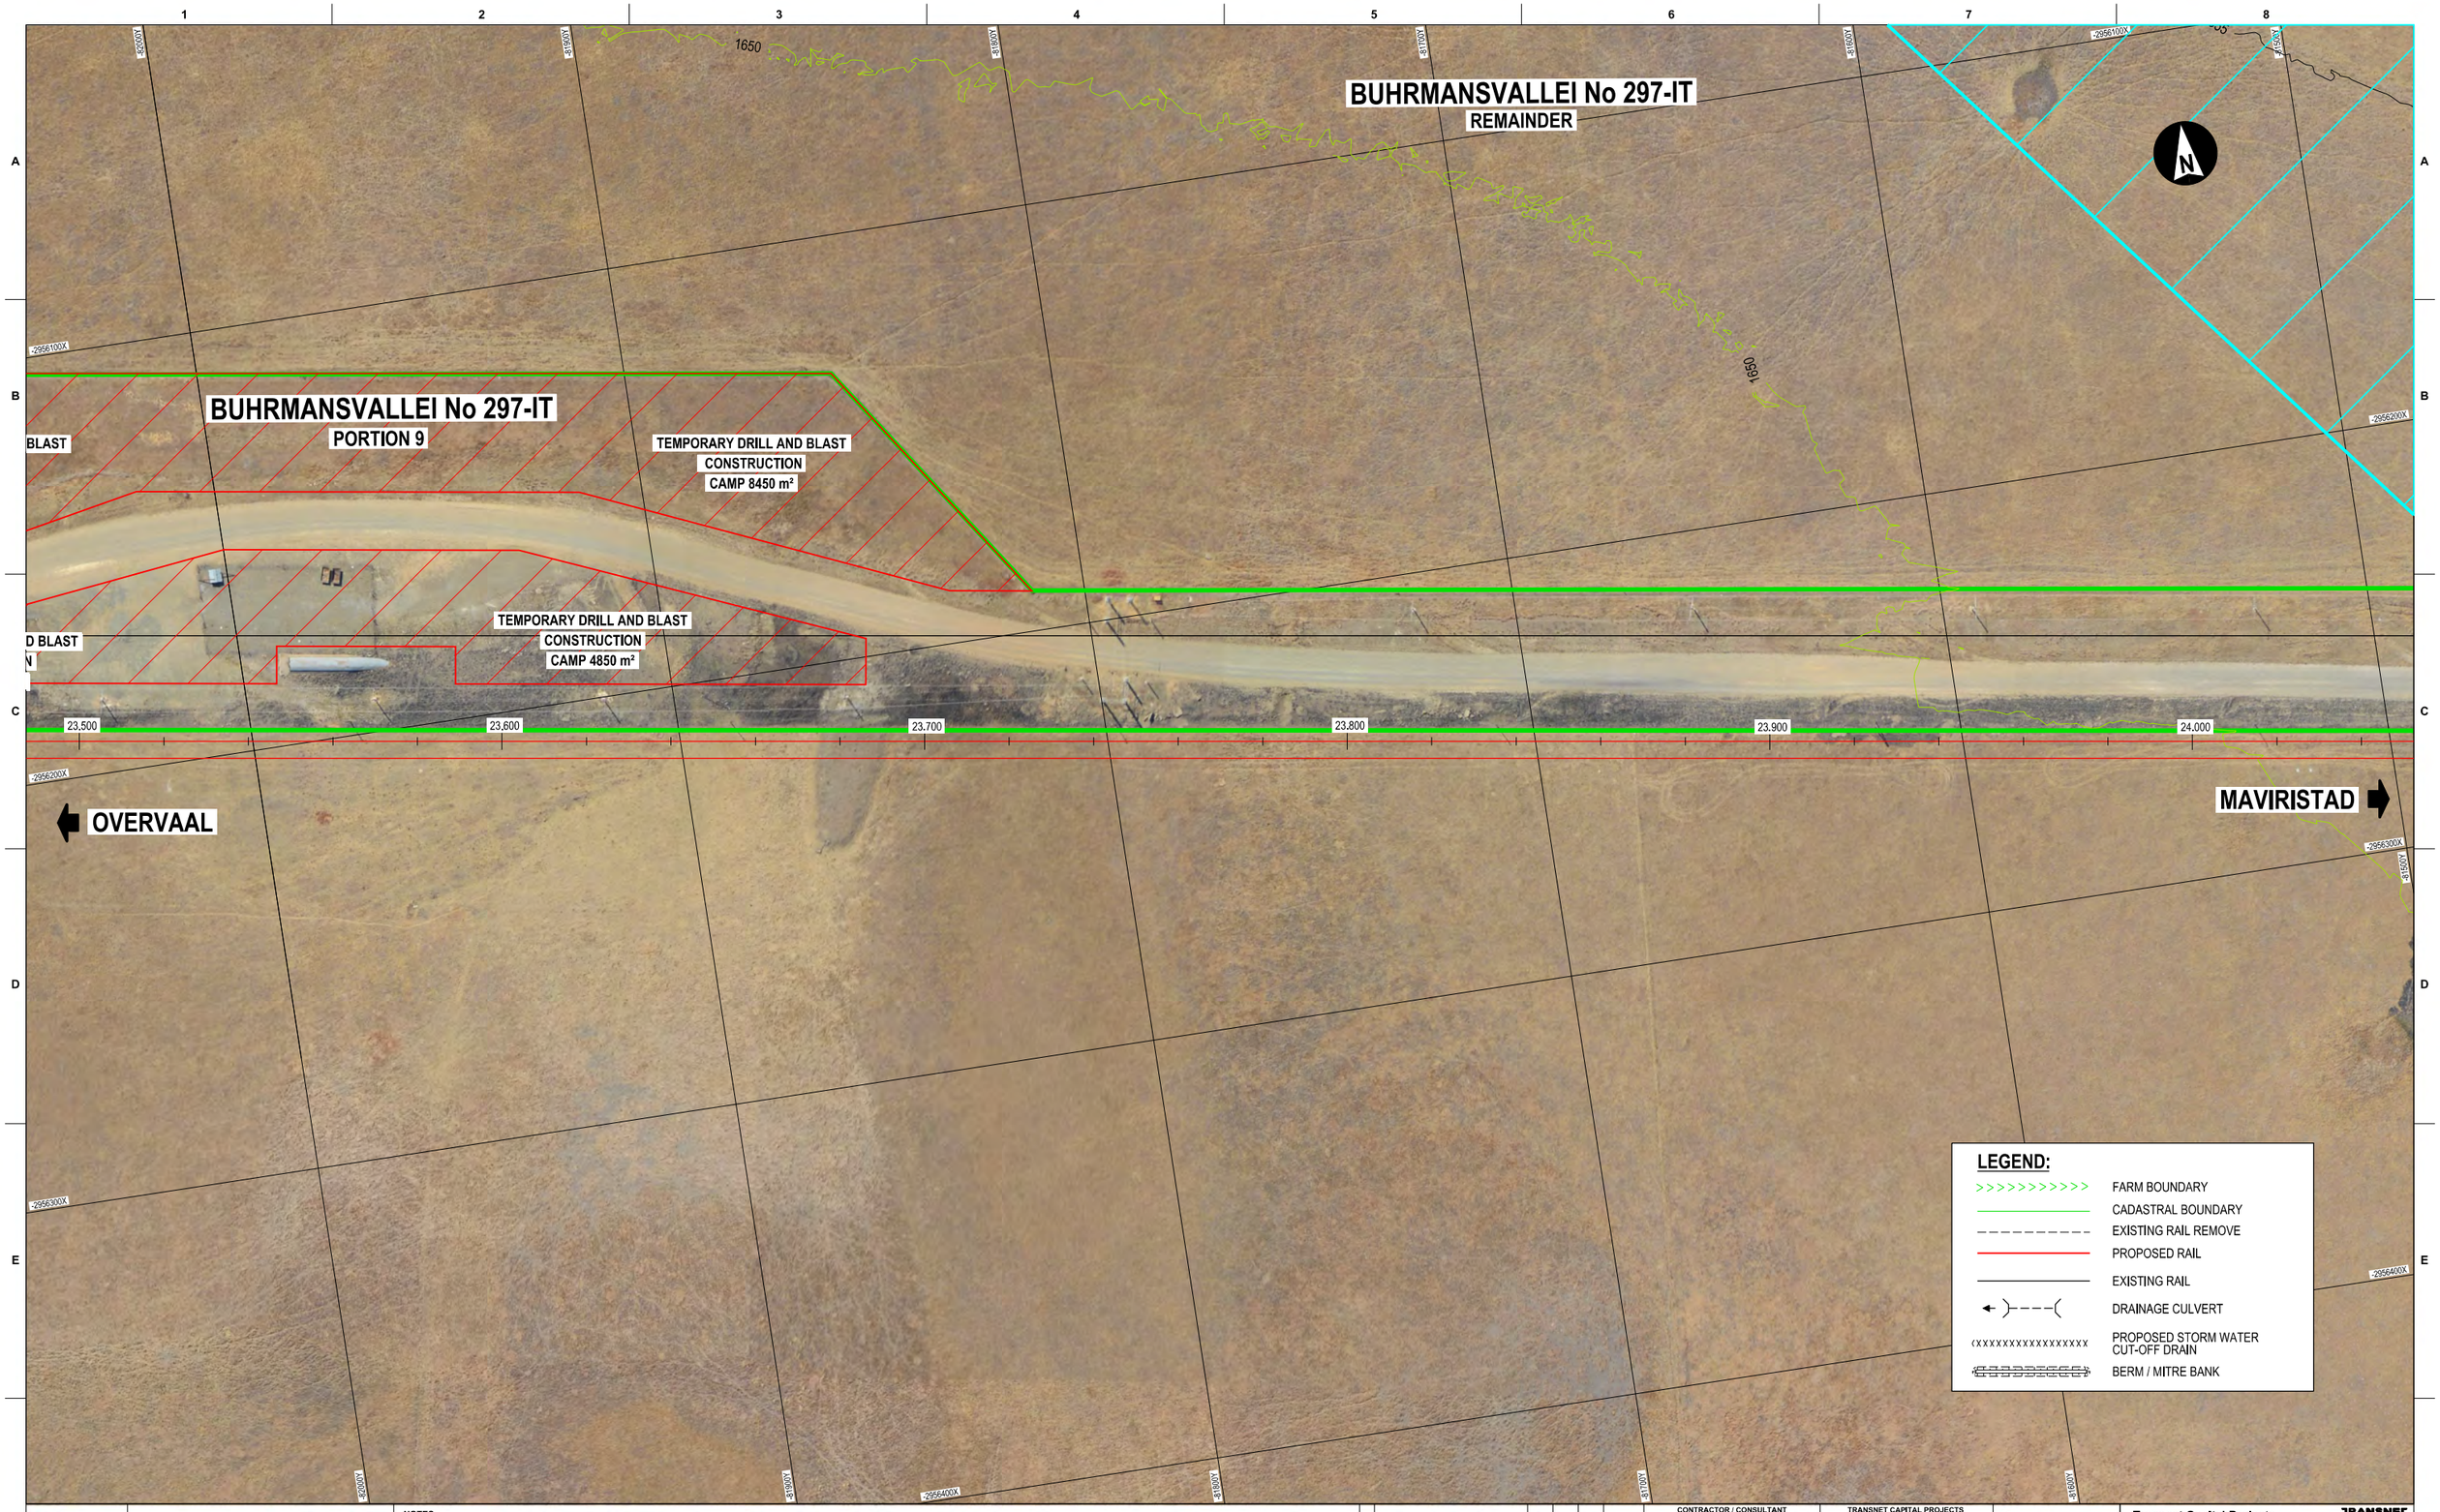

LEGEND:

- FARM BOUNDARY
- CADASTRAL BOUNDARY
- EXISTING RAIL REMOVE
- PROPOSED RAIL
- EXISTING RAIL
- DRAINAGE CULVERT
- PROPOSED STORM WATER CUT-OFF DRAIN
- BERM / MITRE BANK

DRAWING NO.	REFERENCE

REFERENCE DRAWINGS

NOTES

NO.	DESCRIPTION	BY	CHKD	APPD	DATE
0A	ISSUED FOR DISCUSSION	S W	C H	SJvdM	09/12/2014

REVISIONS

This Document including all design and information thereon is Confidential Intellectual Property of Transnet
Copyright and all other rights are reserved by Transnet - This Document may only be used for its intended purpose

CONTRACTOR / CONSULTANT				TRANSNET CAPITAL PROJECTS			
TITLE	NAME	SIGN	DATE	TITLE	NAME	SIGN	DATE
				DRAWN	S WARREN		
				CHECKED	S J v.d. MERWE		
				DESIGNED	C HOUGH		
				CHECKED	S J v.d. MERWE		

OPERATING DIVISIONS			
TITLE	NAME	SIGN	DATE

Pr. Eng. / Pr.Tech. Eng.

NAME | DATE

SIGNATURE

REG. NUMBER

SCALE : 1 : 500 A0

aurecon
Tshwane
Aurecon Centre, Lynnwood Bridge
4 Daventry Street
Lynwood Manor, 0081
P O Box 74381, Lynnwood Ridge, 0040
Tel: +27 12 4272000

Transnet Capital Projects
TRANSNET LTD. (TRADING AS TRANSNET CAPITAL PROJECTS) ; REG. NO. 1990/000900/06
26 FLOOR, CARLTON CENTRE OFFICE TOWERS
150 COMMISSIONER STREET
JOHANNESBURG, 2000
P.O. BOX 1088, JOHANNESBURG, 2000
TEL: 011 803 3008
FAX: 011 803 3009

FEL-3 FEASIBILITY DEVELOPMENT IN RESPECT OF THE CONSTRUCTION OF A SECOND OVERVAAL TUNNEL (PART 1)

PROJECT FOOTPRINT LAYOUT
km 23,500 TO km 24,000

PROJECT NUMBER	OD	FBS	OBS	TYPE	DRAWING NO.	SHEET	REV	ID
3425089	-	01	N	DE	0011	08	0	A

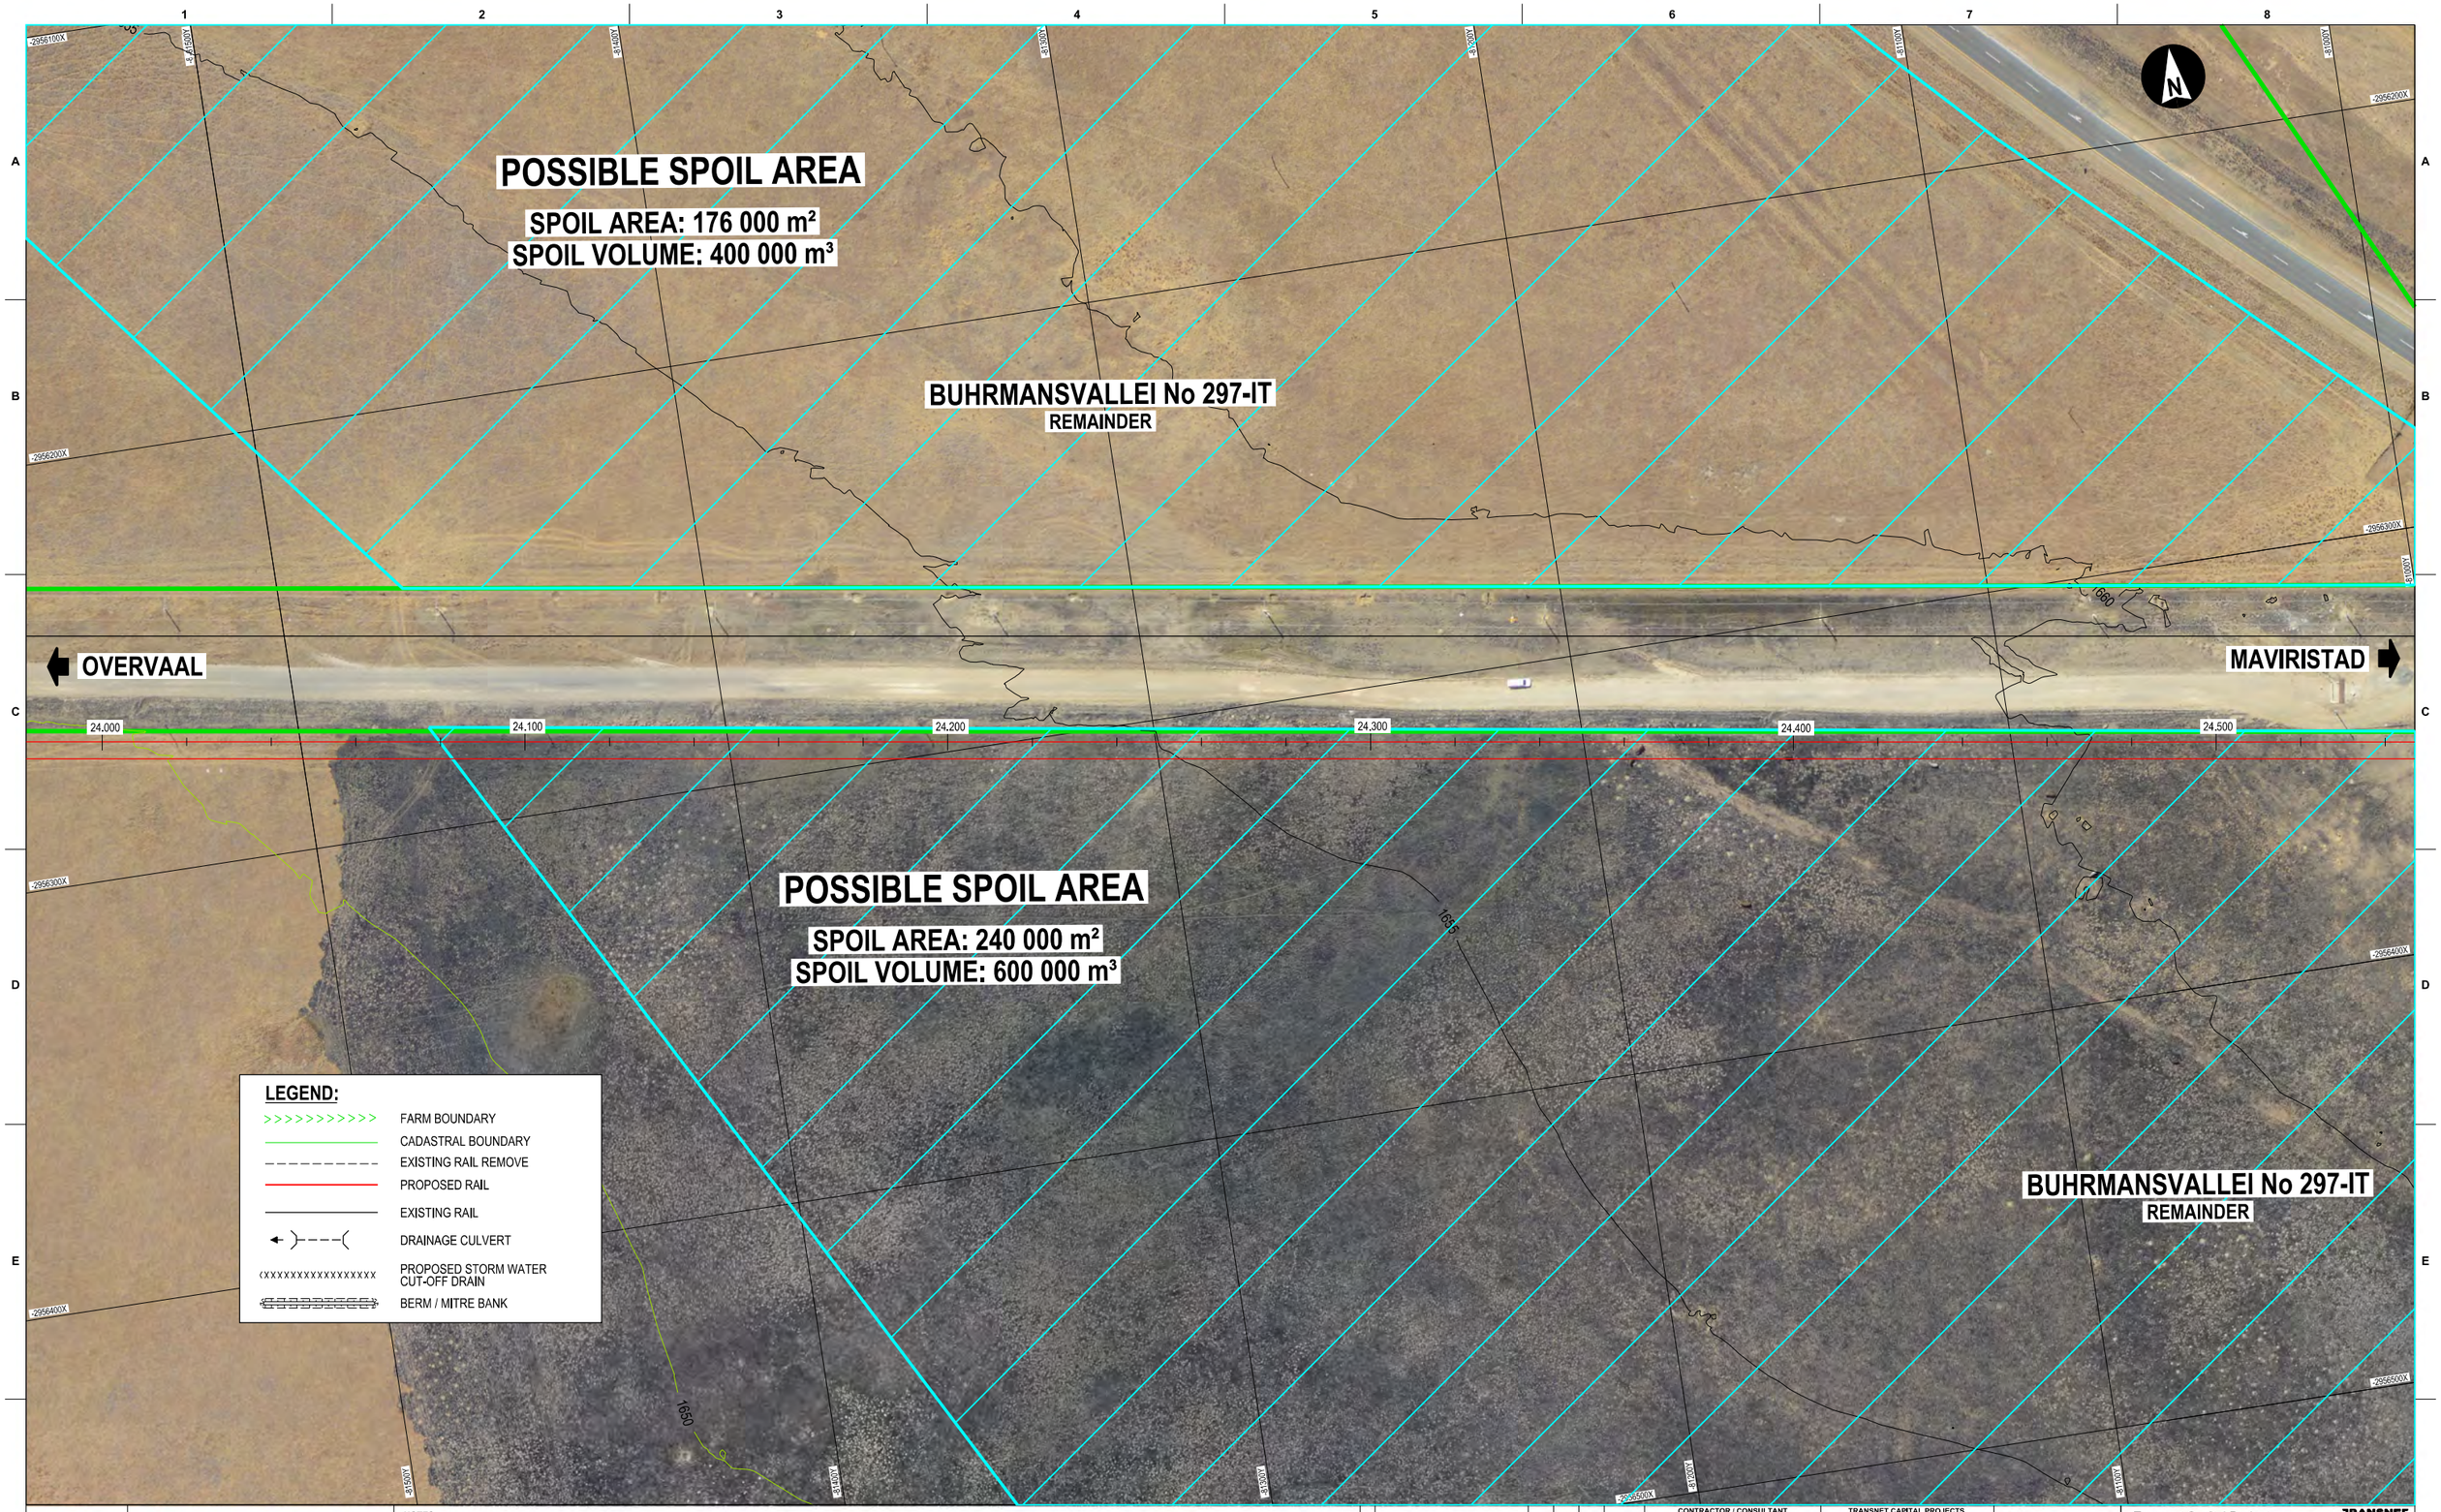

LEGEND:

- FARM BOUNDARY
- CADASTRAL BOUNDARY
- EXISTING RAIL REMOVE
- PROPOSED RAIL
- EXISTING RAIL
- DRAINAGE CULVERT
- PROPOSED STORM WATER CUT-OFF DRAIN
- BERM / MITRE BANK

DRAWING NO.	REFERENCE

REFERENCE DRAWINGS

NOTES

NO.	DESCRIPTION	BY	CHKD	APPD	DATE
0A	ISSUED FOR EIA	S W	C H	SJvdM	09/12/2014

REVISIONS

This Document including all design and information therein is Confidential Intellectual Property of Transnet
Copyright and all other rights are reserved by Transnet. This Document may only be used for its intended purpose

CONTRACTOR / CONSULTANT				TRANSNET CAPITAL PROJECTS			
TITLE	NAME	SIGN	DATE	TITLE	NAME	SIGN	DATE
				DRAWN	S WARREN		
				CHECKED	S J v.d. MERWE		
				DESIGNED	C HOUGH		
				CHECKED	S J v.d. MERWE		

OPERATING DIVISIONS			
TITLE	NAME	SIGN	DATE

Pr. Eng. / Pr.Tech. Eng.

NAME: DATE:

SIGNATURE:

REG. NUMBER:

SCALE: 1:500 A0

aurecon
Tshwane
Aurecon Centre, Lynnwood Bridge
4 Daventry Street
Lynnwood Manor, 0081
P O Box 74381, Lynnwood Ridge, 0040
Tel: +27 12 4272000

Transnet Capital Projects
TRANSNET LTD. (TRADING AS TRANSNET CAPITAL PROJECTS) | REG. NO. 1990/000900/06
26 FLOOR, CARLTON CENTRE OFFICE TOWERS
150 COMMISSIONER STREET
JOHANNESBURG, 2000
P.O. BOX 1048, JOHANNESBURG, 2000
TEL: 011 803 3008
FAX: 011 803 3009

FEL-3 FEASIBILITY DEVELOPMENT IN RESPECT OF THE CONSTRUCTION OF A SECOND OVERVAAL TUNNEL (PART 1)

PROJECT FOOTPRINT LAYOUT
km 24.000 TO km 24.500

PROJECT NUMBER	ODI	FBS	DBS	TYPE	DRAWING NO.	SHEET	REV	ID
3 4 2 5 0 8 9	- 4 -	0 1	- N -	D E	- 0 0 1 1	- 0 9	- 0	A

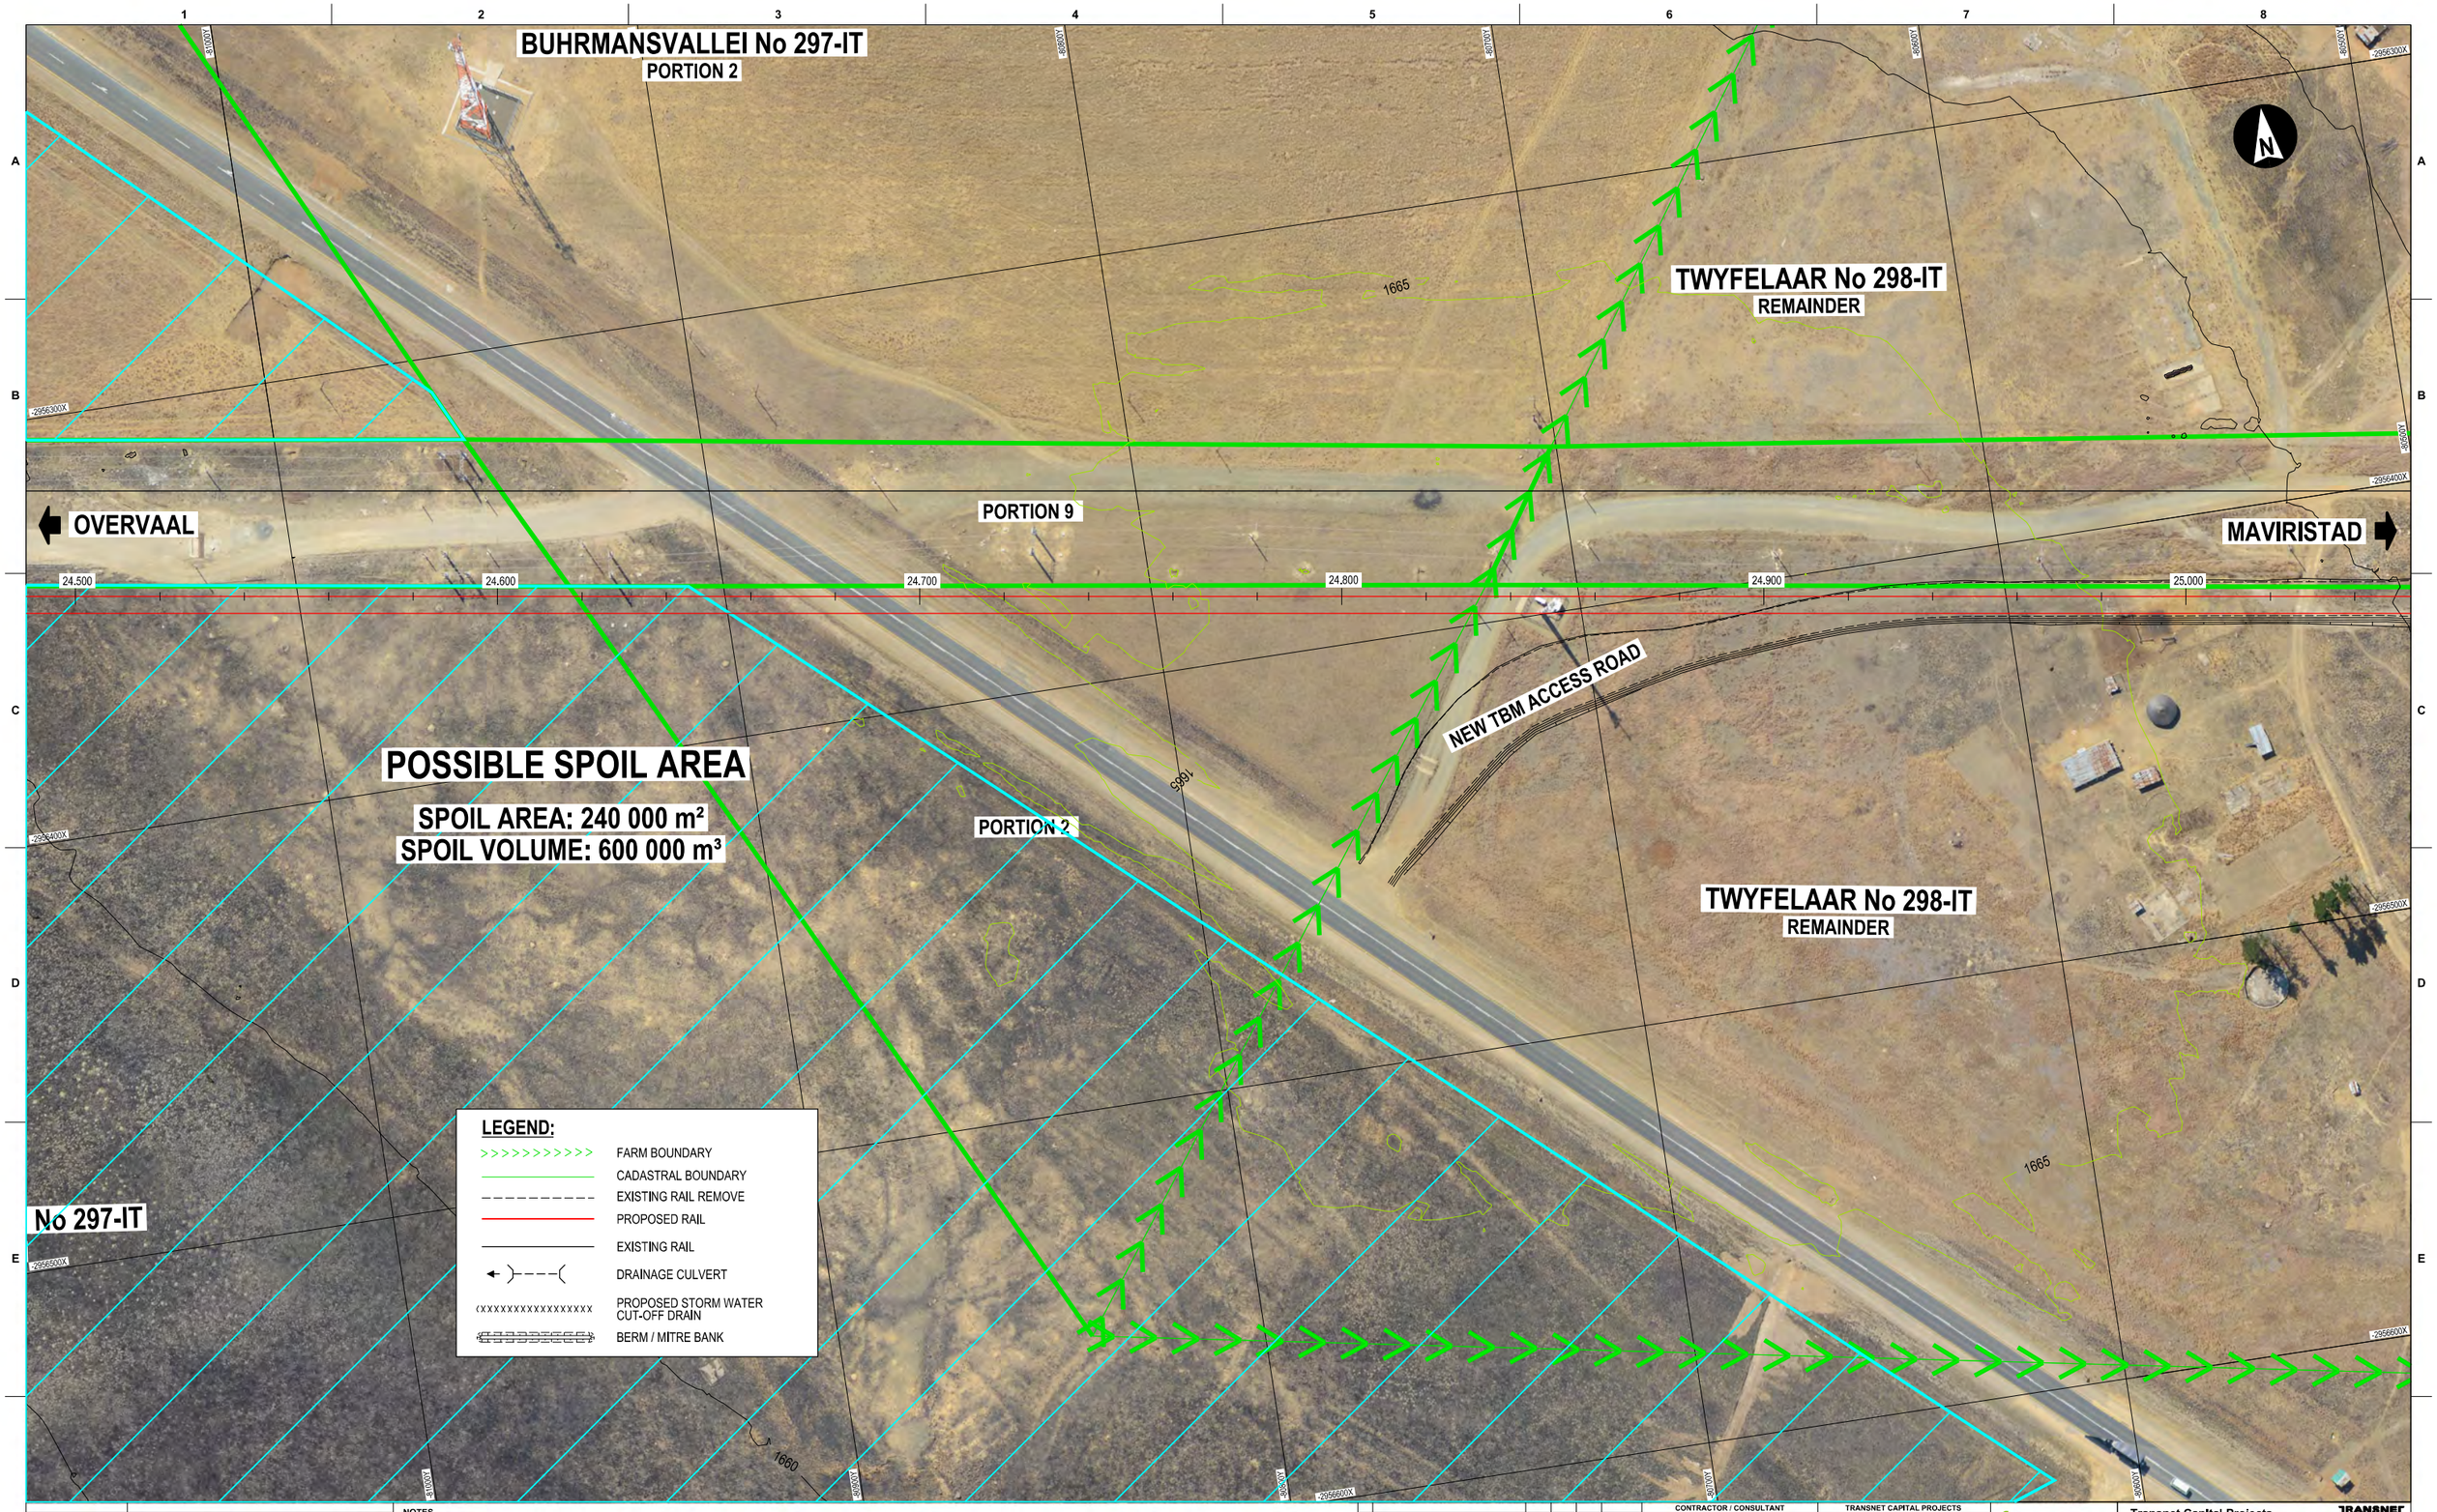

DRAWING NO.	REFERENCE
REFERENCE DRAWINGS	

NOTES

NO.	DESCRIPTION	BY	CHKD	APPD	DATE
0A	ISSUED FOR EIA	S W	C H	SJvdM	09/12/2014

REVISIONS

This Document including all design and information thereon is Confidential Intellectual Property of Transnet
Copyright and all other rights are reserved by Transnet. This Document may only be used for its intended purpose

CONTRACTOR / CONSULTANT

TITLE	NAME	SIGN	DATE

OPERATING DIVISIONS

TITLE	NAME	SIGN	DATE

TRANSNET CAPITAL PROJECTS

TITLE	NAME	SIGN	DATE
DRAWN	S WARREN		
CHECKED	S J v.d. MERWE		
DESIGNED	C HOUGH		
CHECKED	S J v.d. MERWE		

Pr. Eng. / Pr.Tech. Eng.

NAME	DATE
SIGNATURE	
REG. NUMBER	
SCALE: 1 : 500	A0

aurecon
Tshwane
Aurecon Centre, Lynnwood Bridge
4 Daventry Street
Lynwood Manor, 0081
P O Box 74381, Lynnwood Ridge, 0040
Tel: +27 12 4272000

Transnet Capital Projects
TRANSNET LTD (TRADING AS TRANSNET CAPITAL PROJECTS) | REG. NO. 1990/000900/06
26 FLOOR, CARLTON CENTRE OFFICE TOWERS
150 COMMISSIONER STREET
JOHANNESBURG, 2000
P.O. BOX 1048, JOHANNESBURG, 2000
TEL: 011 803 3008
FAX: 011 803 3009

TRANSNET

FEL-3 FEASIBILITY DEVELOPMENT IN RESPECT OF THE CONSTRUCTION OF A SECOND OVERVAAL TUNNEL (PART 1)

PROJECT FOOTPRINT LAYOUT
km 24.500 TO km 25.000

PROJECT NUMBER	OD	FBS	DIS	TYPE	DRAWING NO.	SHEET	REV	ID
3425089	4	01	N	DE	0011	10	0	A

NOTES

DRAWING NO.	REFERENCE

REFERENCE DRAWINGS

NO.	DESCRIPTION	BY	CHKD	APPD	DATE
0A	ISSUED FOR EIA	S W	C H	SJvdM	09/12/2014

REVISIONS

This Document including all design and information therein is Confidential Intellectual Property of Transnet. Copyright and all other rights are reserved by Transnet. This Document may only be used for its intended purpose.

CONTRACTOR / CONSULTANT

TITLE	NAME	SIGN	DATE

OPERATING DIVISIONS

TITLE	NAME	SIGN	DATE

TRANSNET CAPITAL PROJECTS

TITLE	NAME	SIGN	DATE
DRAWN	S WARREN		
CHECKED	S J v.d. MERWE		
DESIGNED	C HOUGH		
CHECKED	S J v.d. MERWE		

Pr. Eng. / Pr.Tech. Eng.

NAME | DATE
SIGNATURE
REG. NUMBER

SCALE : 1 : 500 | A0

aurecon
Tshwane
Aurecon Centre, Lynnwood Bridge
4 Daventry Street
Lynwood Manor, 0081
P O Box 74381, Lynnwood Ridge, 0040
Tel: +27 12 4272000

Transnet Capital Projects
TRANSNET LTD (TRADING AS TRANSNET CAPITAL PROJECTS) : REG. NO. 1990/000900/06
26 FLOOR, CARLTON CENTRE OFFICE TOWERS
150 COMMISSIONER STREET
JOHANNESBURG, 2000
P.O. BOX 1048, JOHANNESBURG, 2000
TEL: 011 803 3008
FAX: 011 803 3009
TRANSNET

FEL-3 FEASIBILITY DEVELOPMENT IN RESPECT OF THE CONSTRUCTION OF A SECOND OVERVAAL TUNNEL (PART 1)

PROJECT FOOTPRINT LAYOUT
km 25.000 TO km 25.500

PROJECT NUMBER	OD	FBS	DIS	TYPE	DRAWING NO.	SHEET	REV	ID
3 4 2 5 0 8 9	4	0 1	N	D E	0 0 1 1	1 1	0	A

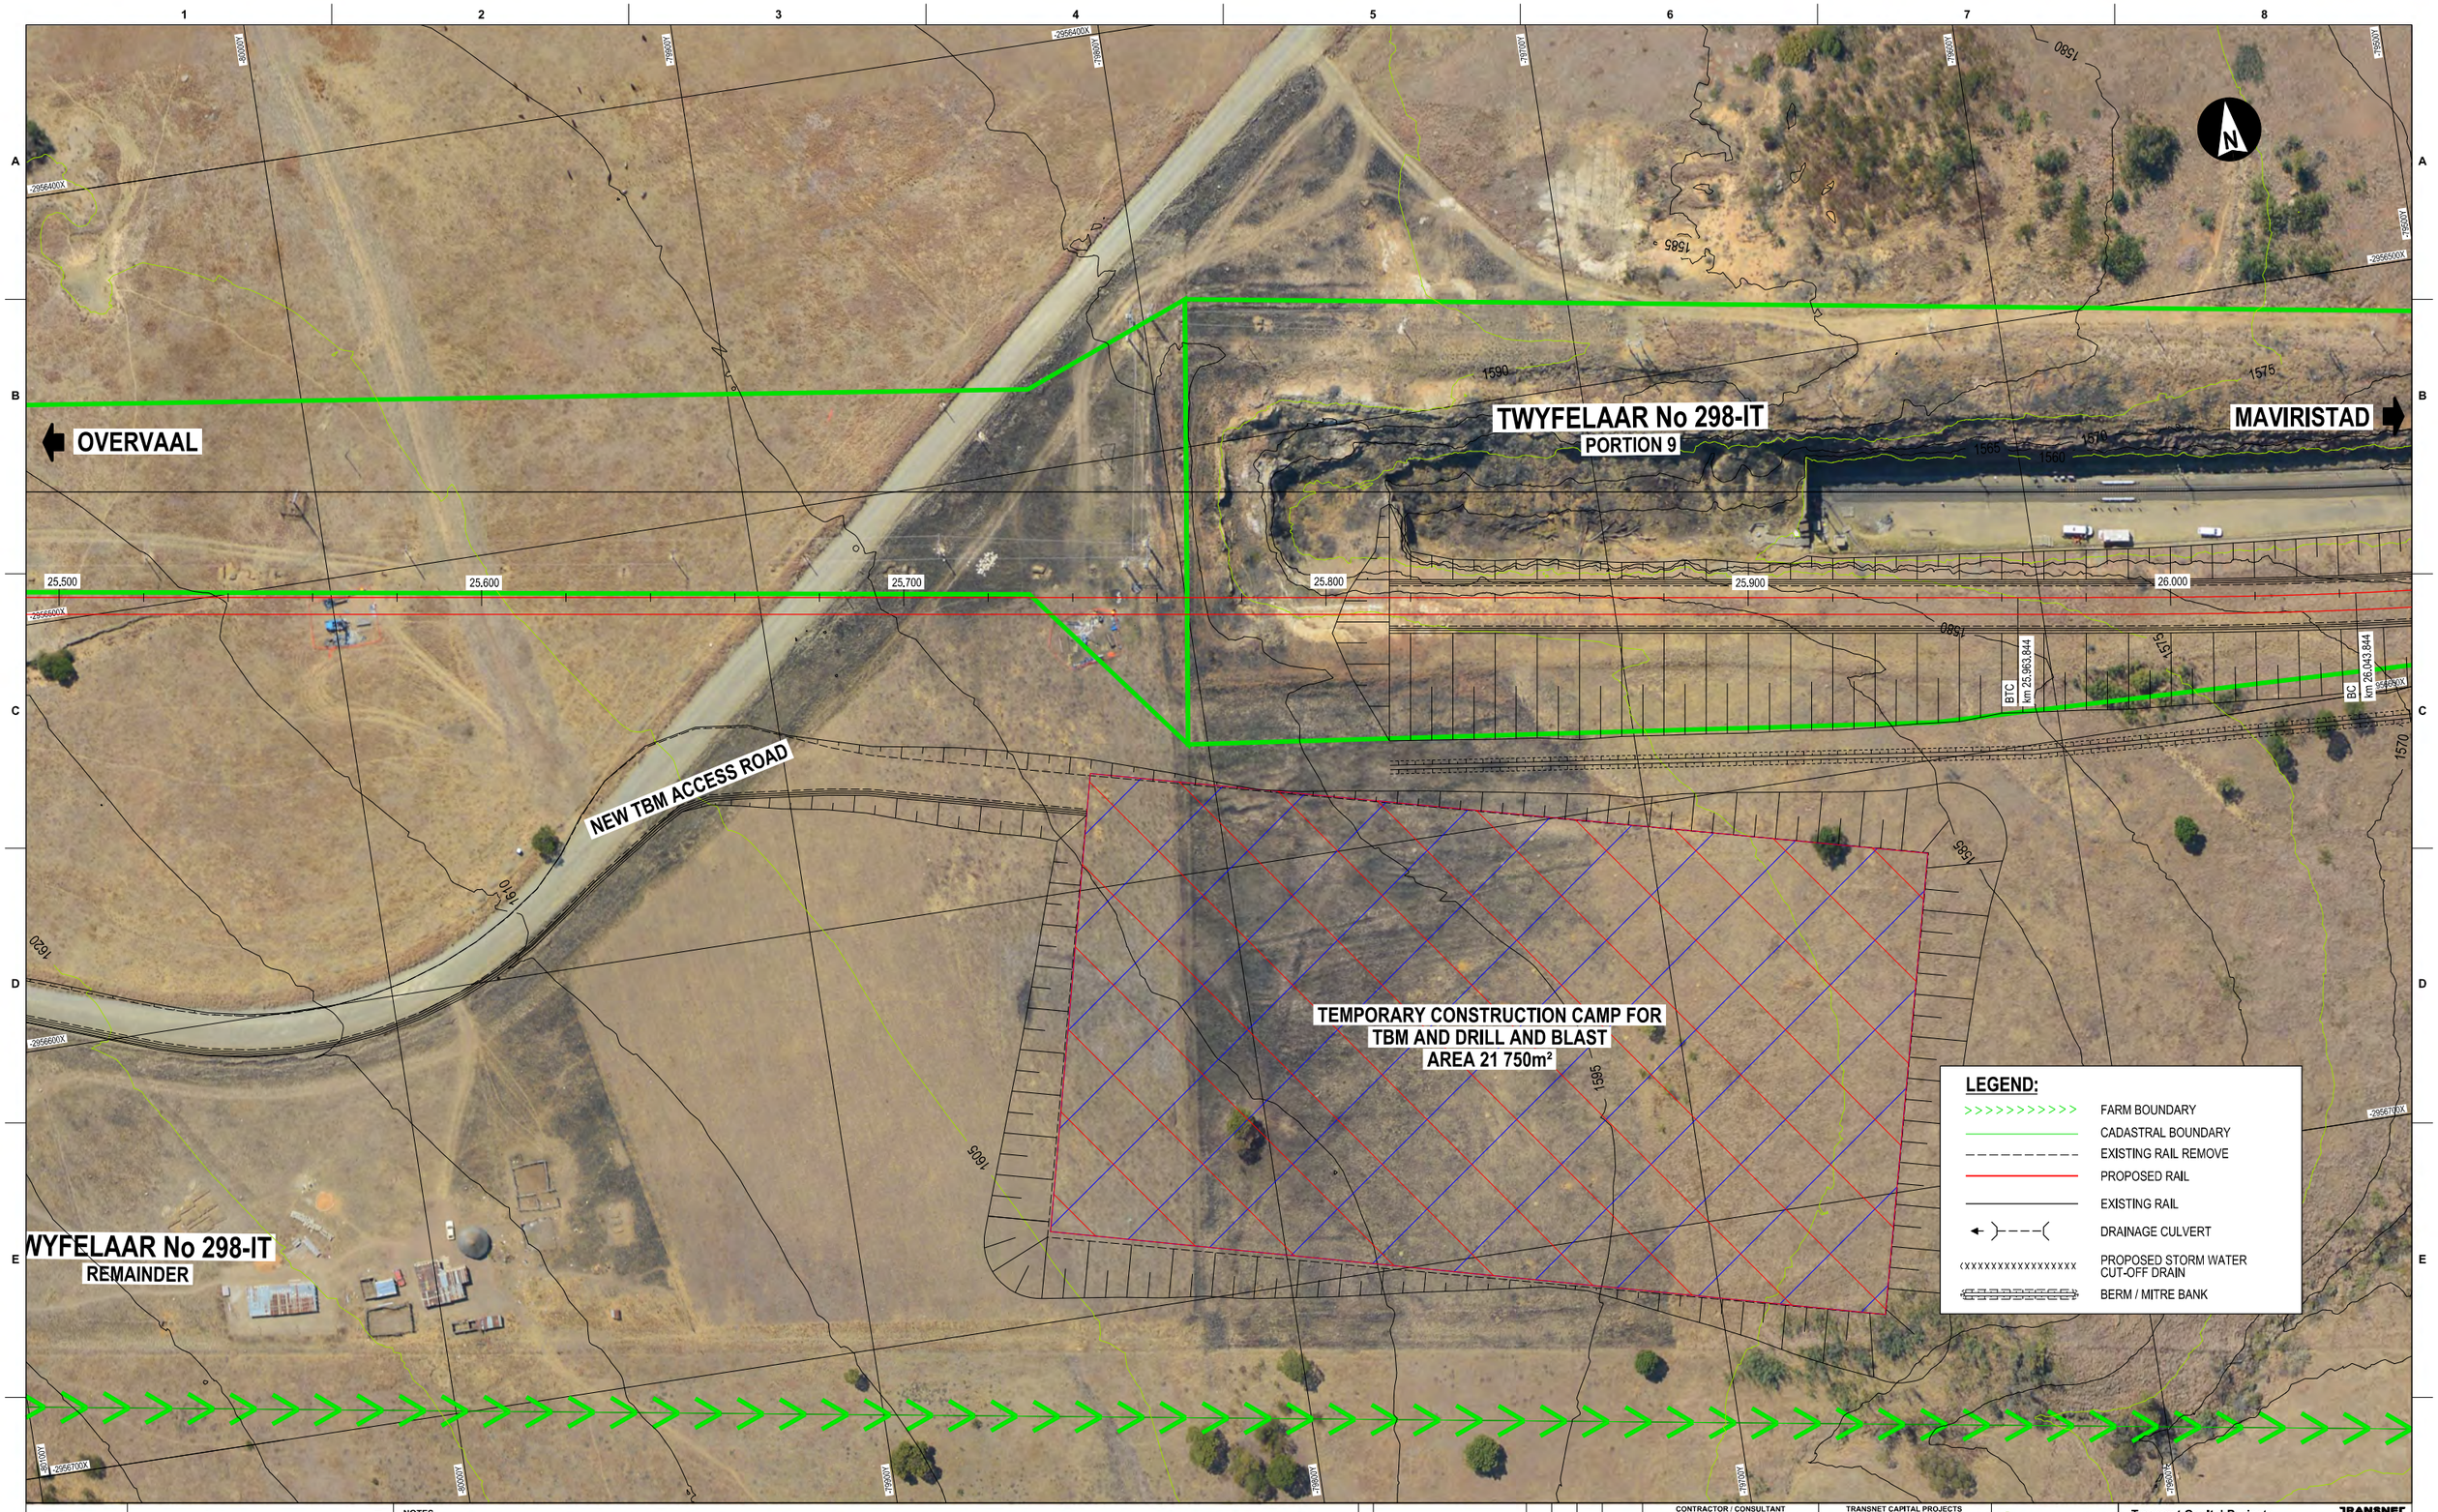

DRAWING NO.	REFERENCE
REFERENCE DRAWINGS	

NOTES

NO.	DESCRIPTION	BY	CHKD	APPD	DATE
0A	ISSUED FOR EIA	S W	C H	SJvdM	09/12/2014

REVISIONS

This Document including all design and information therein is Confidential Intellectual Property of Transnet
Copyright and all other rights are reserved by Transnet. This Document may only be used for its intended purpose

CONTRACTOR / CONSULTANT

TITLE	NAME	SIGN	DATE

OPERATING DIVISIONS

TITLE	NAME	SIGN	DATE

TRANSNET CAPITAL PROJECTS

TITLE	NAME	SIGN	DATE
DRAWN	S WARREN		
CHECKED	S J v.d. MERWE		
DESIGNED	C HOUGH		
CHECKED	S J v.d. MERWE		

Pr. Eng. / Pr.Tech. Eng.

NAME	DATE
SIGNATURE	
REG. NUMBER	
SCALE: 1 : 500	A0

aurecon
Tshwane
Aurecon Centre, Lynnwood Bridge
4 Daventry Street
Lynwood Manor, 0081
P O Box 74381, Lynnwood Ridge, 0040
Tel: +27 12 4272000

Transnet Capital Projects
TRANSNET LTD (TRADING AS TRANSNET CAPITAL PROJECTS) | REG. NO. 1990/000506/06
26 FLOOR, CARLTON CENTRE OFFICE TOWERS
150 COMMISSIONER STREET
JOHANNESBURG, 2000
P.O. BOX 1048, JOHANNESBURG, 2000
TEL: 011 803 3008
FAX: 011 803 3009

TRANSNET

FEL-3 FEASIBILITY DEVELOPMENT IN RESPECT OF THE CONSTRUCTION OF A SECOND OVERVAAL TUNNEL (PART 1)

PROJECT FOOTPRINT LAYOUT
km 25.500 TO km 26.000

PROJECT NUMBER	OD	FBS	DIS	TYPE	DRAWING NO.	SHEET	REV	ID
3425089	4	01	N	DE	0011	12	0	A

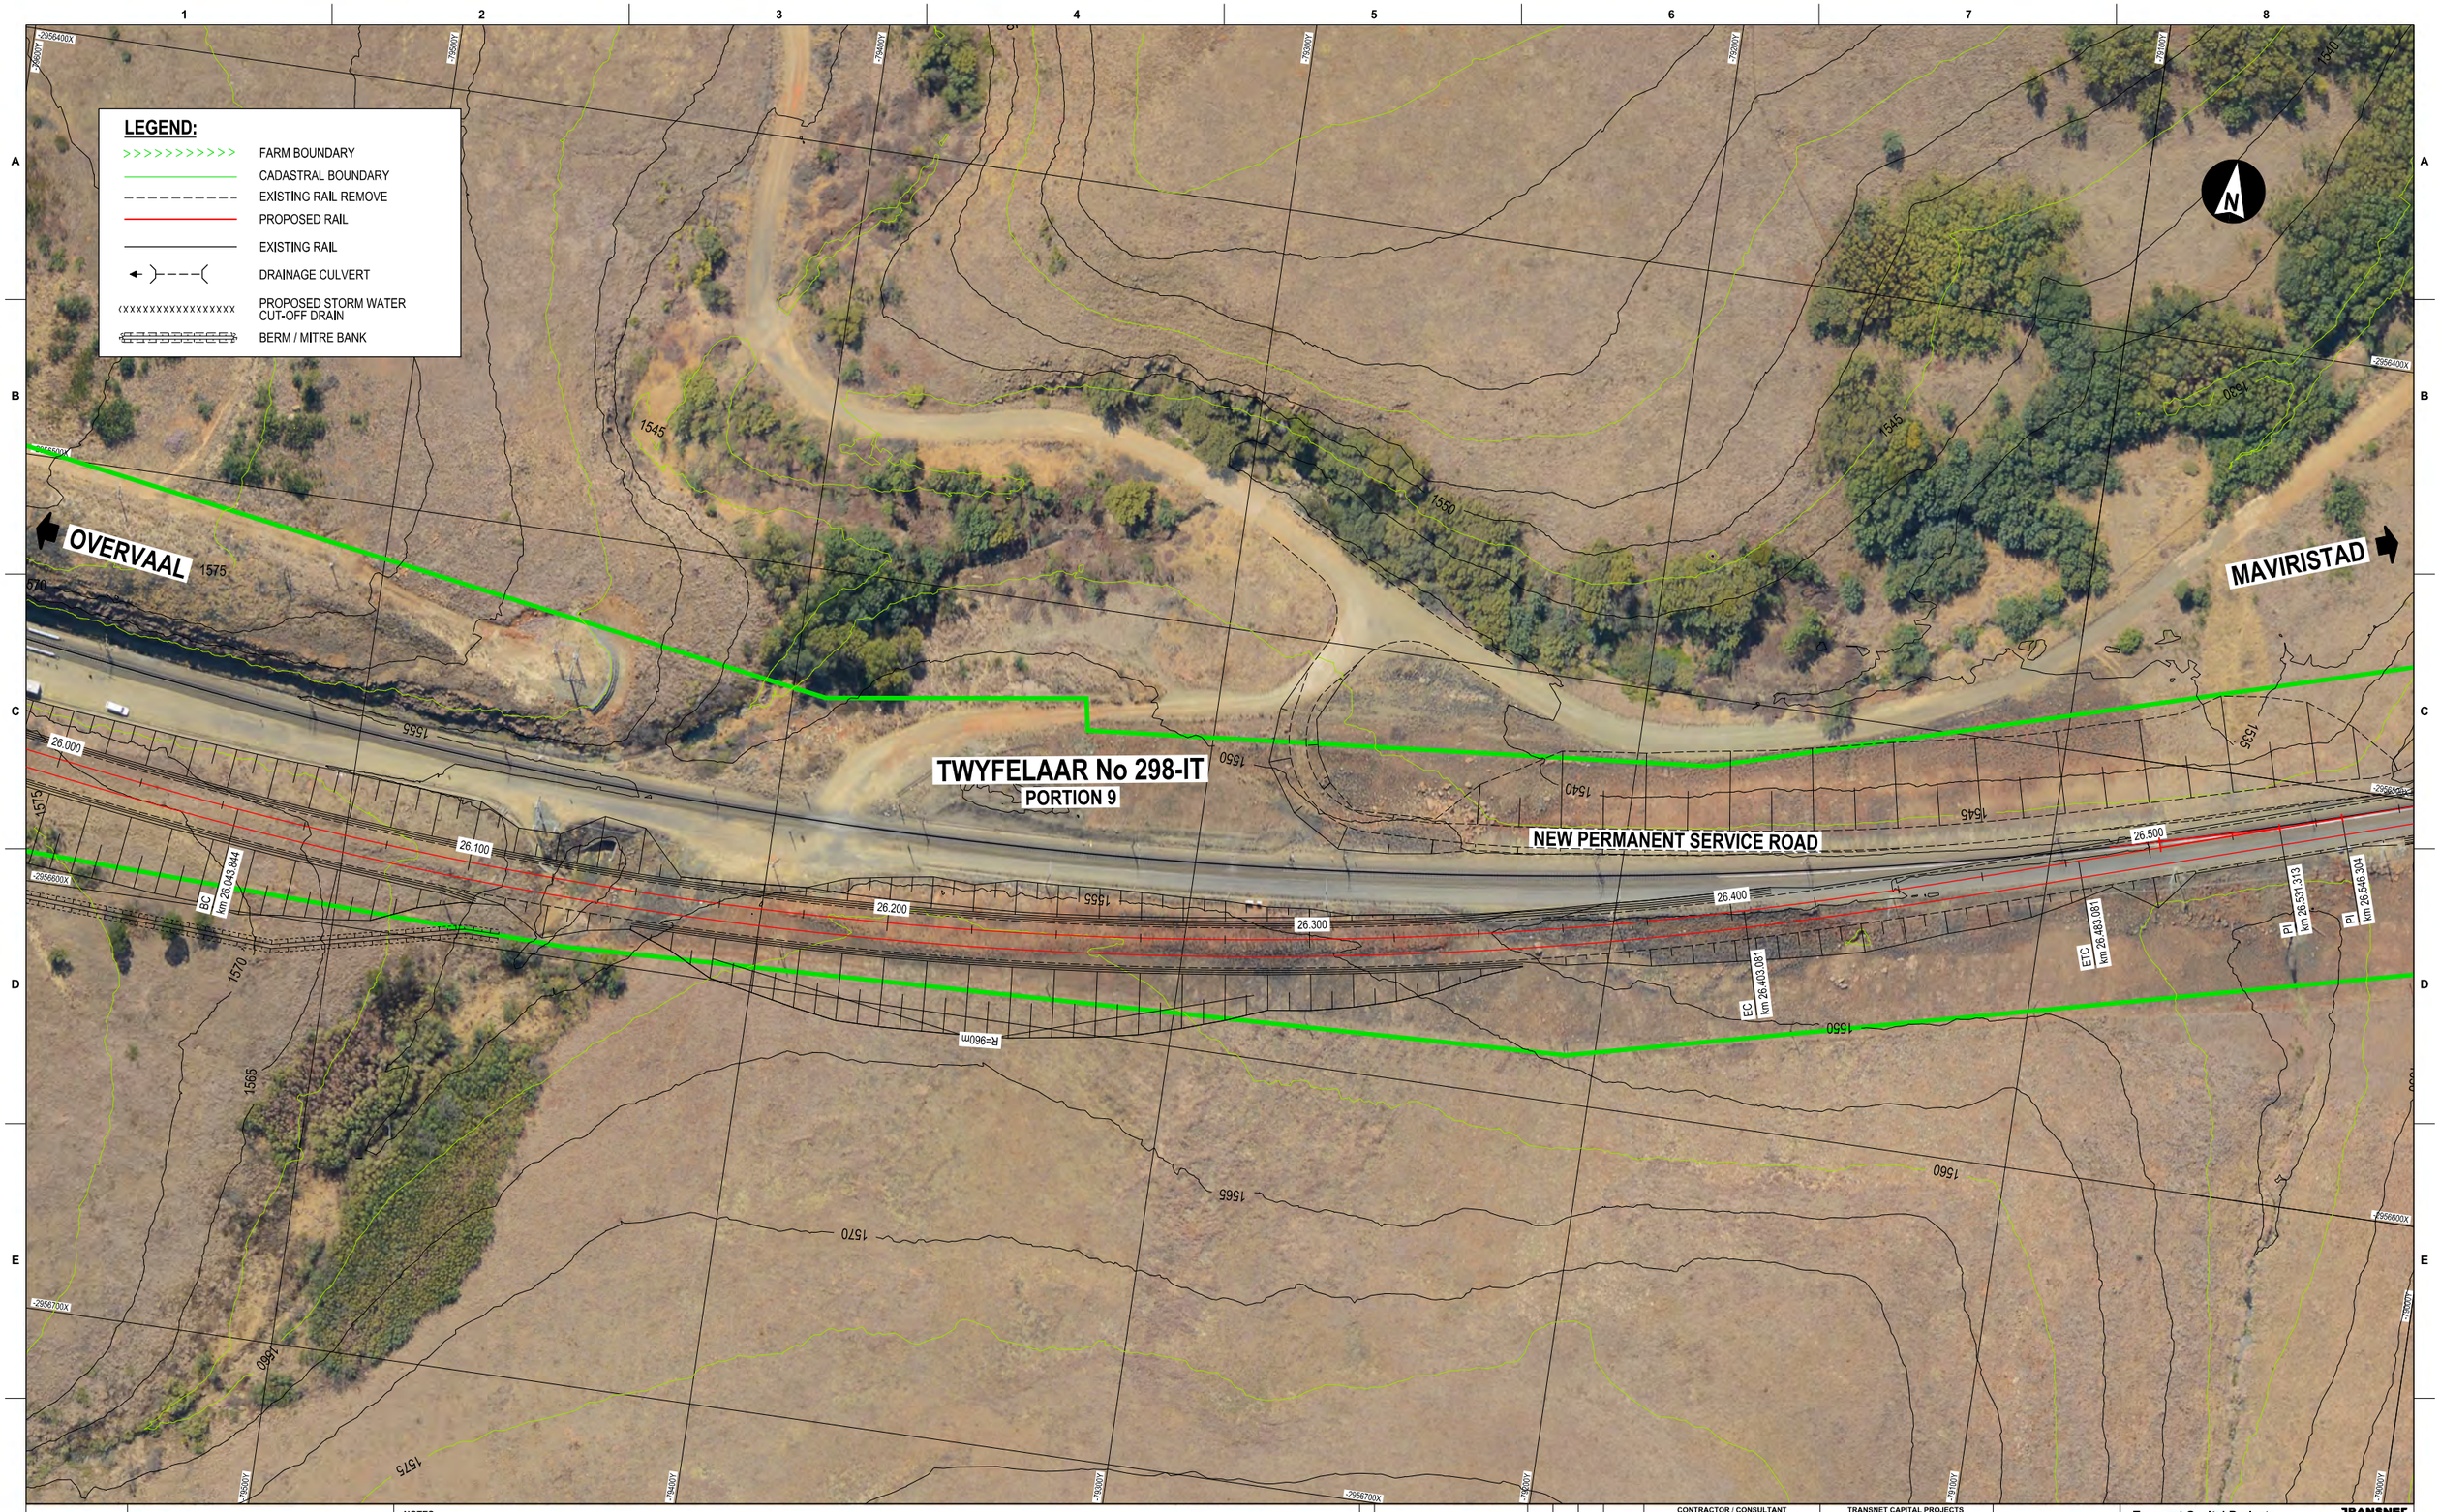

DRAWING NO.	REFERENCE
REFERENCE DRAWINGS	

NOTES

NO.	DESCRIPTION	BY	CHKD	APPD	DATE
0A	ISSUED FOR EIA	S W	C H	SJvdM	09/12/2014

REVISIONS

This Document including all design and information thereon is Confidential Intellectual Property of Transnet
Copyright and all other rights are reserved by Transnet. This Document may only be used for its intended purpose

CONTRACTOR / CONSULTANT				TRANSNET CAPITAL PROJECTS			
TITLE	NAME	SIGN	DATE	TITLE	NAME	SIGN	DATE
				DRAWN	S WARREN		
				CHECKED	S J v.d. MERWE		
				DESIGNED	C HOUGH		
				CHECKED	S J v.d. MERWE		

OPERATING DIVISIONS			
TITLE	NAME	SIGN	DATE

Pr. Eng. / Pr.Tech. Eng.
NAME DATE
SIGNATURE
REG. NUMBER
SCALE : 1 : 500 A0

aurecon
Tshwane
Aurecon Centre, Lynnwood Bridge
4 Daventry Street
Lynnwood Manor, 0081
P O Box 74381, Lynnwood Ridge, 0040
Tel: +27 12 4272000

Transnet Capital Projects
TRANSNET LTD. (TRADING AS TRANSNET CAPITAL PROJECTS) : REG. NO. 1990/000900/06
25 FLOOR, CARLTON CENTRE OFFICE TOWERS
150 COMMISSIONER STREET
JOHANNESBURG, 2000
P.O. BOX 1088, JOHANNESBURG, 2000
TEL: 011 803 3008
FAX: 011 803 3009

FEL-3 FEASIBILITY DEVELOPMENT IN RESPECT OF THE CONSTRUCTION OF A SECOND OVERVAAL TUNNEL (PART 1)

PROJECT FOOTPRINT LAYOUT
km 26,000 TO km 26,500

PROJECT NUMBER								OD	FBS			OBS	TYPE	DRAWING NO.					SHEET		REV	ID
3	4	2	5	0	8	9	4	-	0	1	-	N	D	E	-	0	0	1	1	-	1	3	0	A

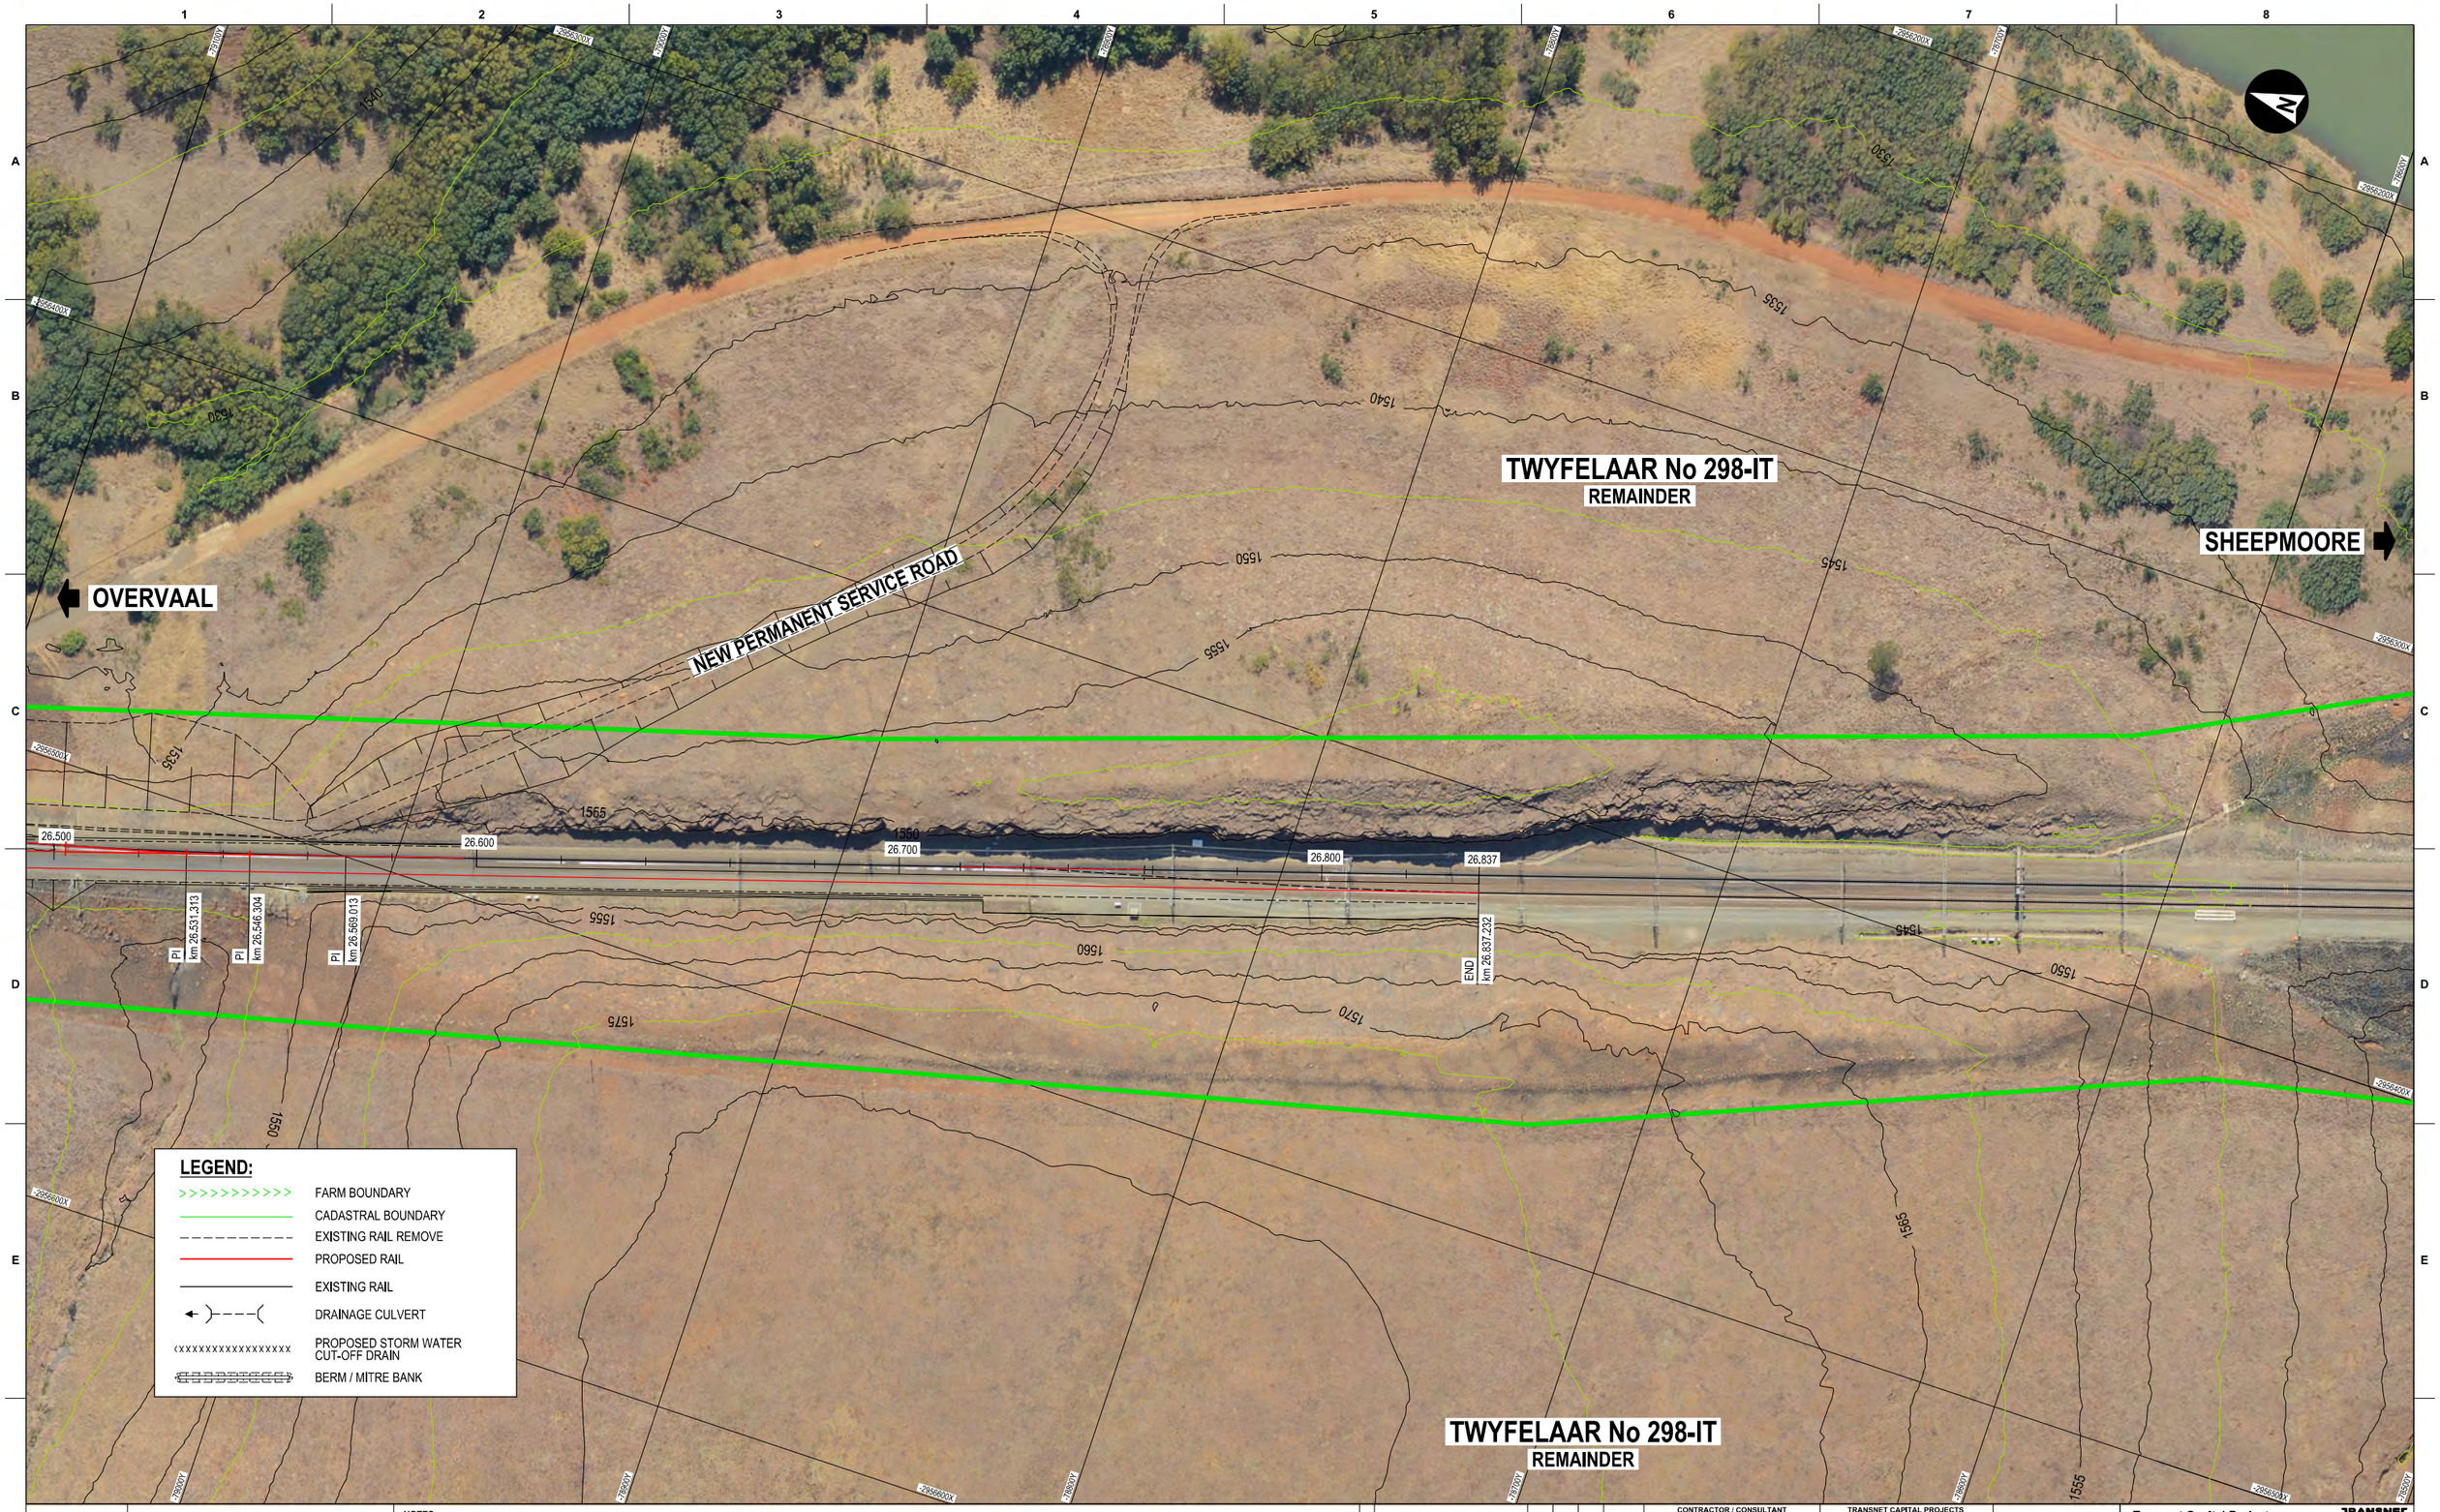

NOTES

DRAWING NO.	REFERENCE

REFERENCE DRAWINGS

NO.	DESCRIPTION	BY	CHKD	APPD	DATE
0A	ISSUED FOR EIA	S W	C H	SJvdM	09/12/2014

REVISIONS

This Document including all design and information therein is Confidential Intellectual Property of Transnet
Copyright and all other rights are reserved by Transnet. This Document may only be used for its intended purpose.

CONTRACTOR / CONSULTANT				TRANSNET CAPITAL PROJECTS			
TITLE	NAME	SIGN	DATE	TITLE	NAME	SIGN	DATE
				DRAWN	S WARREN		
				CHECKED	S J v.d. MERWE		
				DESIGNED	C HOUGH		
				CHECKED	S J v.d. MERWE		

OPERATING DIVISIONS			
TITLE	NAME	SIGN	DATE

Pr. Eng. / Pr.Tech. Eng.

NAME DATE

SIGNATURE

REG. NUMBER

SCALE : 1 : 500 A0

aurecon

Tshwane
Aurecon Centre, Lynnwood Bridge
4 Daventry Street
Lynwood Manor, 0081
P O Box 74381, Lynnwood Ridge, 0040
Tel: +27 12 4272000

Transnet Capital Projects
TRANSNET LTD (TRADING AS TRANSNET CAPITAL PROJECTS) | REG. NO. 1990/000355/06
26 FLOOR, CARLTON CENTRE OFFICE TOWERS
150 COMMISSIONER STREET
JOHANNESBURG, 2000
TEL: 011 933 3000
P.O. BOX 1046, JOHANNESBURG, 2000 FAX: 011 933 3009

FEL-3 FEASIBILITY DEVELOPMENT IN RESPECT OF THE CONSTRUCTION OF A SECOND OVERVAAL TUNNEL (PART 1)

PROJECT FOOTPRINT LAYOUT
km 26.500 TO km 26.837

PROJECT NUMBER	ODI	FBS	OBS	TYPE	DRAWING NO.	SHEET	REV	ID
3 4 2 5 0 8 9	4	0 1	N	D E	0 0 1 1	1 4	0 A	