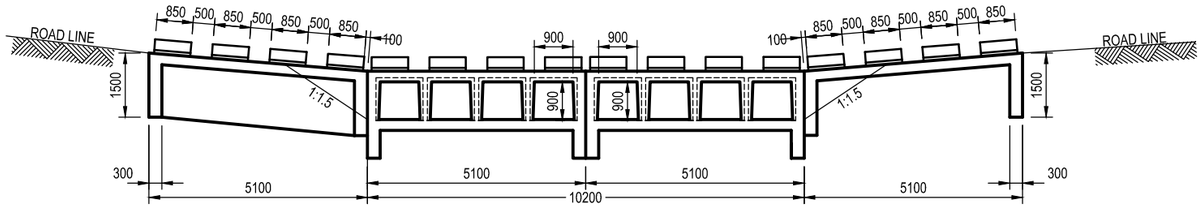

ELEVATION

SCALE 1:100

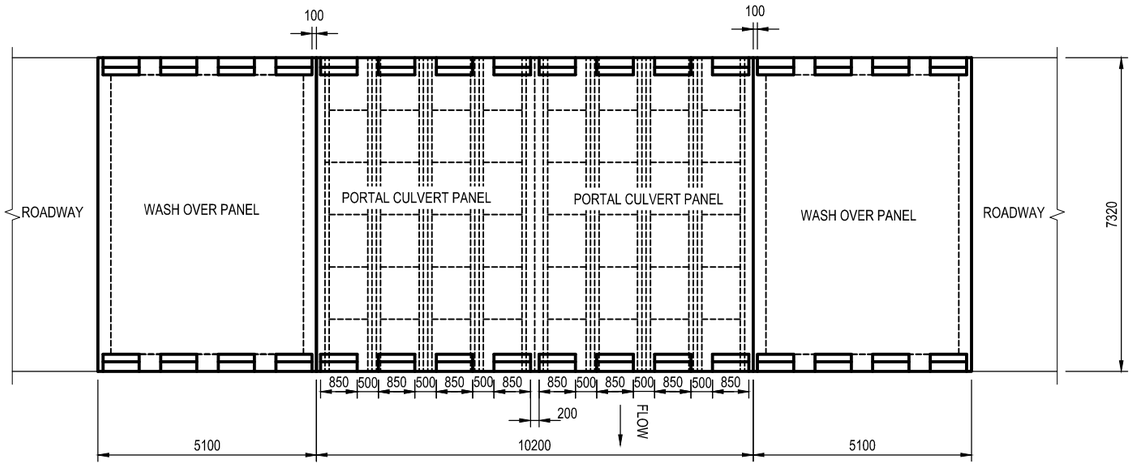

PLAN

SCALE 1:100

0 25 50

50mm ON ORIGINAL DRAWING

NOTES

1. CONCRETE STRENGTH

   BLINDING 15MPa/19mm
   WALLS 30MPa/19mm
   SLAB 30MPa/19mm

2. COVER TO REINFORCING TO BE 50mm

3. ALL EXPOSED EDGES TO HAVE 20x20 CHAMFERS

4. ENGINEER TO INSPECT EXCAVATION AND REINFORCING PRIOR TO CASTING OF CONCRETE

Symbol	Date	Description	Checked	Signed
A		FOR INFORMATION ONLY		

AMENDMENTS

Designed by:	GH
Checked by:	WM
Drawn by:	GH
Checked by:	WM
File No :	

PROVINCE OF KWAZULU-NATAL

DEPARTMENT OF TRANSPORT

engineers KwaZulu-Natal
GOBA
No. 1 Ridge 63
25 Richefond Circle
Ridgeside Office Park
Umhlanga
+27 31 536 9400 Tel
+27 31 583 9500 Fax

Bridge Engineer

Head : Transport

ROAD L1053 - NZUZA ROAD STRUCTURE

GENERAL ARRANGEMENT SHEET 1 OF 3

Staked km distance: km -

Scale: AS SHOWN

Sheet : 1 of : 3

Rev: 0

Plan No.: 20737/300/01