DWG. No. H365981-00000-220-272-0010-0001

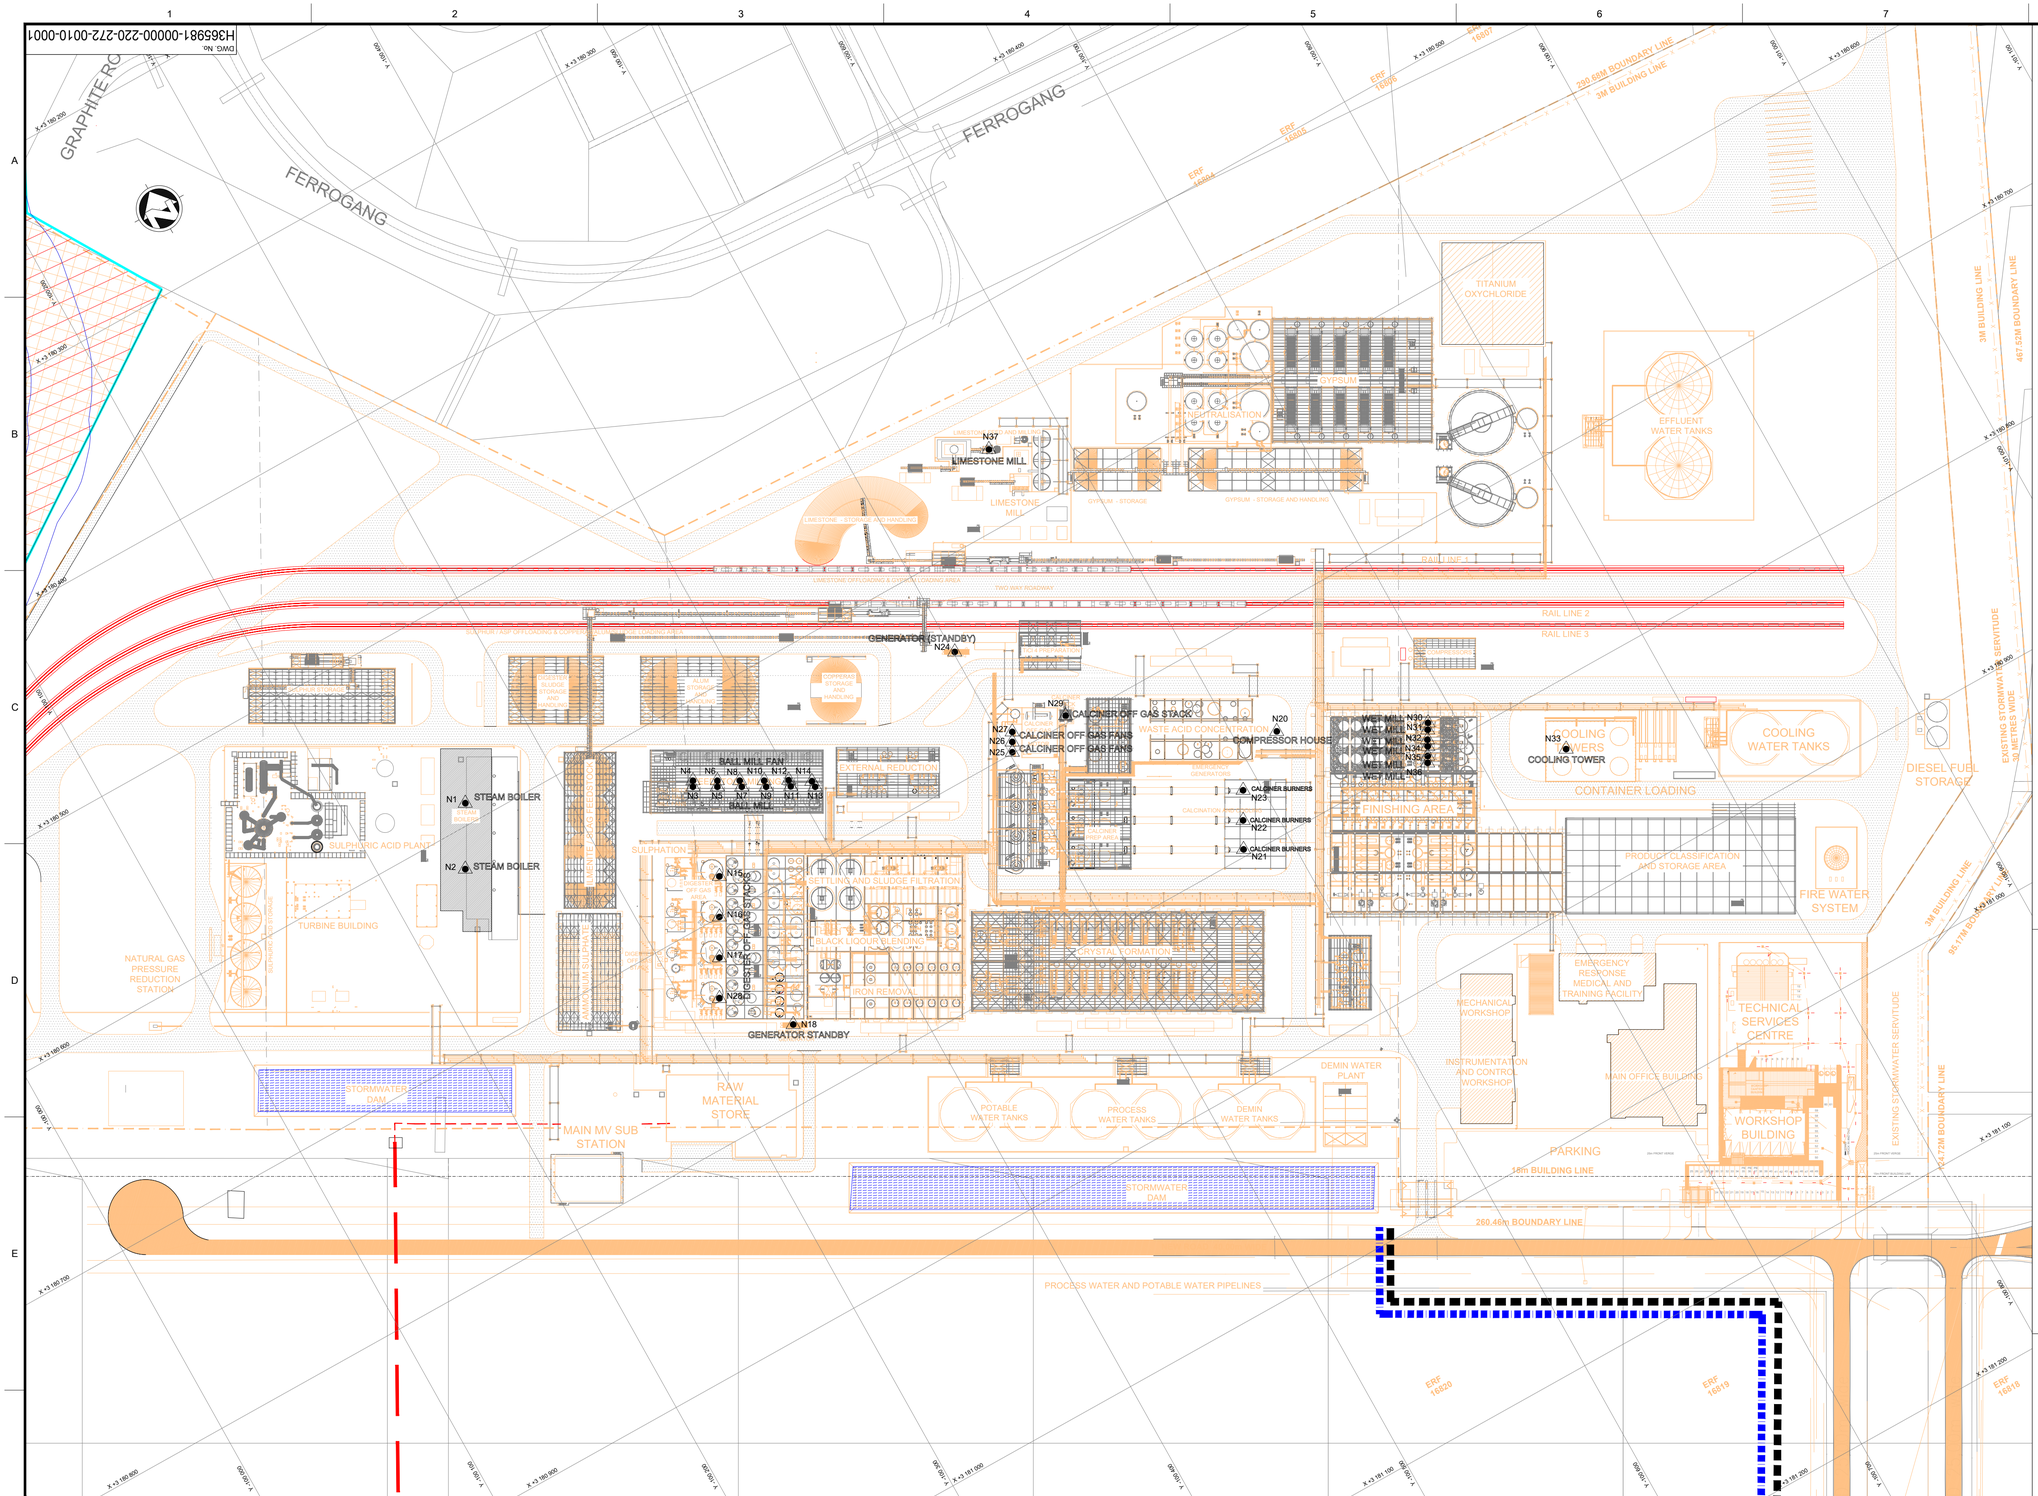

COORDINATE LIST

WGS31 COORDINATE SYSTEM

NYANZA NOISE EMISSIONS INFORMATION

POINT	Y-COORD	X-COORD	DESCRIPTION
CONST:			
N1	-100254.427	3180590.075	Steam Boiler and Turbine
N2	-100238.607	3180618.382	Steam Boiler and Turbine
N3	-100356.067	3180637.629	Ball Mill
N4	-100357.536	3180635.022	Ball Mill Fan
N5	-100366.543	3180643.483	Ball Mill
N6	-100368.011	3180640.876	Ball Mill Fan
N7	-100377.018	3180649.338	Ball Mill
N8	-100377.622	3180646.227	Ball Mill Fan
N9	-100387.493	3180655.192	Ball Mill
N10	-100388.097	3180652.082	Ball Mill Fan
N11	-100398.145	3180660.904	Ball Mill
N12	-100398.749	3180657.794	Ball Mill Fan
N13	-100408.516	3180666.941	Ball Mill
N14	-100408.430	3180663.824	Ball Mill Fan
N15	-100345.955	3180682.415	Digester Off-Gas Stack
N16	-100336.198	3180699.874	Digester Off-Gas Stack
N17	-100326.441	3180717.333	Digester Off-Gas Stack
N18	-100342.090	3180763.703	Generator (Standby)
N20	-100619.928	3180753.882	Compressor House
N21	-100577.363	3180796.588	Calciner Burner
N22	-100584.132	3180784.017	Calciner Burner
N23	-100591.360	3180771.082	Calciner Burner
N24	-100500.775	3180642.561	Generator (Standby)
N25	-100501.420	3180699.407	Calciner Off-Gas Fan
N26	-100503.849	3180694.979	Calciner Off-Gas Fan
N27	-100506.247	3180690.689	Calciner Off-Gas Fan
N28	-100316.684	3180734.791	Digester Off-Gas Stack
N29	-100533.094	3180696.501	Digester Off-Gas Stack
N30	-100686.859	3180786.509	Wet Mill
N31	-100685.073	3180789.434	Wet Mill
N32	-100682.592	3180793.627	Wet Mill
N33	-100739.862	3180830.902	Cooling Tower
N34	-100681.112	3180796.522	Wet Mill
N35	-100678.797	3180800.664	Wet Mill
N36	-100677.151	3180803.610	Wet Mill
N37	-100563.982	3180563.843	Limestone Mill

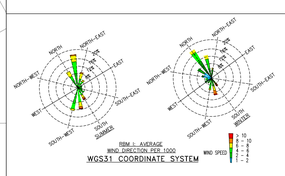

NAME						
SIGNATURE						
ENG REG NUMBER						
REVISION DATE	C	APPROVED FOR DETAIL DESIGN	MB		2022-10-17	
ORIGINAL DATE	B	FOR INFORMATION	MB		2022-08-04	
	A	CLIENT REVIEW	MB		2022-03-24	
REG. PROFESSIONAL	No.	DESCRIPTION	BY	CHK'D	DATE	

REVISIONS

ISSUED FOR INFORMATION TRN # : H365983-TRN-01128 DATE : 2022-10-28

THIS DRAWING HAS BEEN PREPARED BY HATCH AFRICA (PTY) LTD ("HATCH") FOR THE EXCLUSIVE USE OF NYANZA LIGHT METALS (PTY) LTD ("NYANZA") AND IS SUBJECT TO AND ISSUED IN ACCORDANCE WITH THE RELEVANT AGREEMENTS BETWEEN NYANZA, HATCH AND TCSG (PTY) LTD. ("TCSG") ACCORDINGLY, UNLESS OTHERWISE AGREED OR SPECIFIED IN WRITING BY HATCH, NO PARTY SHALL COPY, DISCLOSE TO, USE(D) BY OR RELIED UPON BY ANY THIRD PARTY WITHOUT HATCH'S PRIOR WRITTEN CONSENT, AND ALL INTELLECTUAL PROPERTY RIGHTS EMBODIED OR REFERENCED IN THIS DRAWING BELONG TO HATCH OR TCSG AS THE CASE MAY BE.

HATCH

DRAFTSPERSON	M.P.BRONDANI	NR	2022-03-14
DESIGNER	M.P.BRONDANI	NR	2022-03-14
CHECKER			
DESIGN COORD.	Johnson, Ahmed		2022-10-21
RESP. ENG.			
LEAD DISC. ENG.			
ENG. MANAGER	Goosen, Rodney	Goosen, Rodney	2022-10-21
PROJ. MANAGER	Goosen, Rodney	Goosen, Rodney	2022-10-21
DRAWING APPROVAL STATUS:	Approved for Detail Design		

ROLE	NAME	SIGNATURE	DATE

NYANZA

NYANZA LIGHT METALS 80,000 tpa TiO2 PIGMENT PLANT

SITE AND INFRASTRUCTURE DEVELOPMENT NOISE EMISSIONS LAYOUT

DRAWING No.	DRAWING TITLE
REFERENCE DRAWINGS	

SCALE 1":1000 OR AS NOTED

DWG. No. H365981-00000-220-272-0010-0001

REV C

SHEET SIZE: A0

SUSERNAMES $USERS $FILES $TIMES