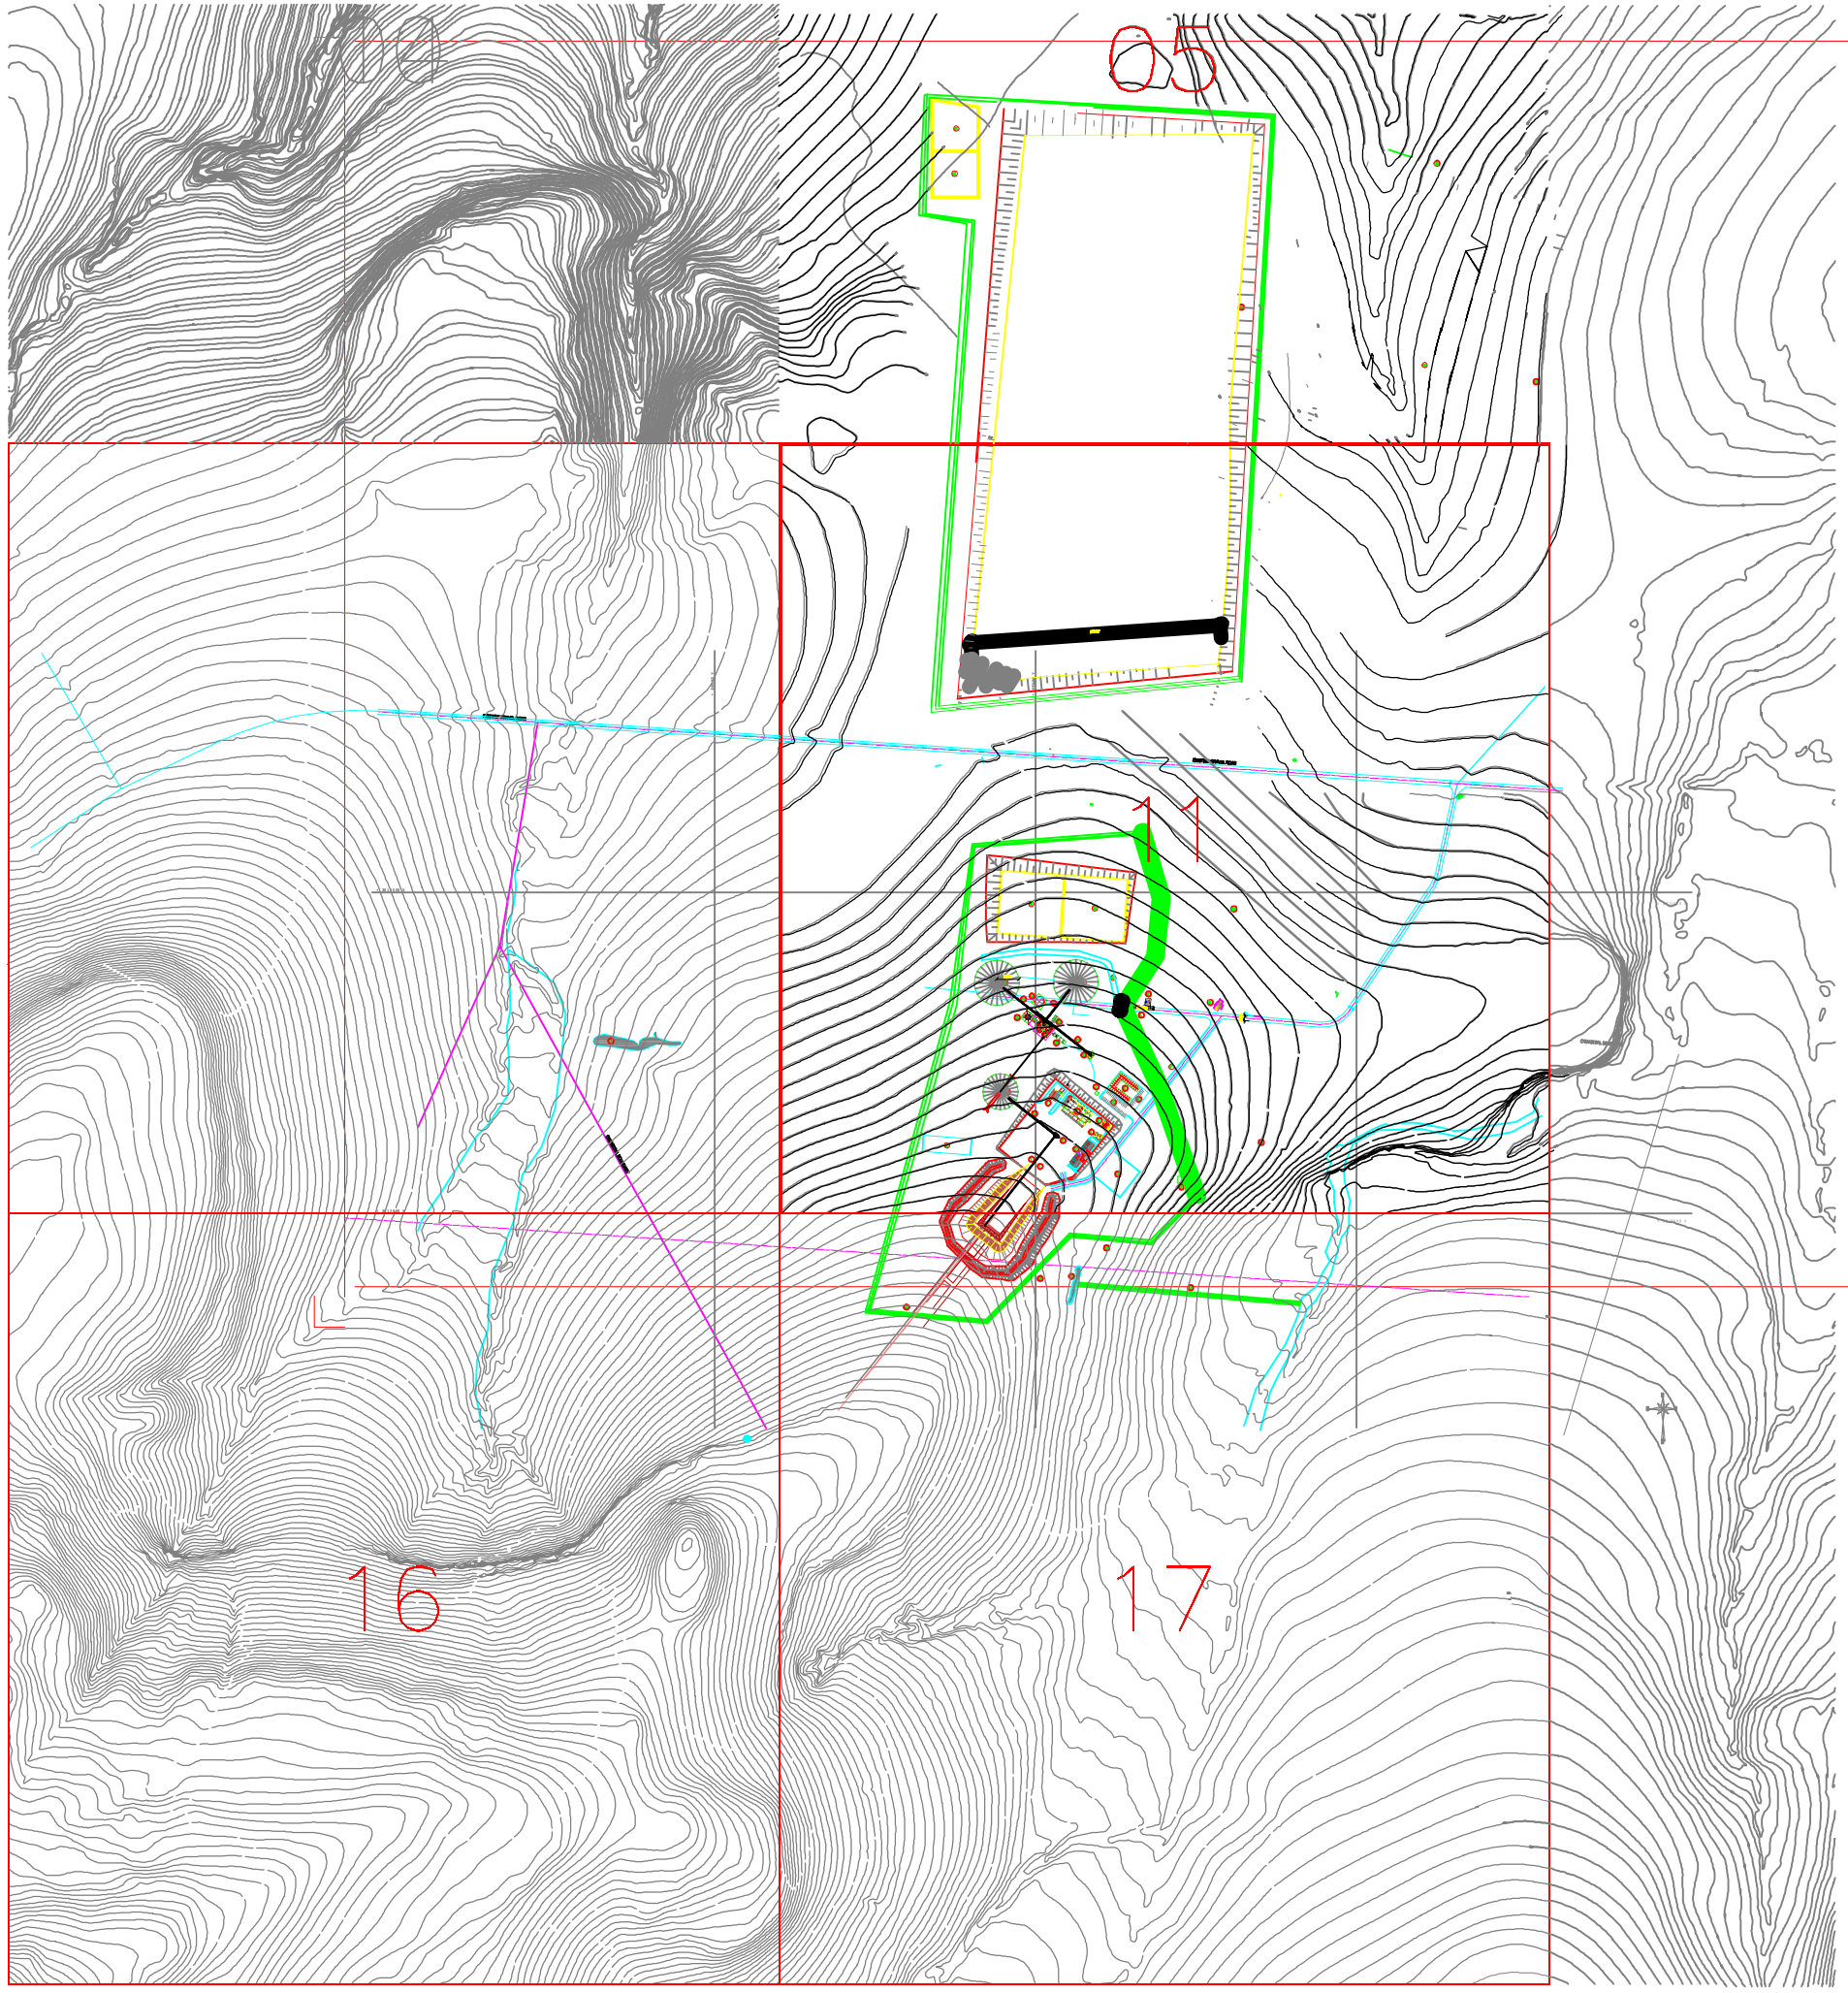

LEGEND:

- STOCK PILE CONVEYOR
- TRANSFER TOWER
- ROM PRODUCT STOCK PILE CONVEYOR
- ROM STOCK PILE & TUNNEL
- PLANT
- PRIMARY STOCK PILE CONVEYOR
- SECONDARY STOCK PILE CONVEYOR
- DISCARD CONVEYOR
- PRIMARY STOCK PILE
- SECONDARY STOCK PILE
- FI DISCARD AREA
- PLANT WATER DAM
- THICKENER
- BULK MAGNETITE SUMP AND PUMP
- CONTAINER
- POLLUTION CONTROL DAM
- DISCARD SUMP & PCPS
- CUT-OFF DRAIN & BERM
- WATER TREATMENT PLANT
- WETLAND AREA
- EARTH CHANNEL TO RIVER/DOURIE
- OFFICE BLOCK
- RELUTION BLOCK
- WORKSHOP
- OIL STORE
- GASO/HEAVY OIL STORE
- MAIN RAYSAL & TRAP
- OFFICE PARKING
- BUS PARKING
- REHEARSE PLANT
- GATE HOUSE
- WEIGH BRIDGE
- MAGAZINE
- 8m ACCESS ROAD FOR HEAVY VEHICLES
- 7m ACCESS ROAD FOR LIGHT VEHICLES
- WEIGH BRIDGE OFFICE

AREA INSIDE CUT-OFF DRAIN = 0.8086 square km

scheme	G3	layout revised	
scheme	G2	layout revised	
AS-BUILT REV	SCHEME NUMBER	DESCRIPTION AMENDMENT	

DISCLAIMER:

SCALE ON REDUCED DRAWINGS

1. NOTES OF THE SCALE OF THE DRAWING THE DRAWING IS NOT TO BE SCALED. DIMENSIONS SHOWN ON DRAWINGS ARE TO BE USED. IF IN DOUBT ASK FOR DIMENSIONS. DO NOT SCALE THE DRAWING. THE DRAWING IS NOT TO BE USED FOR CONSTRUCTION PURPOSES UNLESS IT IS MARKED "FOR CONSTRUCTION". THE DRAWING IS NOT TO BE USED FOR ANY OTHER PURPOSE THAN THE PURPOSE FOR WHICH IT IS INTENDED BY THE CONSULTING ENGINEERS.

KEY

PROJECT DRAWER

PROJECT OWNER

CCE | TECHNICAL FIELD SUPPORT SERVICES
Consulting • Consulting • Engineering Services

DESIGNED: [illegible]

AS-BUILT PREPARED BY/DATE STAMPER

PROJECT/PROJEK:
YZERVYN PROJECT

TITLE/TITEL:
SITE PLAN

DATE/DATUM: [illegible]		DRAWN/GETEKEN: [illegible]	
CHECKED/GEKEURD: [illegible]		SCALE/SKAAL: 1:5000	SIZE/GROOTTE: A1 (841x594)
PROJECT NO./PROJ. NR. CCE 5605		DWG NO./GETEKENING NR. CCE 01	SHEET/BLAD 5

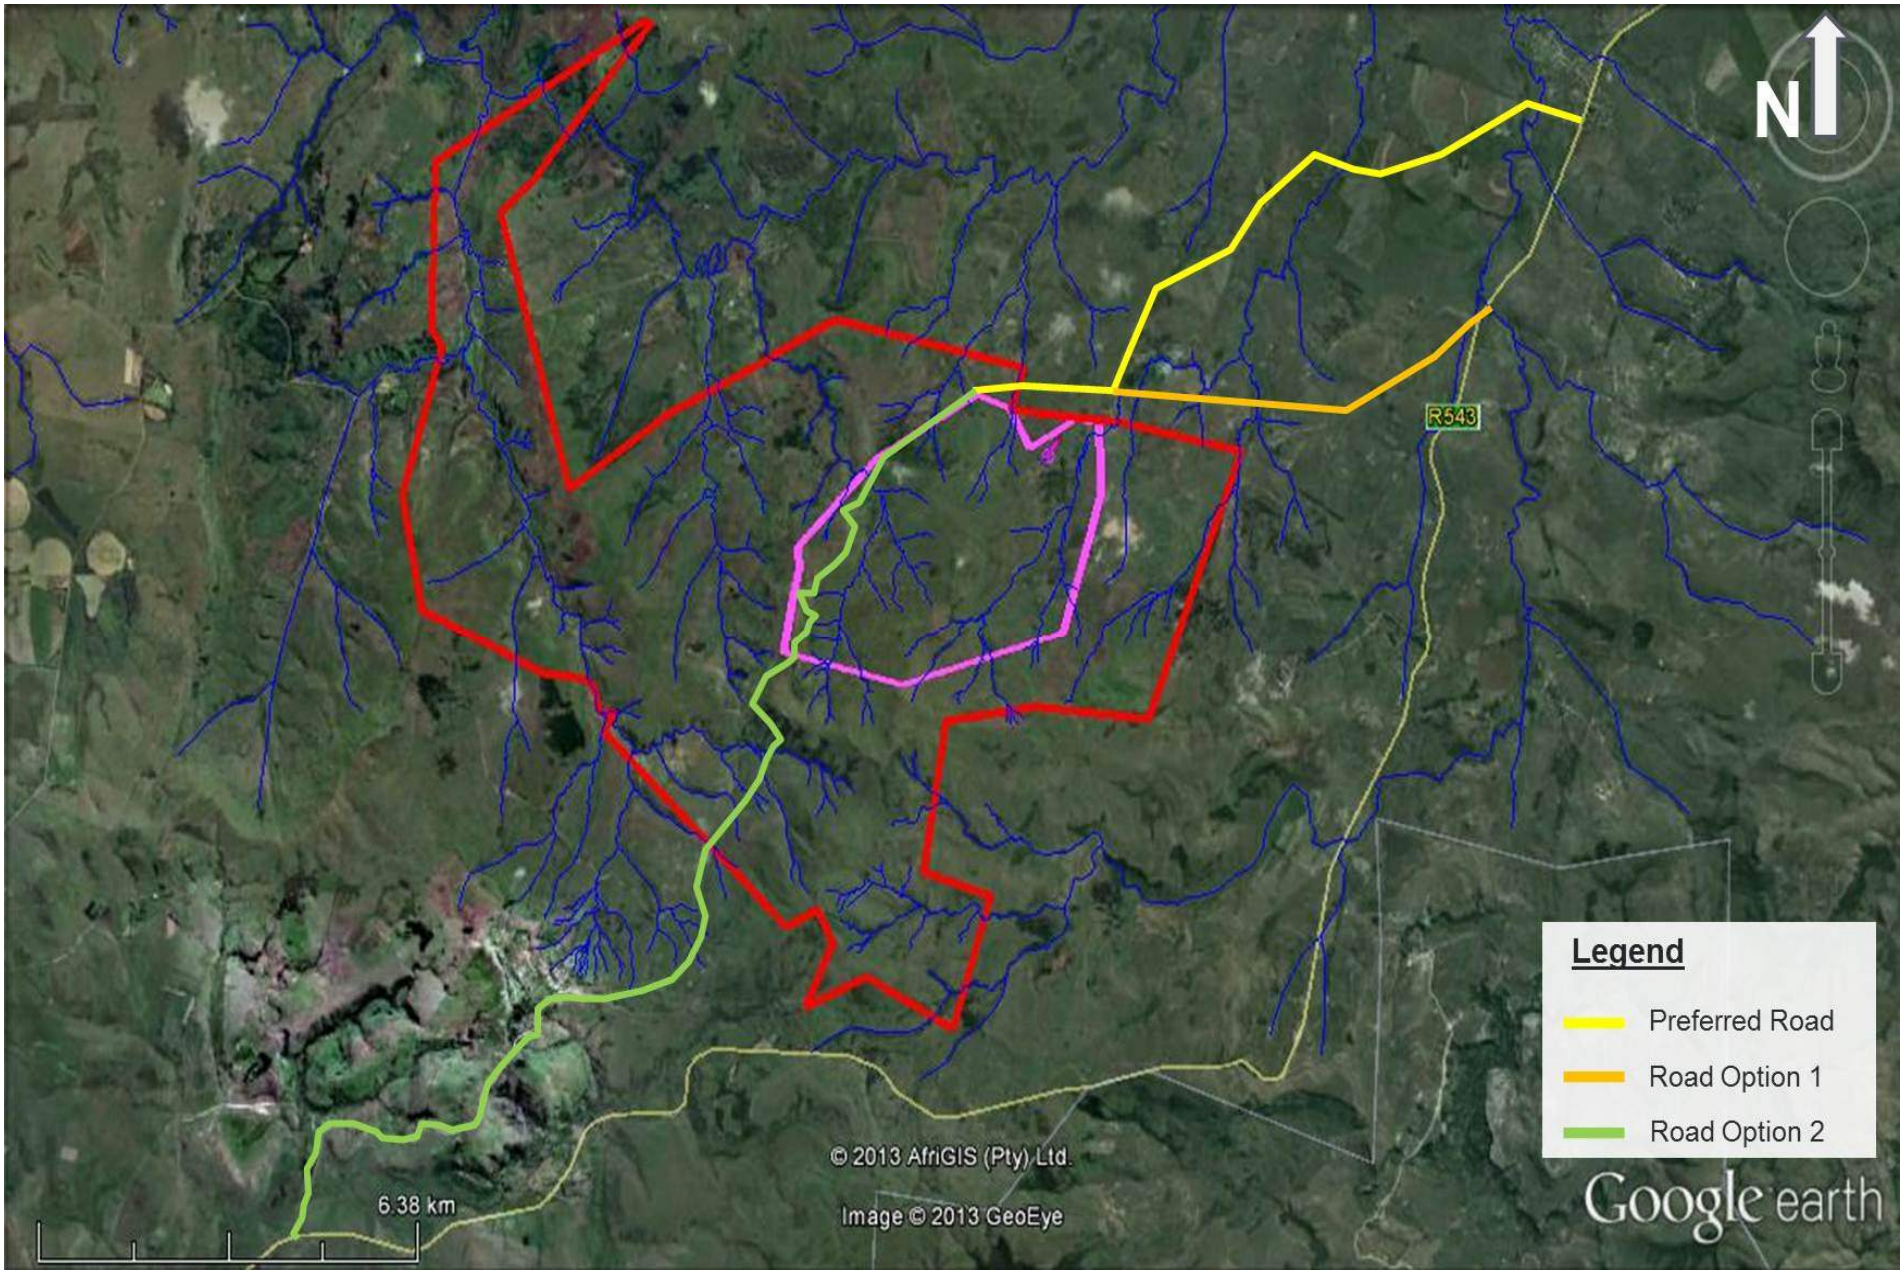
N
R543
Legend
Preferred Road
Road Option 1
Road Option 2
© 2013 AfriGIS (Pty) Ltd.
Image © 2013 GeoEye
6.38 km
Google earth