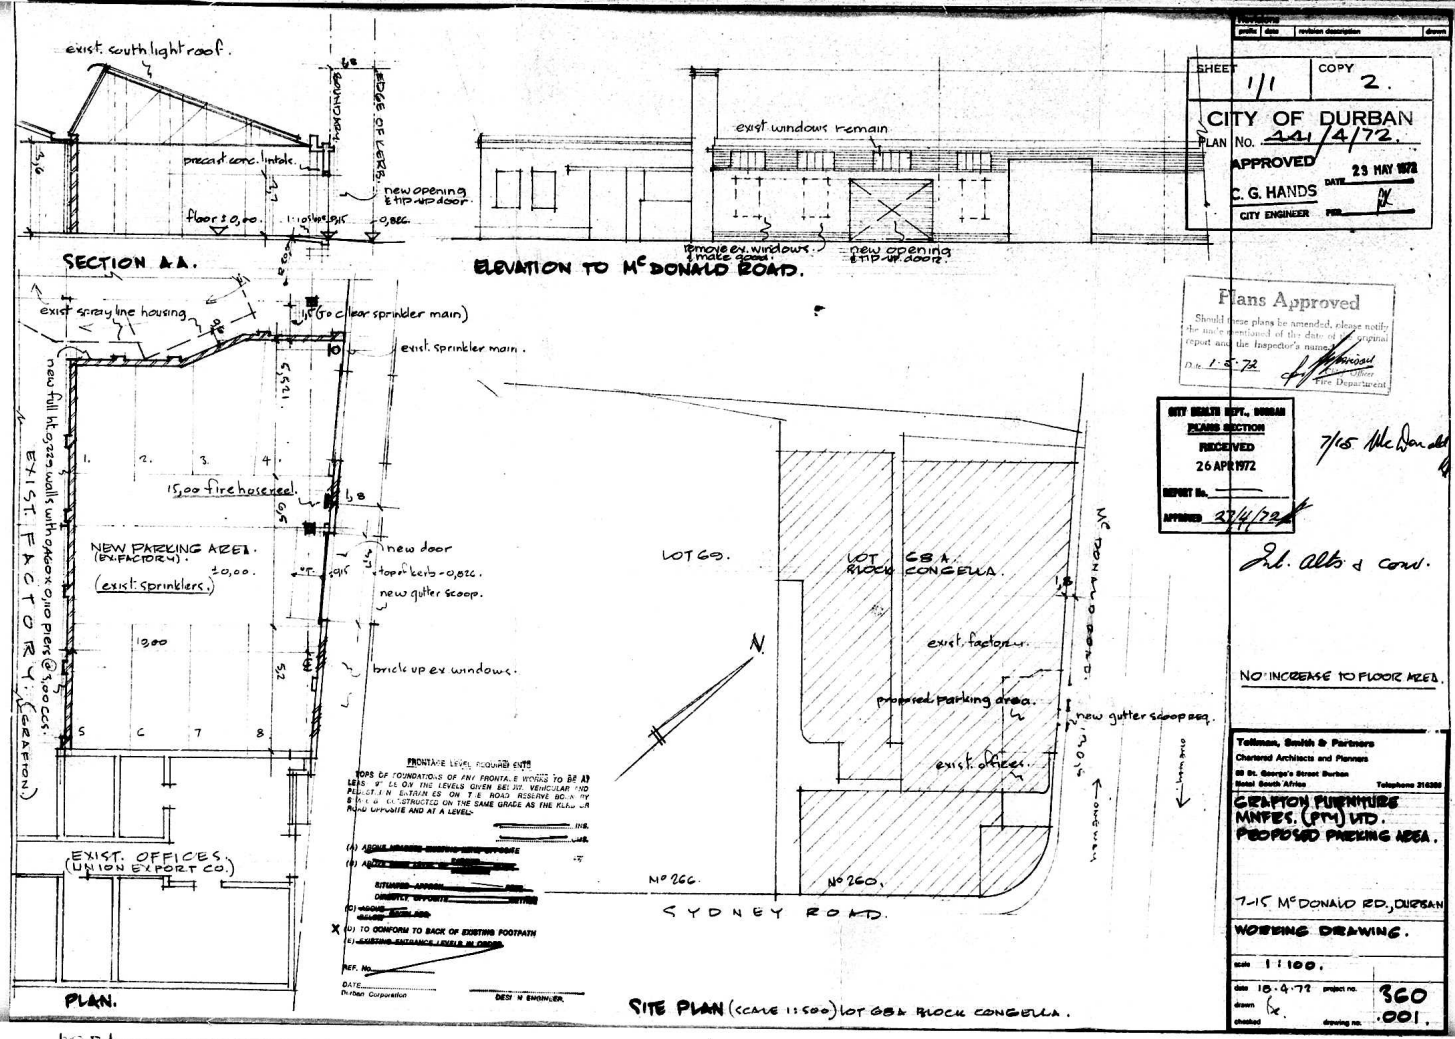

SHEET 1/1 COPY 2.

CITY OF DURBAN
PLAN No. 441/4/72.
APPROVED 23 MAY 1972
C. G. HANDS
CITY ENGINEER

Plans Approved
Should these plans be amended, please notify the item mentioned of the date of the sprinkler report and the Inspector's name.
Date 1-5-72
Fire Department

CITY HEALTH DEPT., DURBAN
PLANS SECTION
RECEIVED
26 APR 1972
REPORT No.
APPROVED 27/4/72

7/15 Mc Donald

2nd. alts & conv.

NO INCREASE TO FLOOR AREA.

Tollman, Smith & Partners
Chartered Architects and Planners
88 St. George's Street Durban
Natal South Africa
Telephone 316388

GRAFTON FURNITURE MNFRS. (PTY) LTD.
PROPOSED PARKING AREA.

7-15 Mc DONALD RD., DURBAN

WORKING DRAWING.

scale 1:100.
date 18.4.72 project no. 360
drawn
checked drawing no. .001.