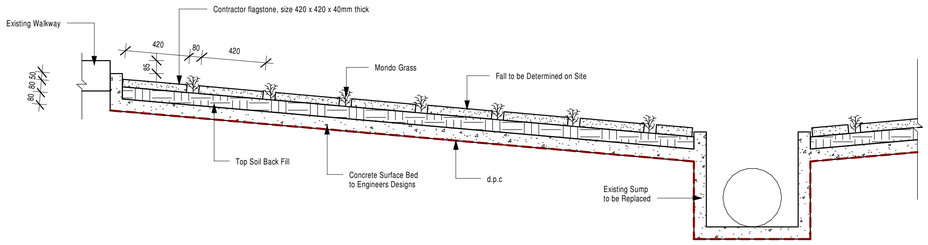

Typical Court Yard Floor Details
NTS

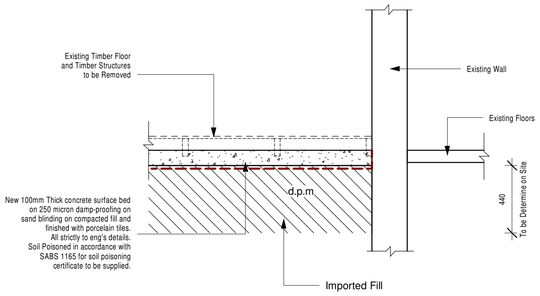

3 New Concrete Floor Details
1 : 20

Note:

All Existing Stormwater Pipes
to be checked if in working condition
and if not to be repaired or replaced

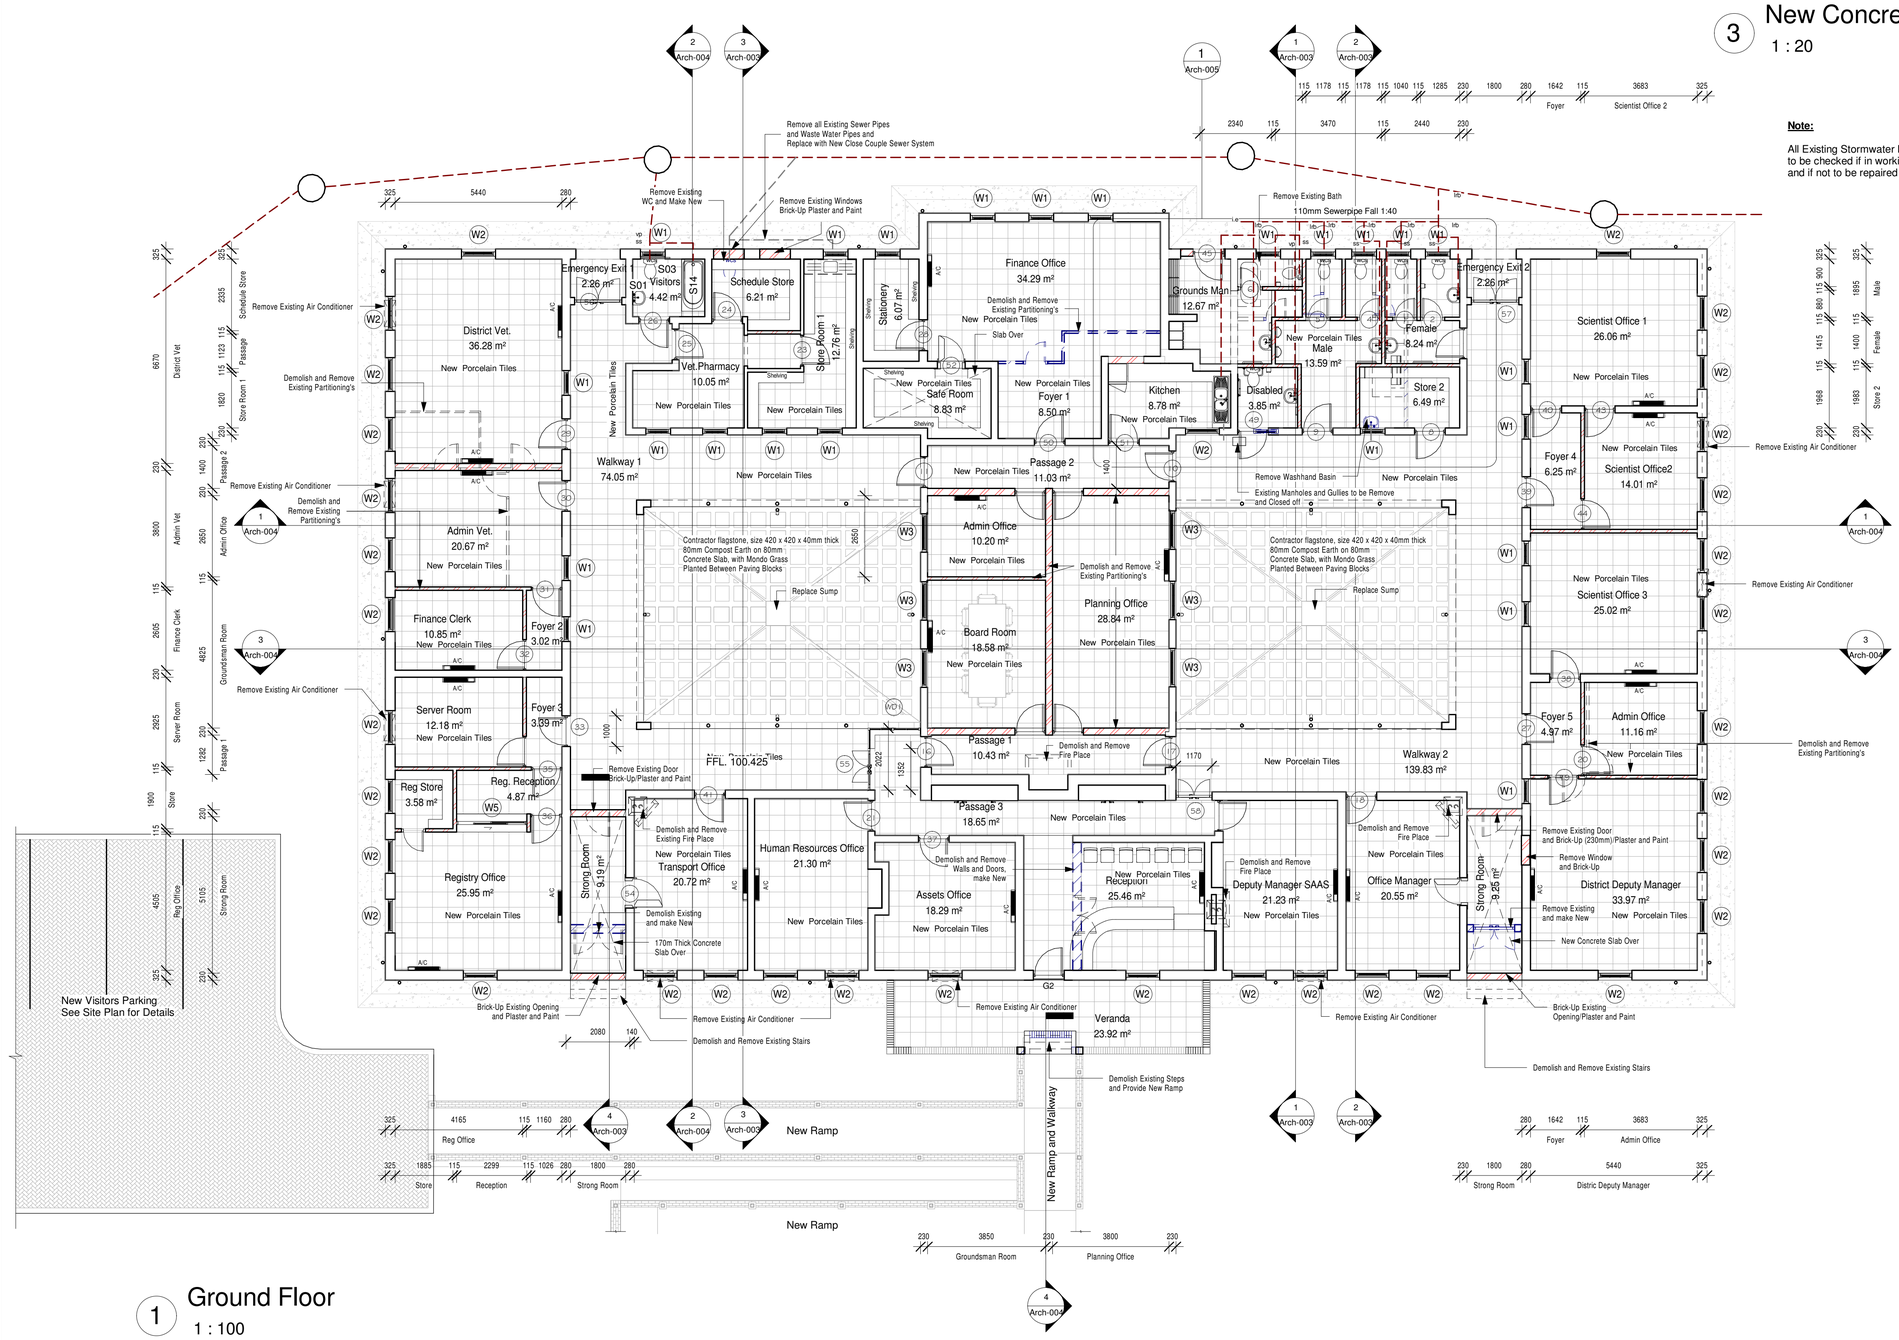

1 Ground Floor
1 : 100

0 0.5 1 2 4m

No.	DATE	AMENDMENT	D.P.W.

Copyright vests in the
Department of Public Works

as-built drawings

certified as-built drawings as per Centralised Drawing
Archive AS-BUILT DRAWING REQUIREMENTS

name:

date:

professional registration no.:

cad file name

page type A 1

public works
Department:
Public Works
REPUBLIC OF SOUTH AFRICA

DIRECTOR-GENERAL
MR. SIVIWE DONGWANA

consultant

Moffett & Associate Architects
P.O. BOX 217 MKUZE ESTATES
MKUZE MKUZE
3965 3965
TEL: 035 573 1612 E:webdj@mweb.co.za
FAX: 035 573 1612 CELL: 082 321 8437

discipline Architecture

service

Nongoma Agriculture Office:
Repairs and Renovations to
Office Accommodations

WCS number WCS054024

drawing title

Floor Plan Main Office

ref.no. WCS054024	designed D Moffett
scale 1:100	drawn E.Swanepoel
date October 2013	checked D Moffett

drawing number

Arch-001 - Floor Plan