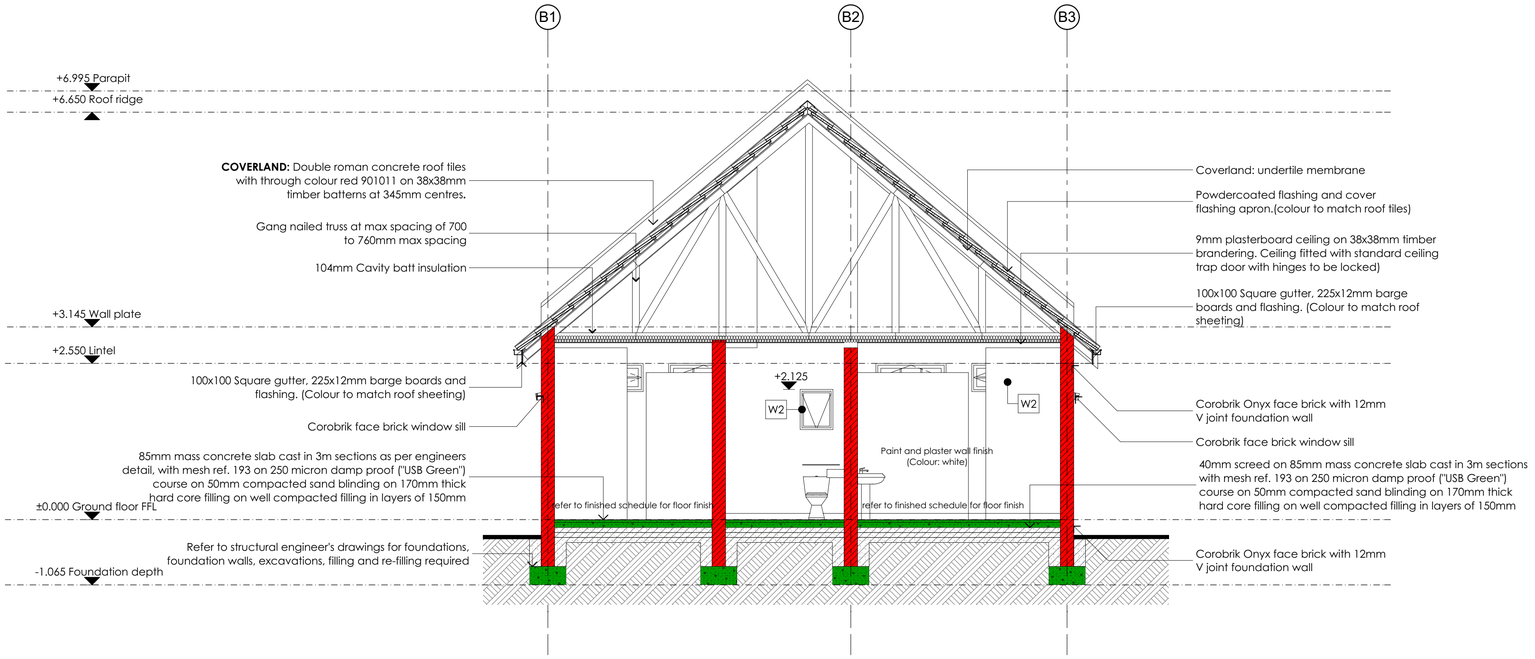

1. BLOCK B: SESTION BA-BA

Scale 1:50

GENERAL

- This drawing is copyright reserved and remains the property of the architect.
- All work to be executed in strict compliance with SABS 10400
- All dimensions to be checked on the site and any discrepancies to be reported to the Architect immediately before commencing with any work.
- Written dimensions to be used in preference to scaled dimensions.
- Drawings may not be scaled from prints.
- All electrical and drainage work to be executed registered artisans.
- Where required, Architect's drawings to be read in conjunction with Engineer's drawings.
- Where required, Architect's drawings to be read in conjunction with Manufacturer's specification.

NORTHERN CAPE DEPARTMENT OF EDUCATION

BBB Mojaki Engineering Solutions
053 831 1534 / 087 151 1737 086 587 4792
info@me-solutions.co.za www.me-solutions.co.za

Rev	Date	By	Description
P1	160117	WT	Issued for information
T1	040712	WT	Issued for TENDER

Certificate by Competent person
This is to certify that the building design contemplated herein complies with the requirements of SANS 10400-XA on SANS 204

Architect:

Consulting engineer:

Project:

PROPOSED ADDITIONS & ALTERATIONS TO KIMBERLEY BOYS HIGH SCHOOL

Client:

DEPARTMENT OF EDUCATION KIMBERLEY BOYS HIGH SCHOOL

Address:

CORNER OF DALHAM AND MEMORIAL ROADS KIMBERLEY, NORTHERN CAPE

Drawing title

BLOCK B:SECTIONS

Scale:	Drawn by:
1:100 @ A1	WT
Date: 170116	Checked by: PT

Project No.:	Drawing nr.:	Rev nr.:
B1602	L03_205	T1