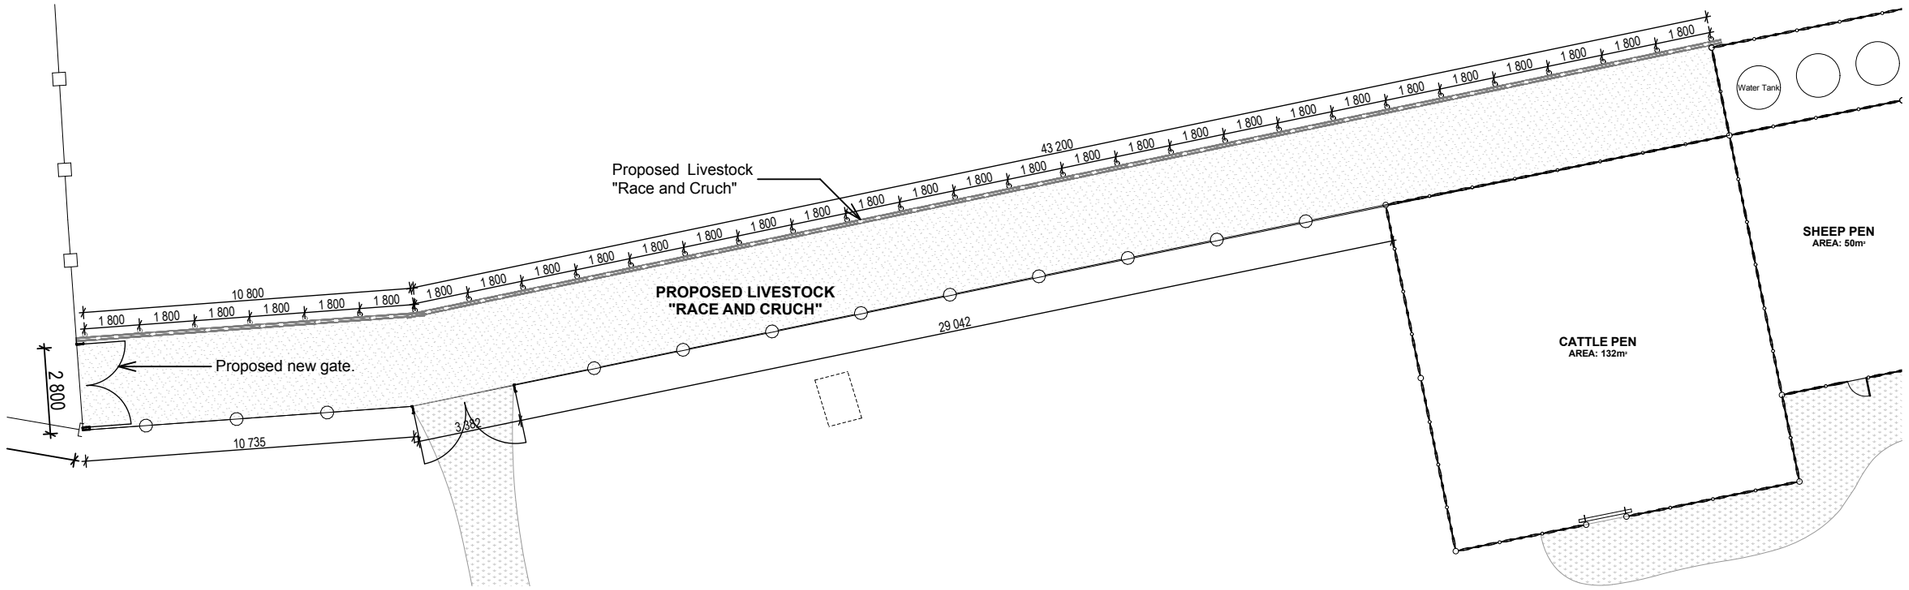

1 PLAN 1:200

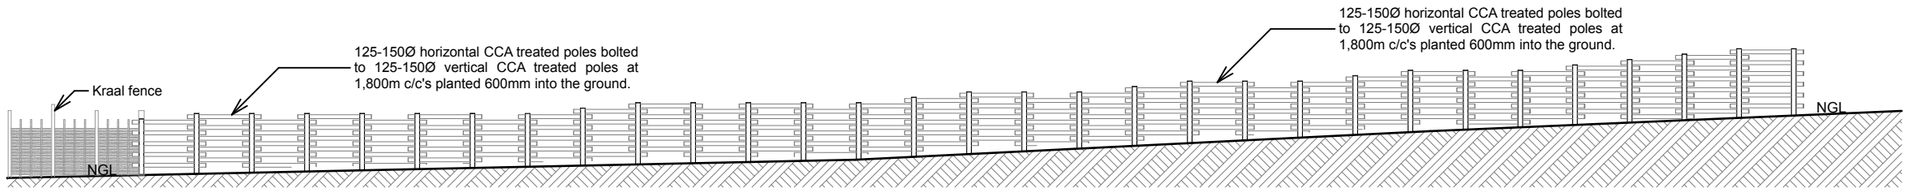

2 ELEVATION 1:200

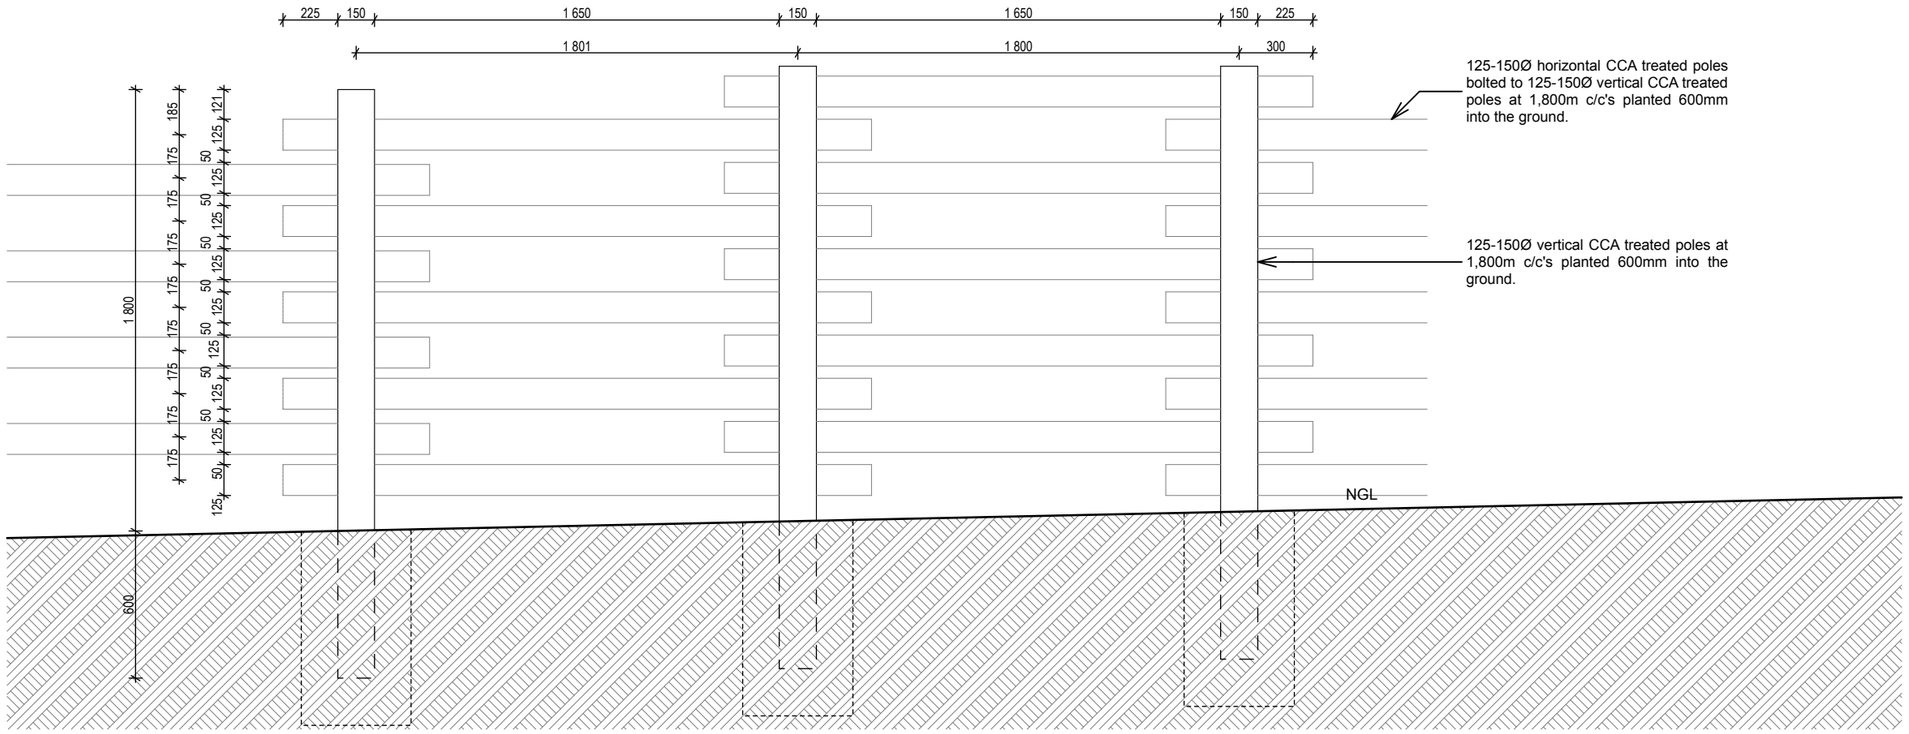

3 DETAIL ELEVATION 1:25

NOTES :

ALL SPECIFICATIONS TO BE CHECKED WITH ARCHITECTS.

ALL DISCREPENCIES TO BE REPORTED TO THE ARCHITECT.

REVISIONS :

No :	Date :	Description :

Architect : B. ILORI

SACAP REG NO : 4849

Client : .....

IDC Architects
East London ● Port Elizabeth ● Cape Town

IDC House
15 Belgrave Road
Belgravia
East London
5201

Tel : 043 743 0522
Fax : 043 743 0534
E-mail : info@idcarch.co.za
E-mail : idcarc@mweb.co.za

Client :

arts and culture
Department:
Arts and Culture
REPUBLIC OF SOUTH AFRICA

Implementing Agent:

idt
independent development trust

Project title :

OR TAMBO HOMESTEAD

Building :

Dwg title :

LIVESTOCK RACE AND CRUSH

PLAN, ELEVATION, DETAIL ELEVATION

Dwg purpose :	WORKING DRAWING	
Checked : B. Ilori	Drawn : L. Maliwa	Scale : 1:200, 1:25
Rev. no.	Date : 11 February 2013	Paper size : A3
Project no.	BIZ/ORTH/	
Dwg. no.	BIZ/ORTH/5018-WD	