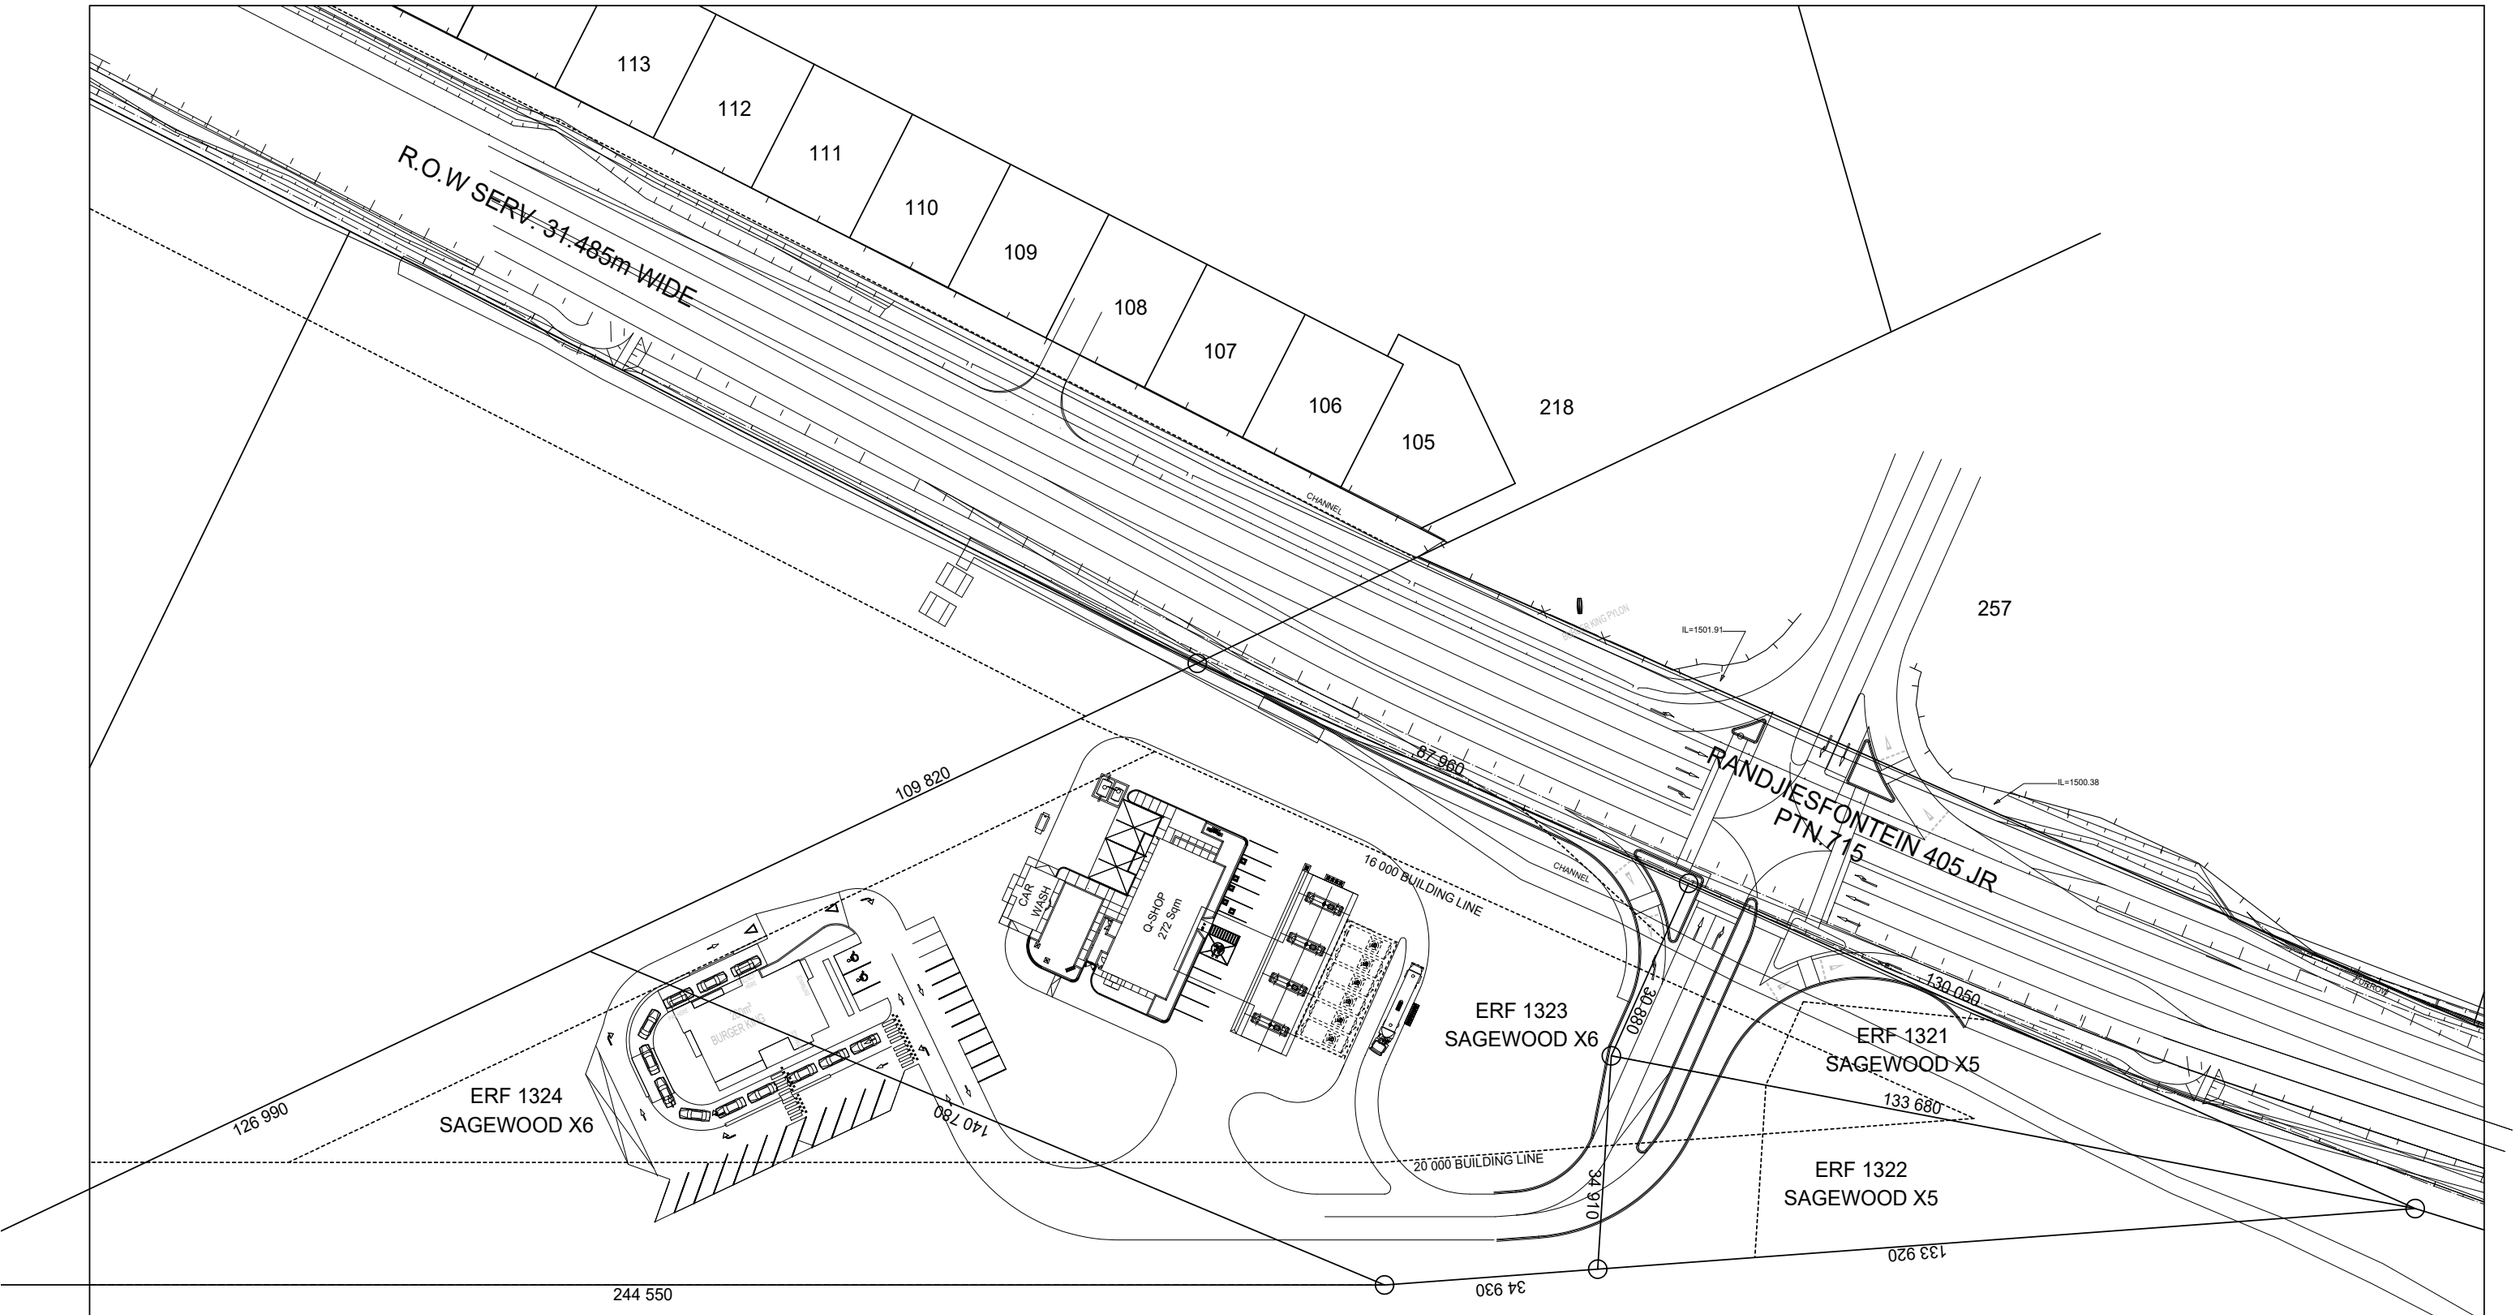

RANDJESFONTEIN No. 405-JR
REMAINDER OF PORTION 117

PROPOSED BLUE HILLS FILLING STATION

NORTH

OVERALL GROUND FLOOR PLAN
Scale 1:500

AREA SCHEDULE

SITE DATA
ERF 1323 and 1324, SAGEWOOD X 6

SITE AREA 6931/10015	16 830 m²
GFA	
FILLING STATION:	
Q-SHOP	256 m²
CORE COURT	219 m²
TOTAL AREA FILLING STATION:	528 m²
CARWASH TUNNEL	
CCA	263 m²
TOTAL GLA	519 m²
PARKING	
PARKING REQUIRED 5/100 - 519 m² GLA	31
PARKING PROVIDED	41
COVERAGE	
COVERAGE ALLOWED	%
TOTAL COVERAGE PROVIDED	4.65 %
FAR	
FAR ALLOWED	1
FAR PROVIDED	0.046

CLIENT	ERIS PROPERTY GROUP
JOB	Blue Hills Station - On Erf 1323 and 1324, Sagewood Ext 6

FRANS FARMER ARCHITECTS CC
SUSSEX OFFICE PARK, FIRST FLOOR
CNR SUSSEX AVENUE AND LYNNWOOD ROAD
LYNNWOOD, PRETORIA
PO BOX 74903, LYNNWOOD RIDGE, 0040
TEL: (012) 361-1010, FAX: (012) 348-5291
EMAIL: FRANS@FFARCH.CO.ZA

DRAW. DISCRIPT.
SITE PLAN

JOB No.	20/045	DRAW. NO.	A1 001
DATE	01/03/21	REVISION	08
SCALE	1:500		