Eskom	ENGINEERING SURVEY DESIGN DRAWING	Reference	CAD-Line Survey-LOU
		Effective Date	15/10/2015
		Revision	01

Description	Quantity
Shrubs > 40 cm	*0%*
Trees Trim	*2*
Trees to Cut	*1*
Bushclearing required (m)	*0%*

BONN/SEDAN PEGGING

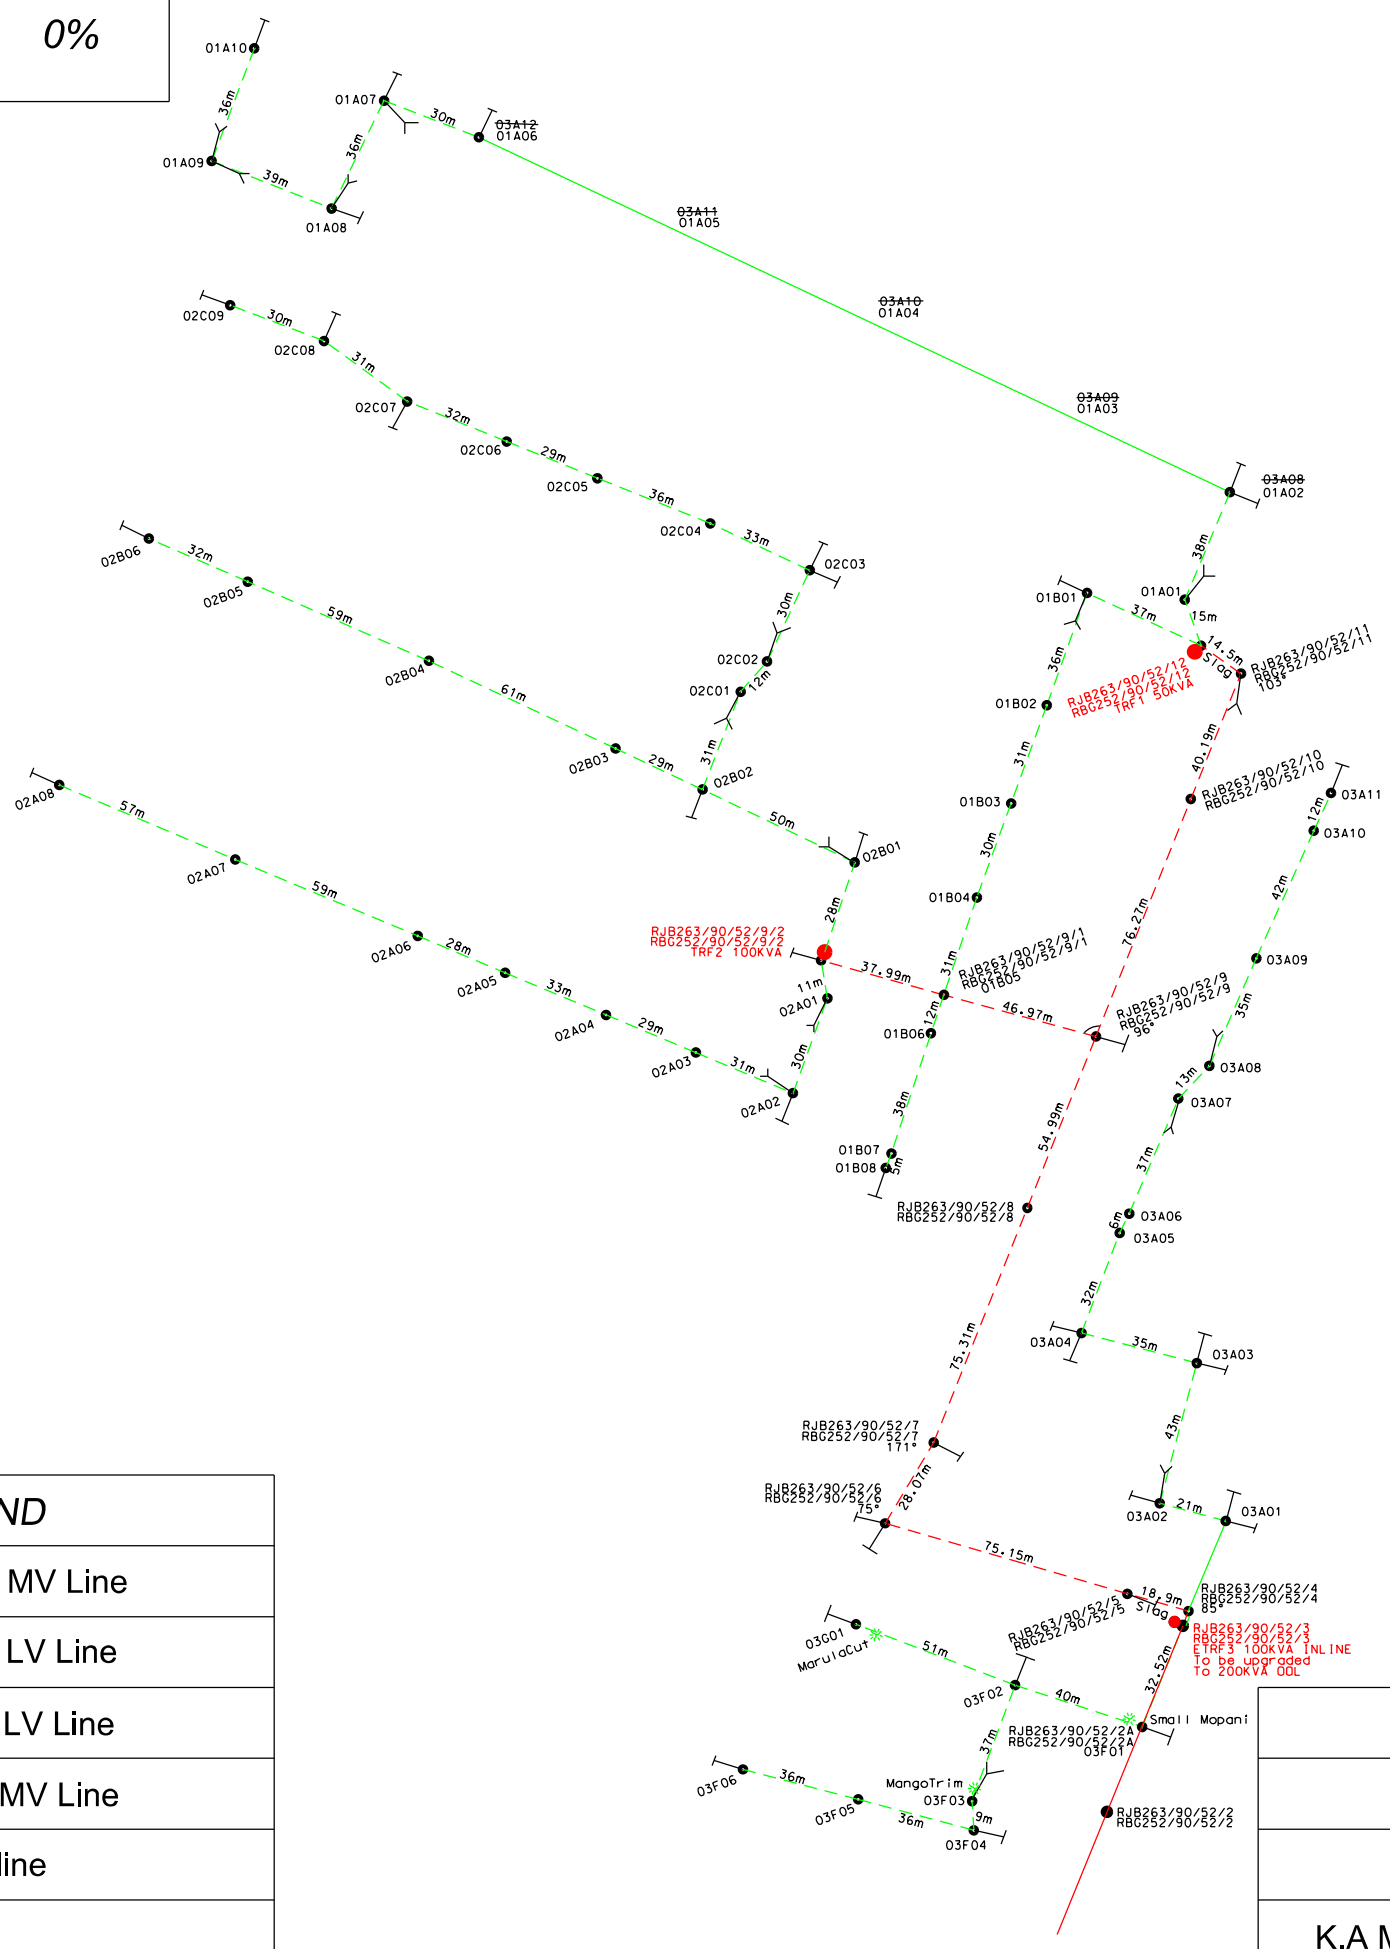

LEGEND
Exis. MV Line
Exis. LV Line
New LV Line
New MV Line
Pipeline

	3	
	2	
	1	
K.A Matlala	0	07/07/2020
SURVEYOR	*REV*	*SURVEY DATE*

FEEDER: Burgersdorp/Julesburg 22kV	*CUSTOMER:* Eskom
PROJECT NO: Bonn/Sedan Pegging	
CONDUCTOR: Fox 3Ph	*PROPERTY:* Bonn/Sedan Village
LENGTH OF LINE:	
SURVEYOR: KA Matlala	*CONTACT DETAILS:* 015 230 1546
DRAUGHTSPERSON: KA Matlala	*SCALE:* / *PAGE:* [1] *of* [2]

N

THIS DRAWING IS THE PROPERTY OF ESKOM

Disclaimer: Eskom is not responsible for any errors displayed on this drawing