N

GREATER GIYANI 891 LT

PORTION 0 (REMAINING EXTENT)

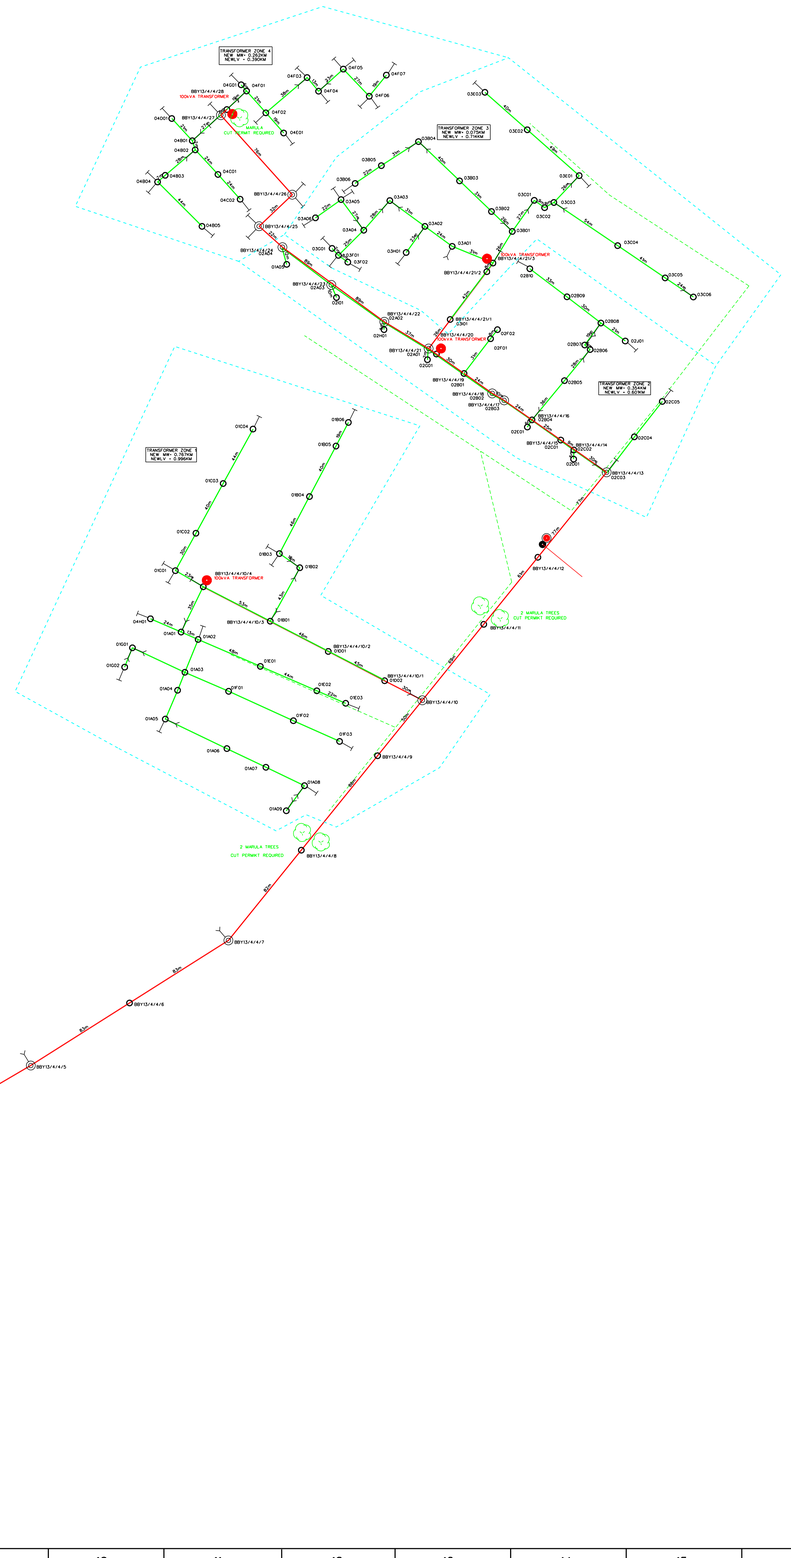

DATA

SYE/SIDES METER/METRES	RIGTINGSHOEKE ANGLE OF DIRECTION	KOORDINATE / CO-ORDINATES STELSEL / SYSTEM LO. Y	X	HOOGTES / HEIGHTS
KONSTANTE/CONSTANTS		+		

OPPERVLAKTE / AREA:

OPGEMEET DEUR: A NEETHLING DATUM: 31 AUGUST 2022
SURVEYED BY: DATE:

VERWYSING REFERENCE

- Existing MV
- New MV
- Ex Single Phase MV - Upgrade To 3 Phase
- Existing LV
- New LV
- Ex LV (Dismantle)
- TRF Zone Boudary
- Existing MV Structure
- New MV Structure Bend/T Off
- New MV/LV Structure - Intermediate
- New TRF
- Existing TRF
- Protected Tree

LIGGINGSPLAN

LOCALITY SKETCH

SKAAL:
SCALE:

PLAN NO:

REV	AUTH MAG	DATE DATUM	REVISION/REVISIES INDEX REF/INDEKSVERW	BY DEUR	CHKD NAGES	REFERENCE DRAWINGS VERWYSINGSTEKENINGE
Ø			FIRST ISSUE / EERSTE UITREIKING			

ORG/TEK REGISTR

LJCC ENGINEERING SURVEYS

CHURCHVIEW ELECTRIFICATION
MV & LV LAYOUT
AS PEGGED PLAN

TOTAL NEW MV - 1.458km
TOTAL NEW LV - 2.701km

CHKD NAGES

DRAWN GETEKEN: AN

APPROVED GOEDGEKEUR

DATUM / SYSTEM WGS1

REV

SCALE SKAAL: 1:2500

SIZE GROOTTE A0L

...\CHURCHVIEW ELECTRIFICATION.dgn 9/2/2022 10:06:40 AM