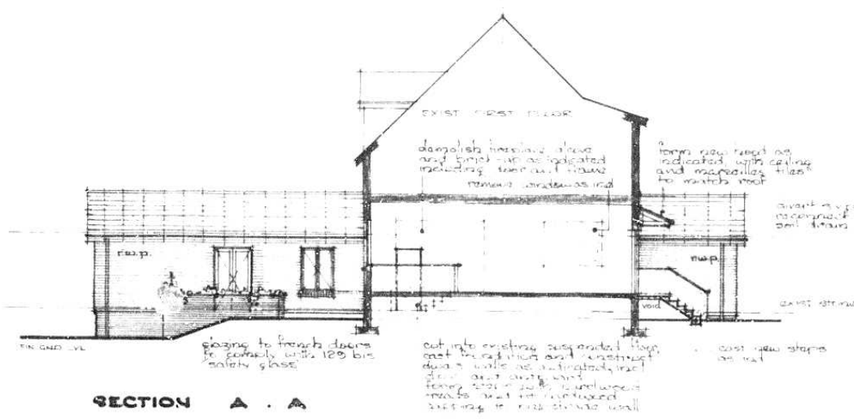

SECTION A . A

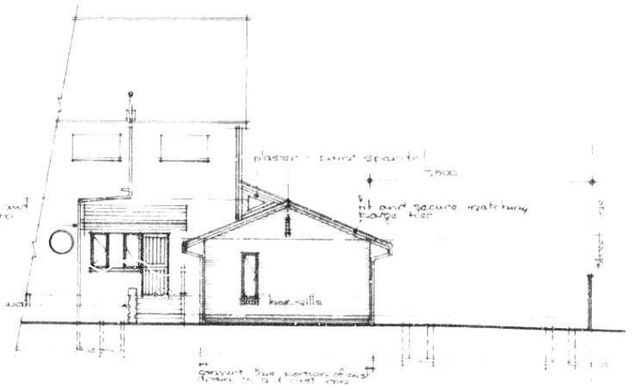

PART WEST ELEVATION.

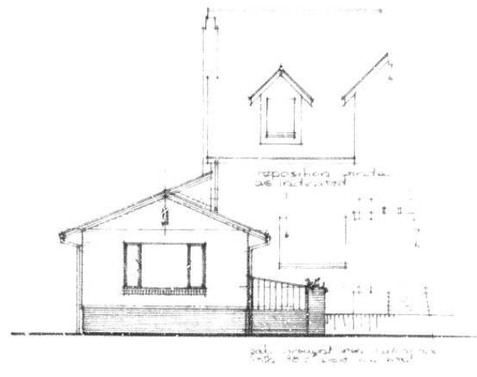

PART EAST ELEVATION.

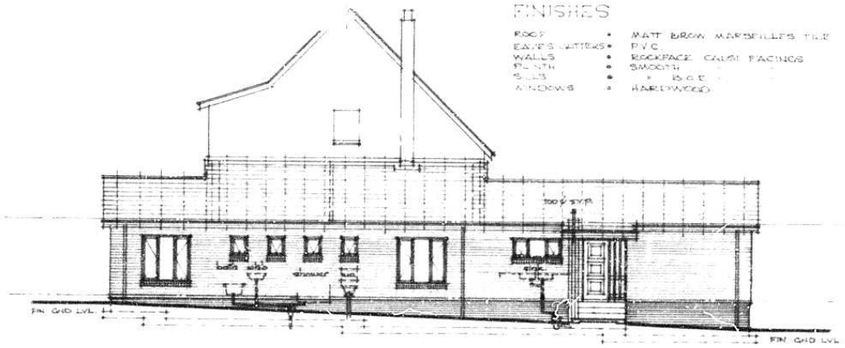

SOUTH ELEVATION.

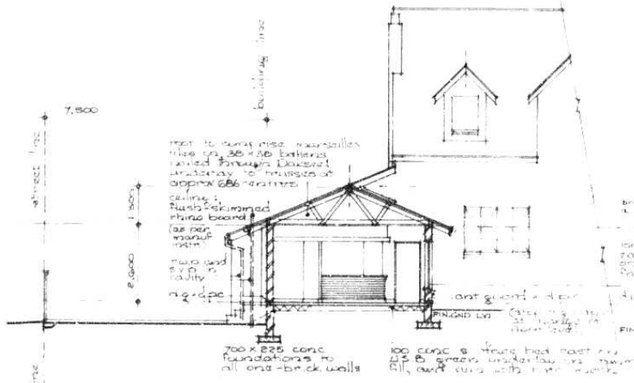

SECTION B . B

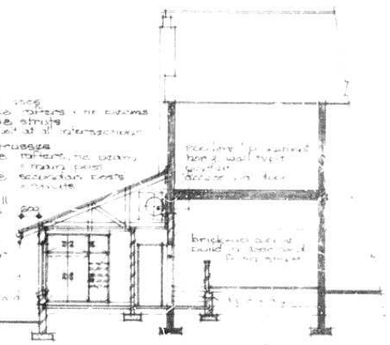

SECTION C . C

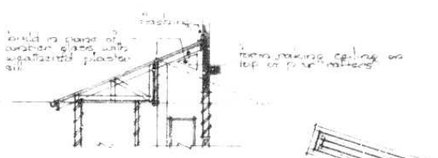

DETAIL SECTION D . D

DRAINAGE SECTION.

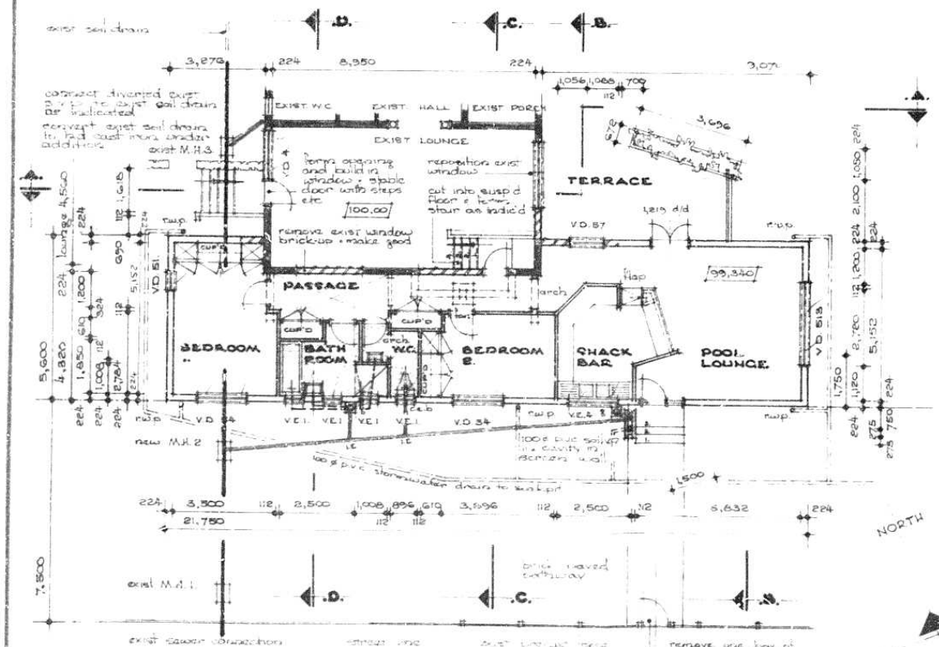

PLAN.

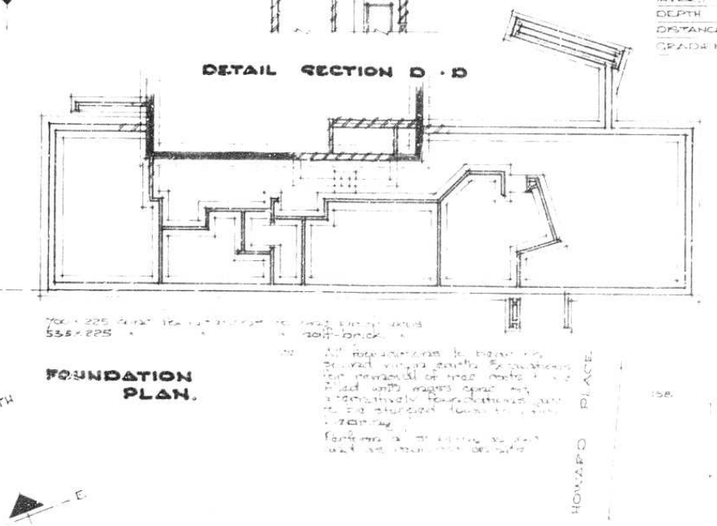

FOUNDATION PLAN.

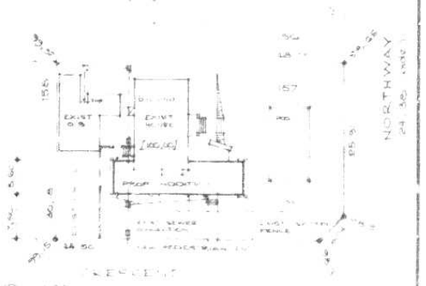

SITE PLAN.

CITY HEALTH DEPT., DURBAN
PLANS SECTION
RECEIVED
1981 04 07
Report No.:
Approved:

SHEET 1/1 | COPY 2

CITY OF DURBAN
PLAN No. 1159/3/81
APPROVED
1981 04 23
D C MACLEOD
City Engineer

ALL SEWER PITS 4 M. FROM BOUNDARIES OF BOUNDARIES

IMPORTANT

APPLICATION FOR REFUND OF PORTION OF BUILDING PLAN FEE ON ABANDONED PLANS MUST BE MADE BY THE CITY ENGINEER'S DEPARTMENT WITHIN EXPIRED 14 DAYS PRIOR TO THE EXPIRY DATE OF APPROVAL OF THIS PLAN.

DRAINAGE LEVEL REQUIREMENTS

Top of foundations of external walls to be at least 0.230 m below the ...

Where no sewer is available ... shall not be higher than the nearest ... of the site can be drained ...

Vehicular and pedestrian entrances on the road reserve boundary shall ... the same grade as the ... road and ... at a level ... to back of existing footpath.

Garage floor to be at a level ...

(a) ... above nearest existing kerb ...

(b) ... above the nearest edge of the hardened unmade road ...

Date ... Signature ...

(a) ... minimum ...

(b) Existing ... as shown ...

(c) For ... above ... AS PER ... ORDER.

(d) ... existing ... as shown ...

Date ... Signature ...

SITE DESCRIPTION ... RATE ON ...

DRAWING No.	8106 - 03

DARREL W. IRELAND M.I.A.
REGISTERED ARCHITECT,
84 NORTHWAY, DURBAN NORTH, 4051.
TELEPHONE : 031 - 842818.

RESIDENCE R.R.DRAKE.

(REGISTERED (REPT.) MRS E.M.DRAKE)
115 NORTHWAY - DURBAN NORTH - 4051.

ADDITIONS
WORKING DRAWING.

SCALE : 1:100 & 1:50
DATE : FEBRUARY 1981
DRAWN : D.W.I.