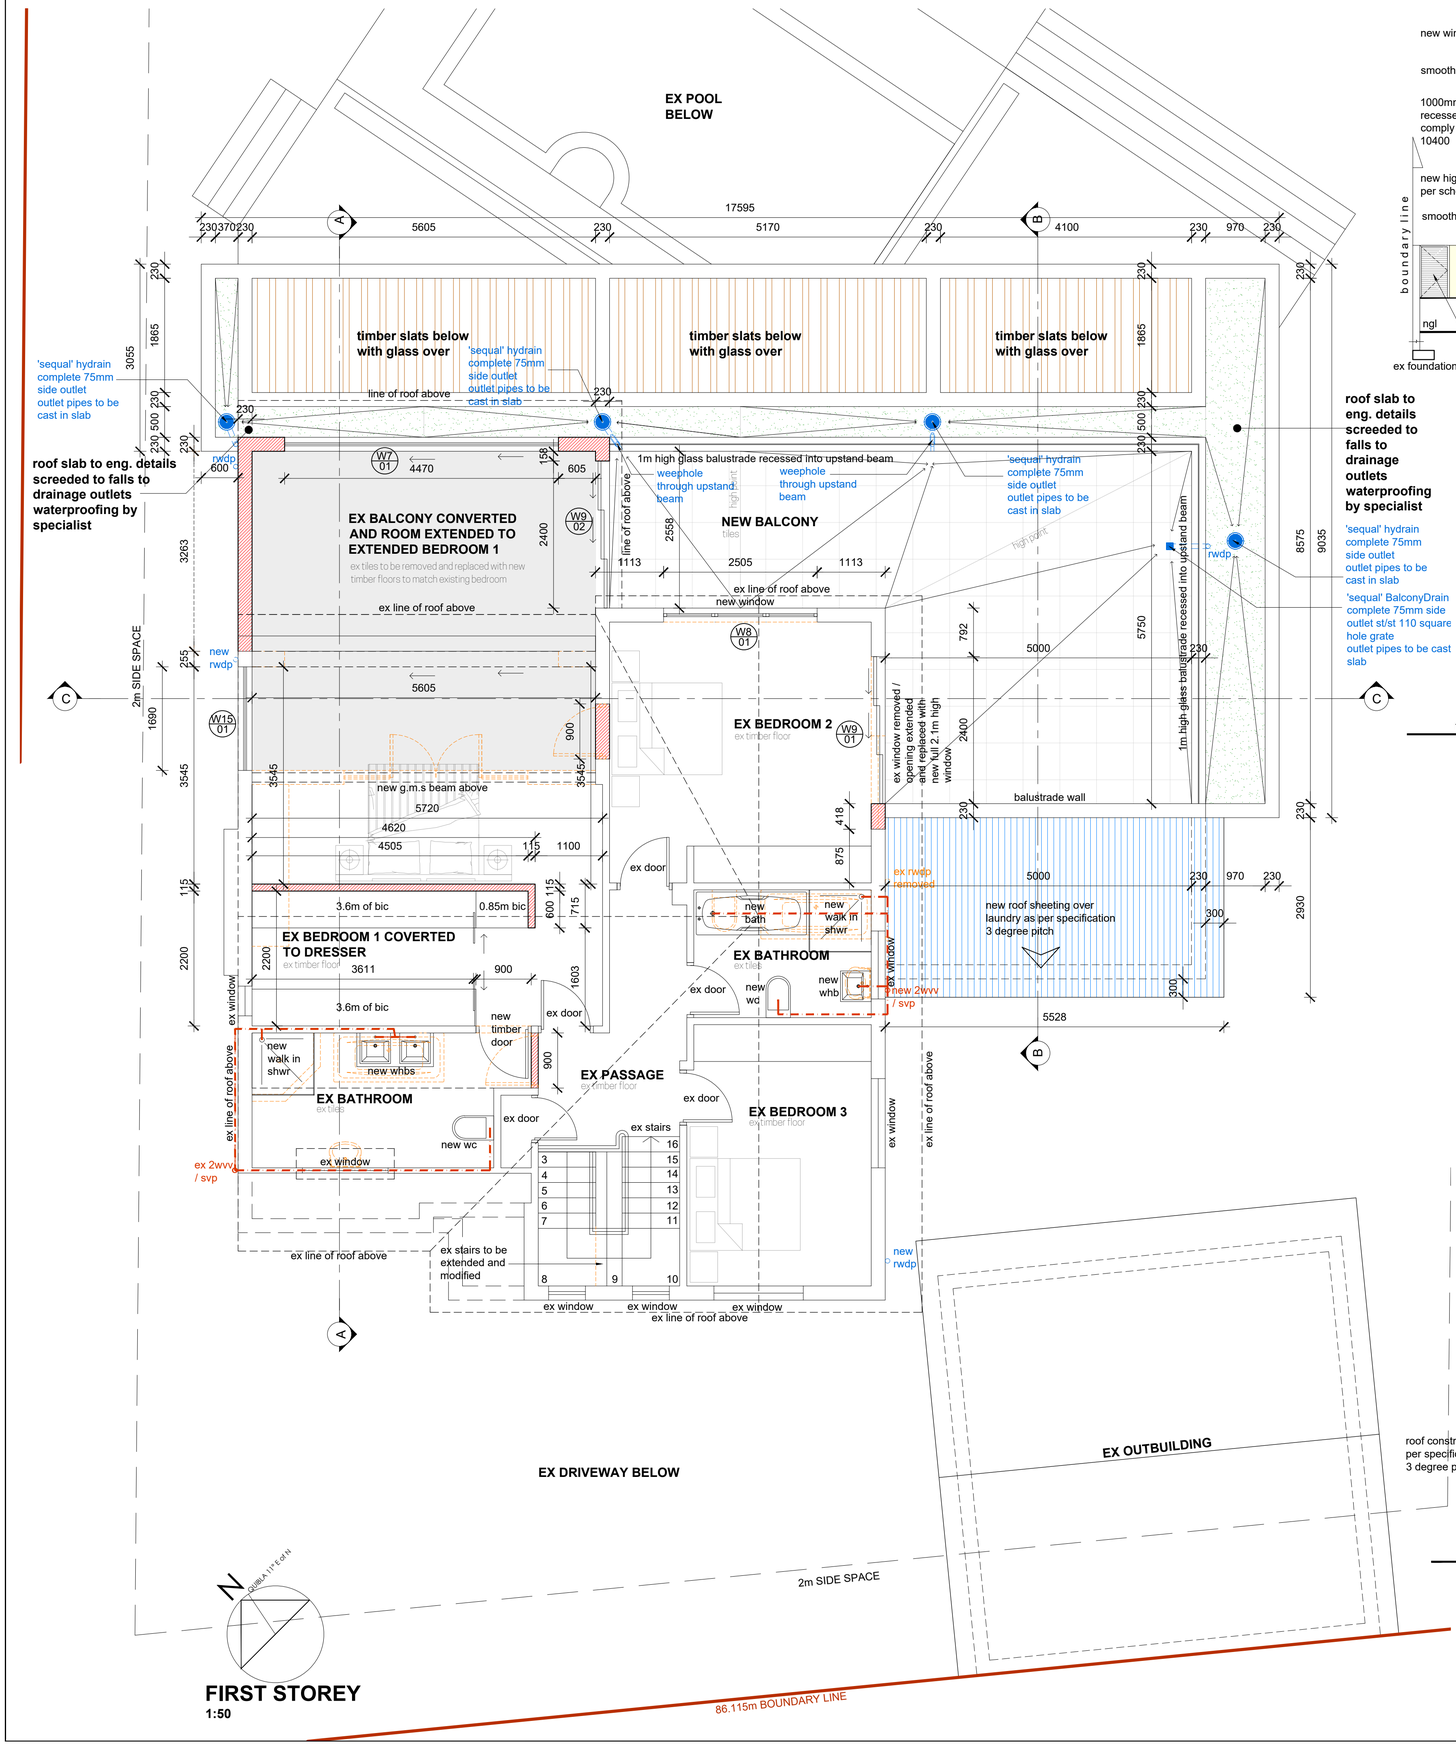

FIRST STOREY
1:50

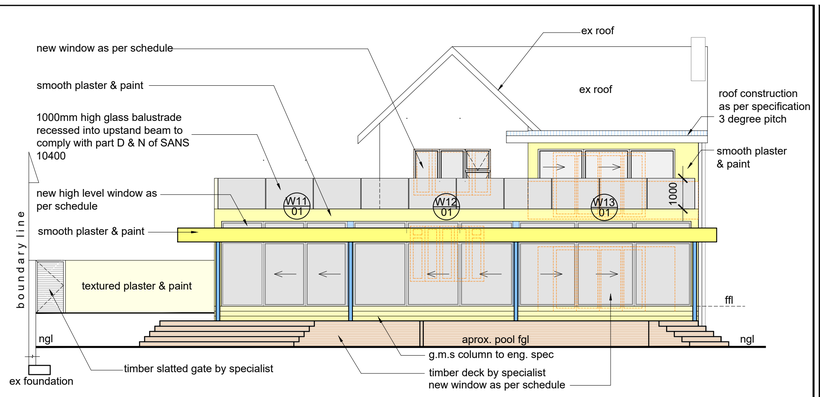

NORTH-EAST ELEVATION
1:100

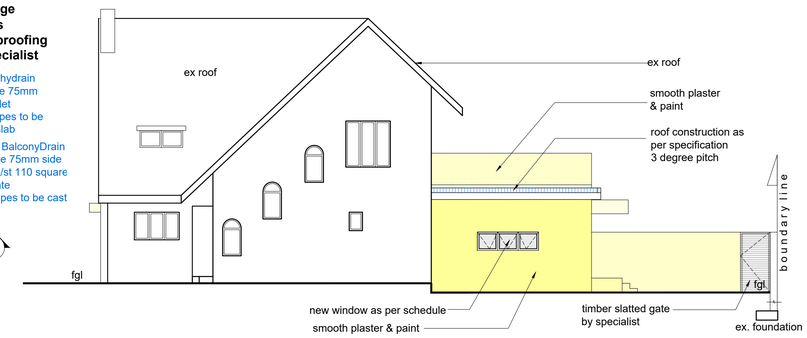

SOUTH-WEST ELEVATION
1:100

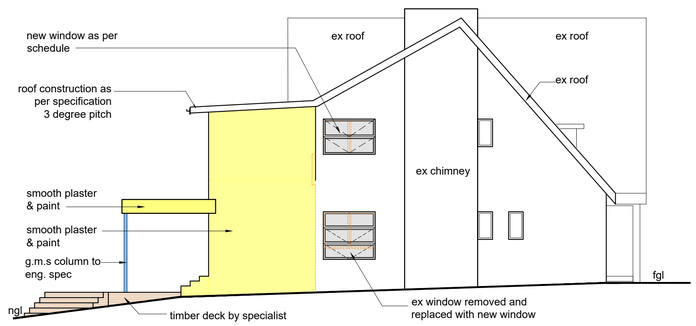

NORTH-WEST ELEVATION
1:100

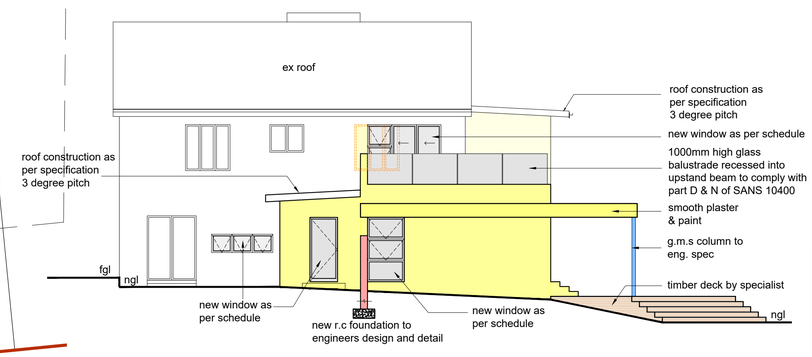

SOUTH-EAST ELEVATION
1:100

Local Authority Stamps

sheet 3 of 4

Project Description
PROPOSED ADDITIONS AND ALTERATIONS TO EXISTING DWELLING

Street Address
521 MARINE DRIVE, OCEAN VIEW, BLUFF

Site Description
PORTION 11 OF ERF 1817 OF WENTWORTH

	Rate	Volume	Sub.
Number	---	---	---

Owners Names

HAROON YAKOOB VAWDA	CHANTAL JOY VAWDA
Signature	Signature

Drawing Title
LOCAL AUTHORITY SUBMISSION

Project No.	Drawing No.	Status	Revision
2022-22	003	SP	00

P= Preliminary SK= Sketch Design SP= Submission Plans
DP= Deviation Plan CD= Construction Drawing AB= As Built

	Responsible Person	Date	Scale
Drawn	M.K / A.M	05.08.2022	as shown
Checked	A.O	---	Sheet Size
Issued	---	---	A1

Authors Details

Unit 24A, Fourth Floor, Kenfield Centre,
240 Felix Dlamini Road, Overport, Durban
p. 031 207 5589
f. 086 552 1925
m. 072 280 2444
e. ahmed@aoarch.co.za
Ahmed Olla
M.Arch UKZN | PrArch | SACAP Reg No. 24750105
AOARCH
AHMED OLLA ARCHITECTS(PTY)LTD | www.aoarch.co.za