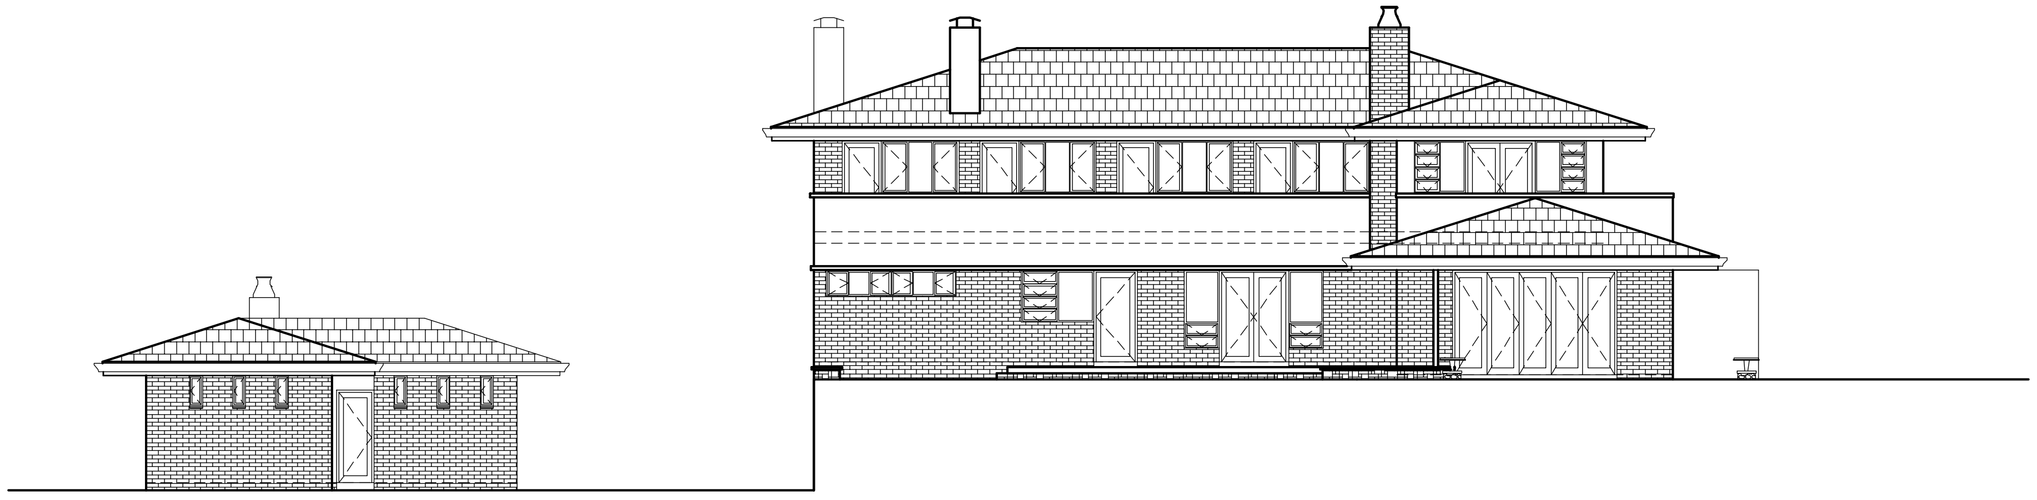

NORTH EAST ELEVATION
SCALE 1:100

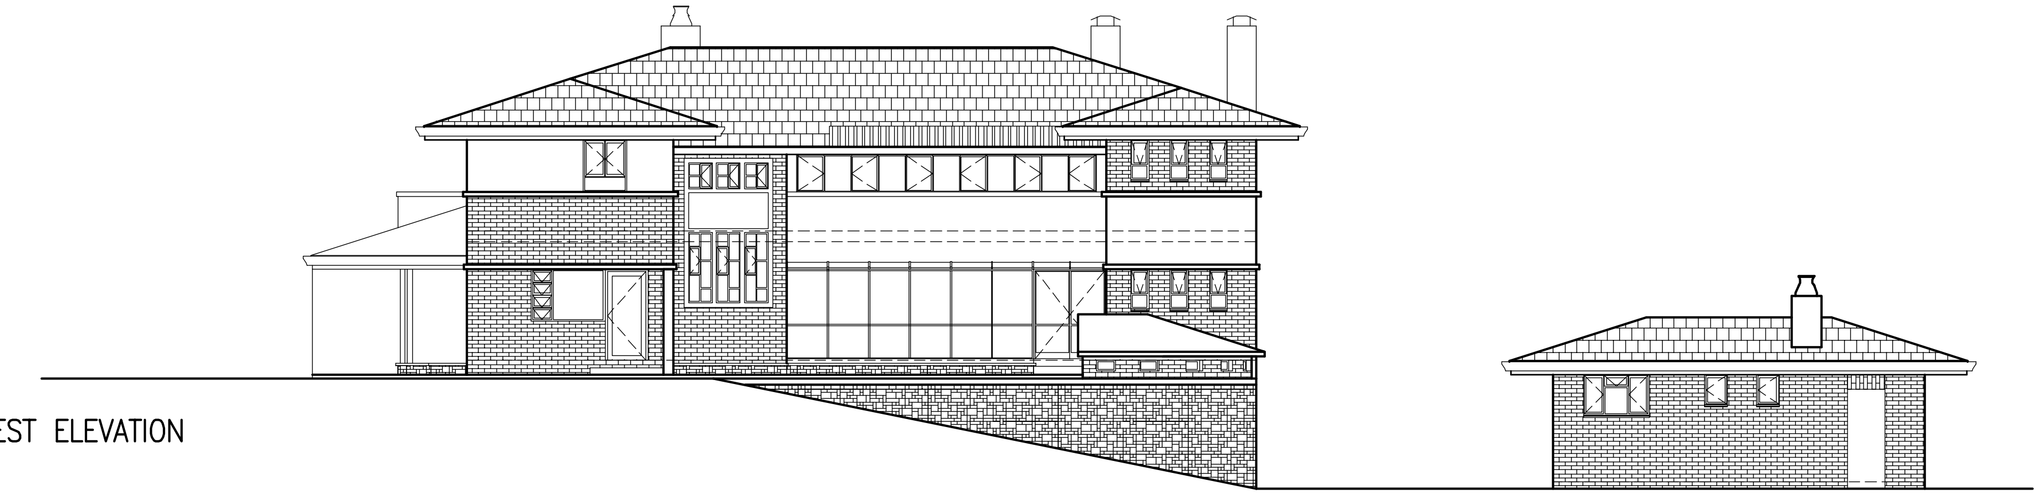

SOUTH WEST ELEVATION
SCALE 1:100

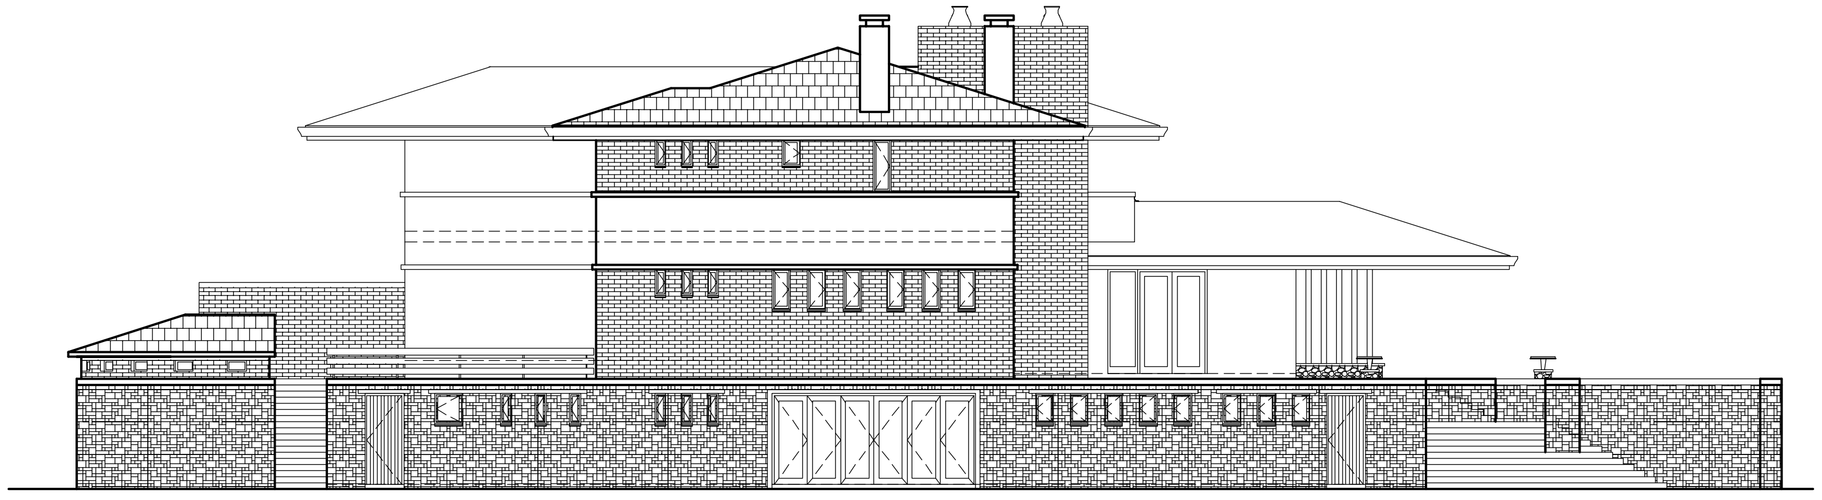

SOUTH EAST ELEVATION
SCALE 1:100

NORTH WEST ELEVATION
SCALE 1:100

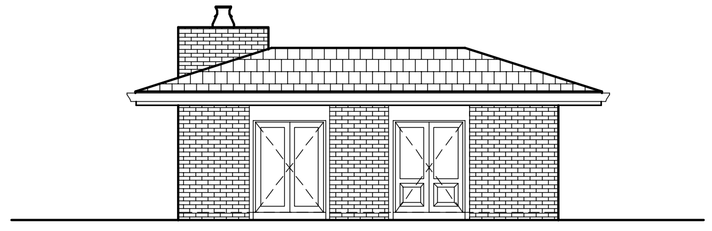

SOUTH EAST ELEVATION CLUBHOUSE
SCALE 1:100

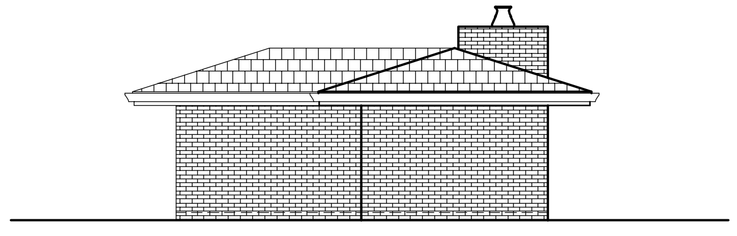

NORTH WEST ELEVATION CLUBHOUSE
SCALE 1:100

NOTES

1. ALL LEVELS AND DIMENSIONS ARE TO BE CHECKED ON SITE PRIOR TO COMMENCING ANY WORK. DISCREPANCIES ARE TO BE VERIFIED WITH THE ARCHITECT IMMEDIATELY, PRIOR TO THE COMMENCEMENT OF ANY WORK.
2. ALL WRITTEN DIMENSIONS TO TAKE PREFERENCE OVER SCALED DIMENSIONS.
3. ALL WORK TO BE IN ACCORDANCE WITH THE NATIONAL BUILDING REGULATIONS AND RELEVANT LOCAL AUTHORITY BY-LAWS.
4. COPYRIGHT, AND ALL INDUSTRIAL RIGHTS RESERVED.
5. THESE DRAWINGS ARE PROPRIETARY IN NATURE AND REMAIN THE PROPERTY OF WALKER SMITH ARCHITECTS CC. THEY ARE PRODUCED SOLELY FOR THE USE OF OUR CLIENT AND MAY NOT BE REPRODUCED IN ANY FORM OR LOANED, WITHOUT PRIOR WRITTEN PERMISSION, FROM OUR CLIENT.

DATE	DESCRIPTION	NUMBER

REVISIONS

ISSUE STAMP

walkersmitharchitects

BKS HOUSE, 2 MARYVALE ROAD, WESTVILLE
BOX 1151, WESTVILLE, 3600
T 031 266 4800 F 031 266 4302 E-MAIL pats@walkersmith.co.za

CONTACT

PROPOSED ALTERATIONS TO EXISTING MANOR HOUSE ON LOT 235, PHEZULU GAME ESTATE BOTHA'S HILL

PROJECT TITLE

ELEVATIONS – EXISTING

DRAWING TITLE

SIGNATURE	DATE	CLIENT/OWNER

5156		
SIGNATURE REG. No.	DATE	ARCHITECT
W.USHER	2013-04-11	
NAME	DATE	AUTHOR

DRAWING INFORMATION

0032-45 203	A	00
DRAWING NUMBER	STATUS	REVISION

DB-BRIEF DC-CONCEPT DD-DEVELOPMENT S-SUBMISSION T-TENDER C-CONSTRUCTION A-AS BUILT