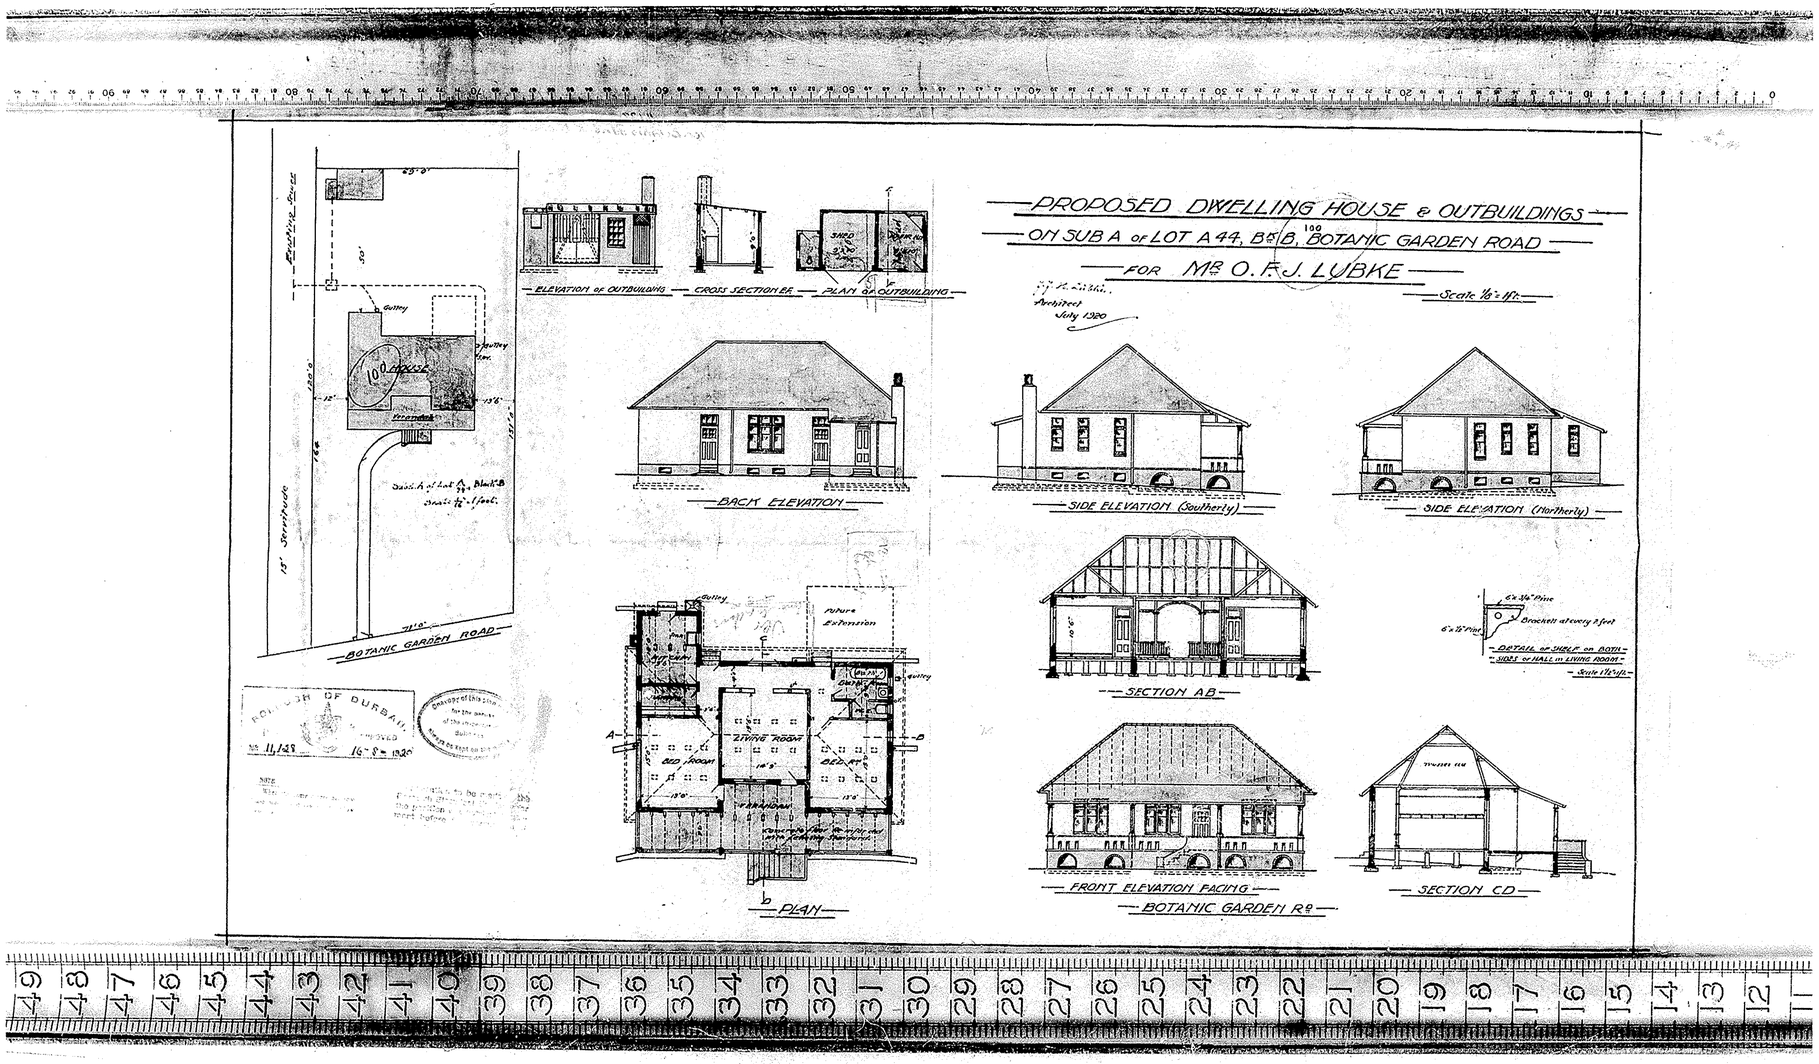
PROPOSED DWELLING HOUSE & OUTBUILDINGS
ON SUB A OF LOT A 44, BK B, 100 BOTANIC GARDEN ROAD
FOR MR O. F. J. LUBKE
Architect
July 1920
Scale 1/8" = 1 ft.
ELEVATION OF OUTBUILDING
CROSS SECTION EF
PLAN OF OUTBUILDING
BACK ELEVATION
SIDE ELEVATION (Southerly)
SIDE ELEVATION (Northerly)
SECTION AB
FRONT ELEVATION FACING
BOTANIC GARDEN RD
SECTION CD
PLAN
BOTANIC GARDEN ROAD
15' Servitude
Existing Space
100 HOUSE
Gutley
Future Extension
LIVING ROOM
BED ROOM
BED RM
Brackett at every 2 feet
DETAIL OF SHELF ON BOTH SIDES OF HALL IN LIVING ROOM
Scale 1 1/2" = 1 ft.
BOROUGH OF DURBAN
APPROVED
No. 11,128
16 8 1920