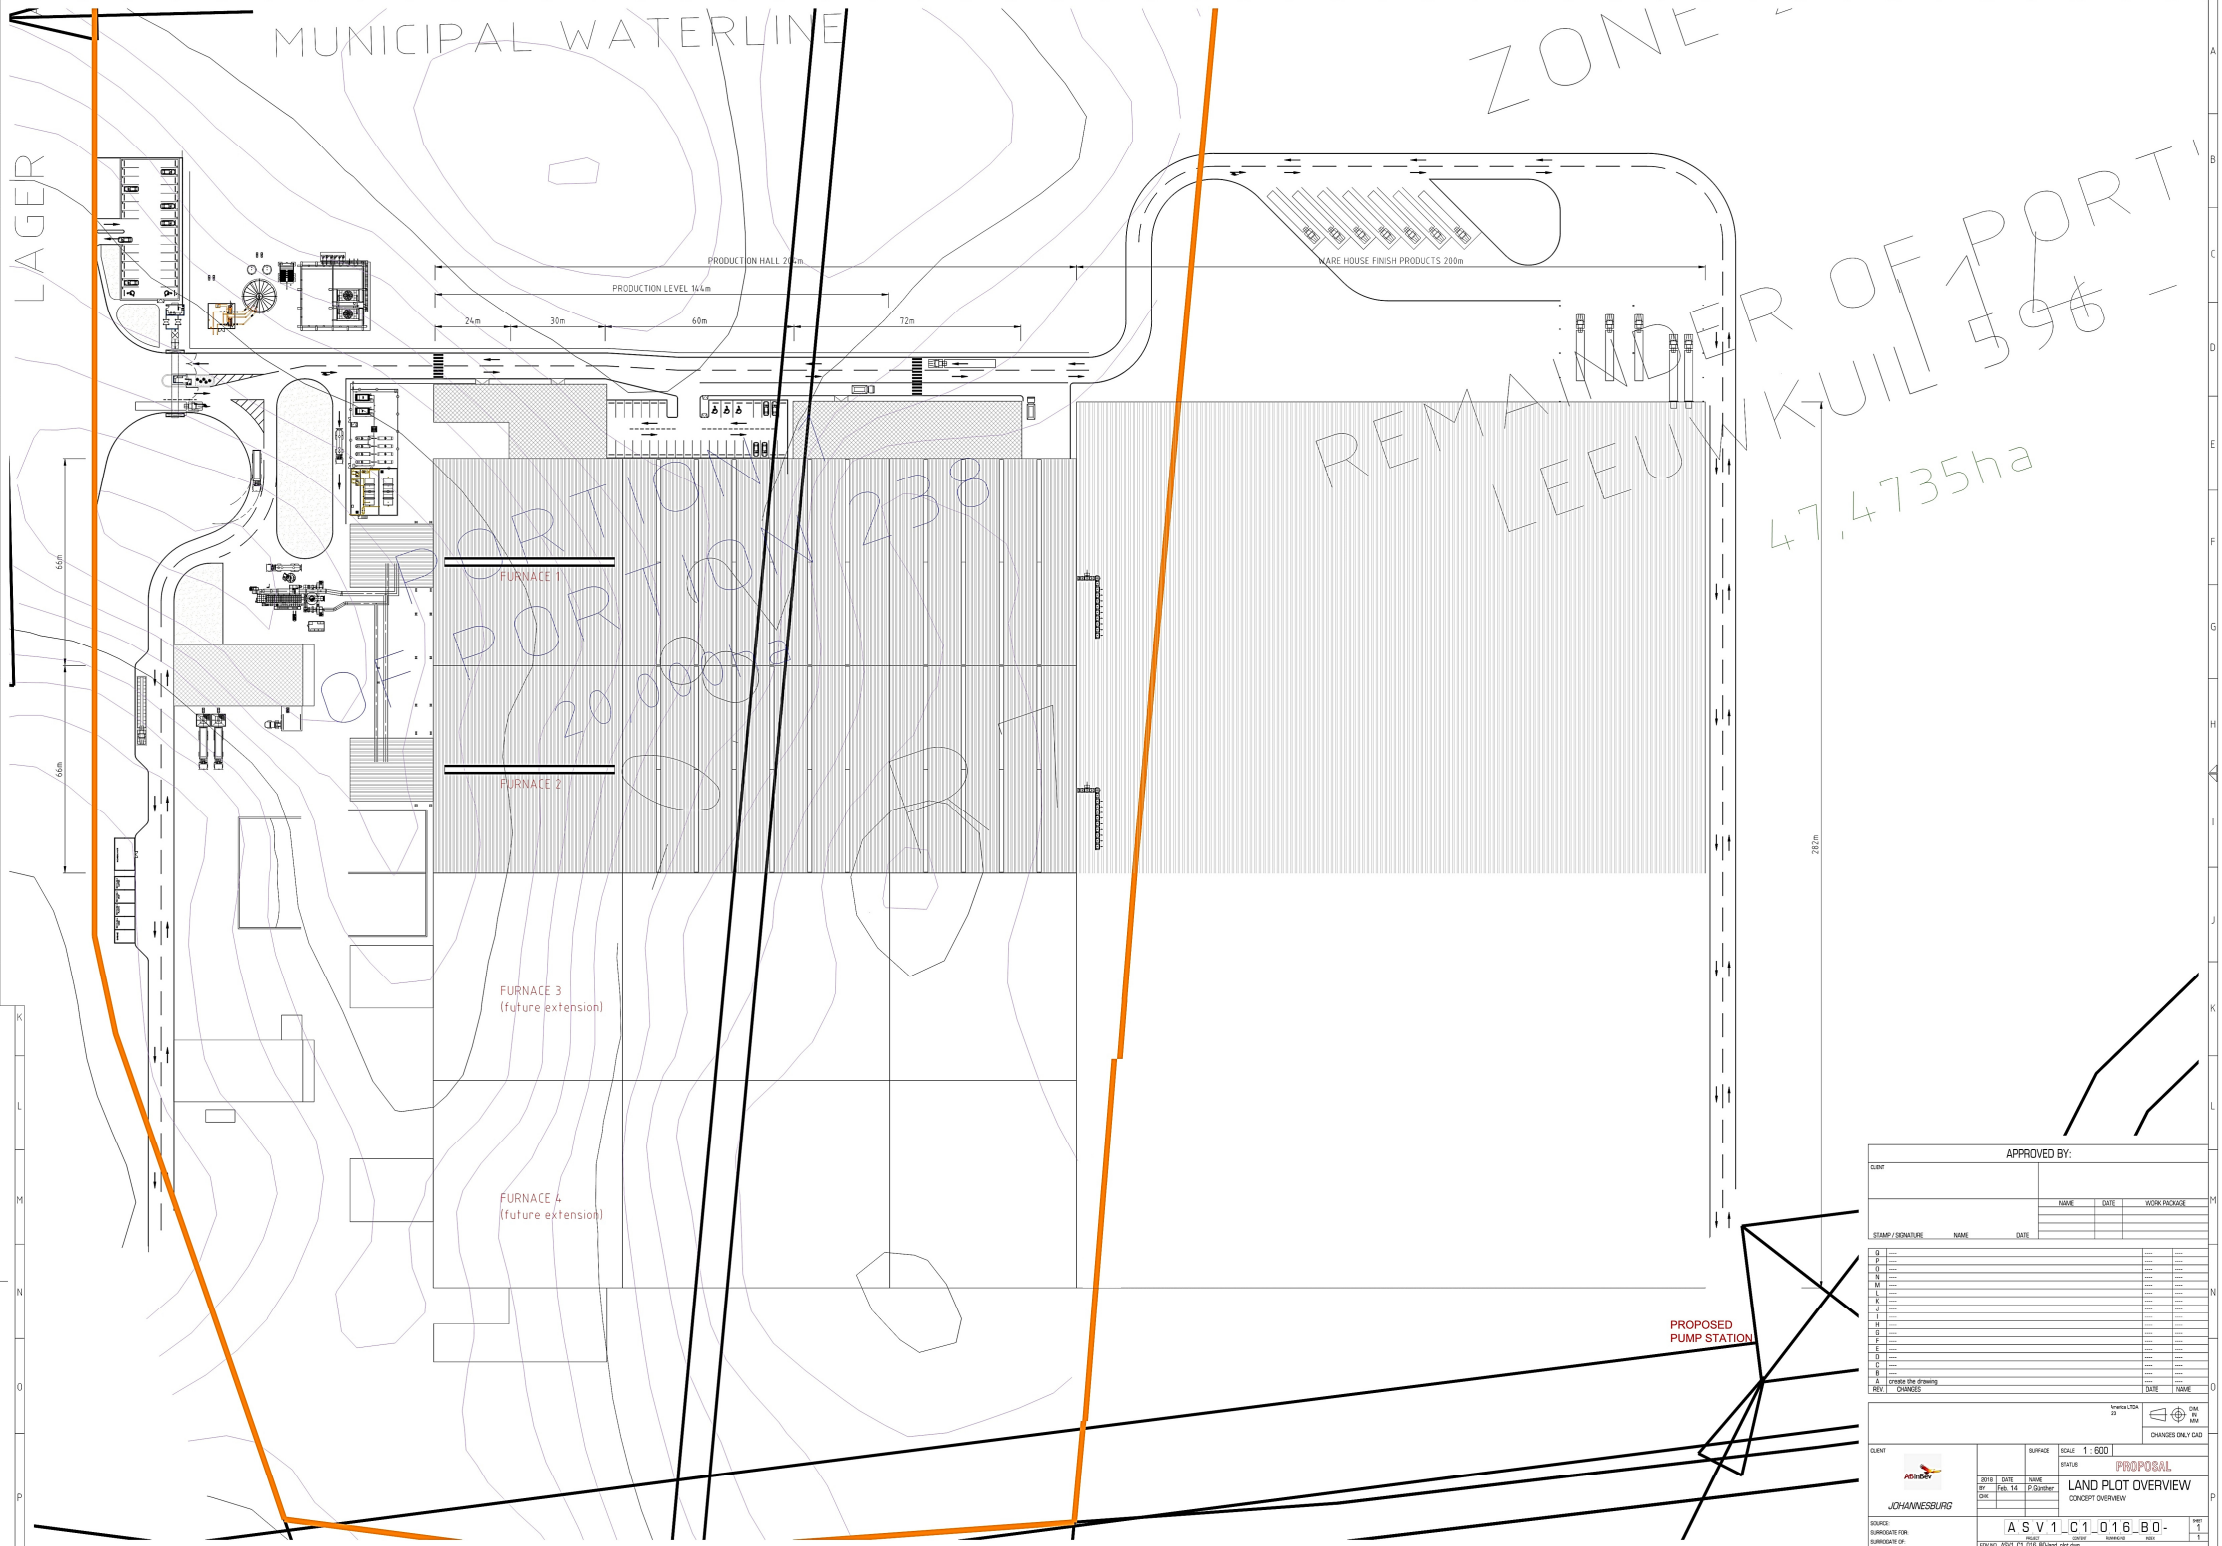

APPROVED BY:

CLIENT	NAME	DATE	WORK PACKAGE
STAMP / SIGNATURE NAME DATE			

REV	CHANGES	DATE	NAME
Q	---	---	---
P	---	---	---
O	---	---	---
N	---	---	---
M	---	---	---
L	---	---	---
K	---	---	---
J	---	---	---
I	---	---	---
H	---	---	---
G	---	---	---
F	---	---	---
E	---	---	---
D	---	---	---
C	---	---	---
B	---	---	---
A	create the drawing	---	---

America LTDA 23 — DIM IN MM — CHANGES ONLY CAD

CLIENT: ArcelorMittal JOHANNESBURG

		SURFACE	SCALE 1 : 600
			STATUS PROPOSAL
2018	DATE	NAME	LAND PLOT OVERVIEW
BY	Feb. 14	P.Günther	CONCEPT OVERVIEW
CHK			

SOURCE:
SURROGATE FOR:
SURROGATE OF:

ASV1_C1_016_BO-			sheet
PROJECT	CONTENT	RANKING	INDEX
			1

REV NO. ASV1_C1_016_BO-land_plot.dwg

DIN A0