Eskom

ENGINEERING SURVEY DESIGN DRAWING

Reference	CAD-Line Survey-LOU
Effective Date	15/10/2015
Revision	01

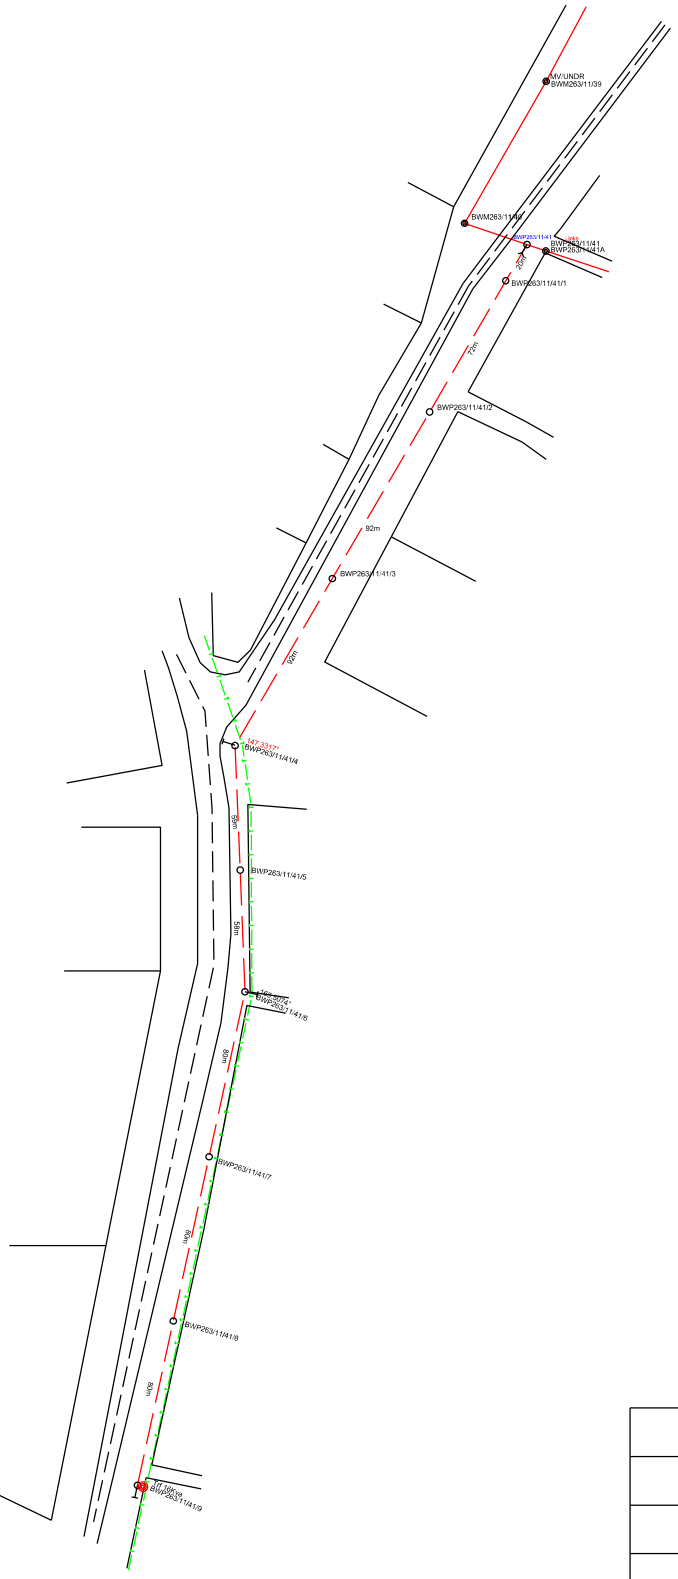

LEGEND
Proposed Trf
Proposed Pole
Existing Pole
Existing Line
Proposed Line
Existing Trf
Man Hole
Pipe Line

	3	
	2	
	1	
	0	
SURVEYOR	REV	SURVEY DATE

FEEDER: BWM	CUSTOMER: GB435393543	
PROJECT NO: GB435393543		
CONDUCTOR:	PROPERTY:	
LENGTH OF LINE: 633.707m		
SURVEYOR: M. Mokgwadi	CONTACT DETAILS 015 230 1704	
DRAUGHTSPERSON: L. Nkuna	SCALE:	PAGE: [1] of [1]

N

THIS DRAWING IS THE PROPERTY OF ESKOM

Disclaimer: Eskom is not responsible for any errors displayed on this drawing