Eskom	ENGINEERING SURVEY DESIGN DRAWING	Reference	CAD-Line Survey-LOU
		Effective Date	15/10/2015
		Revision	01

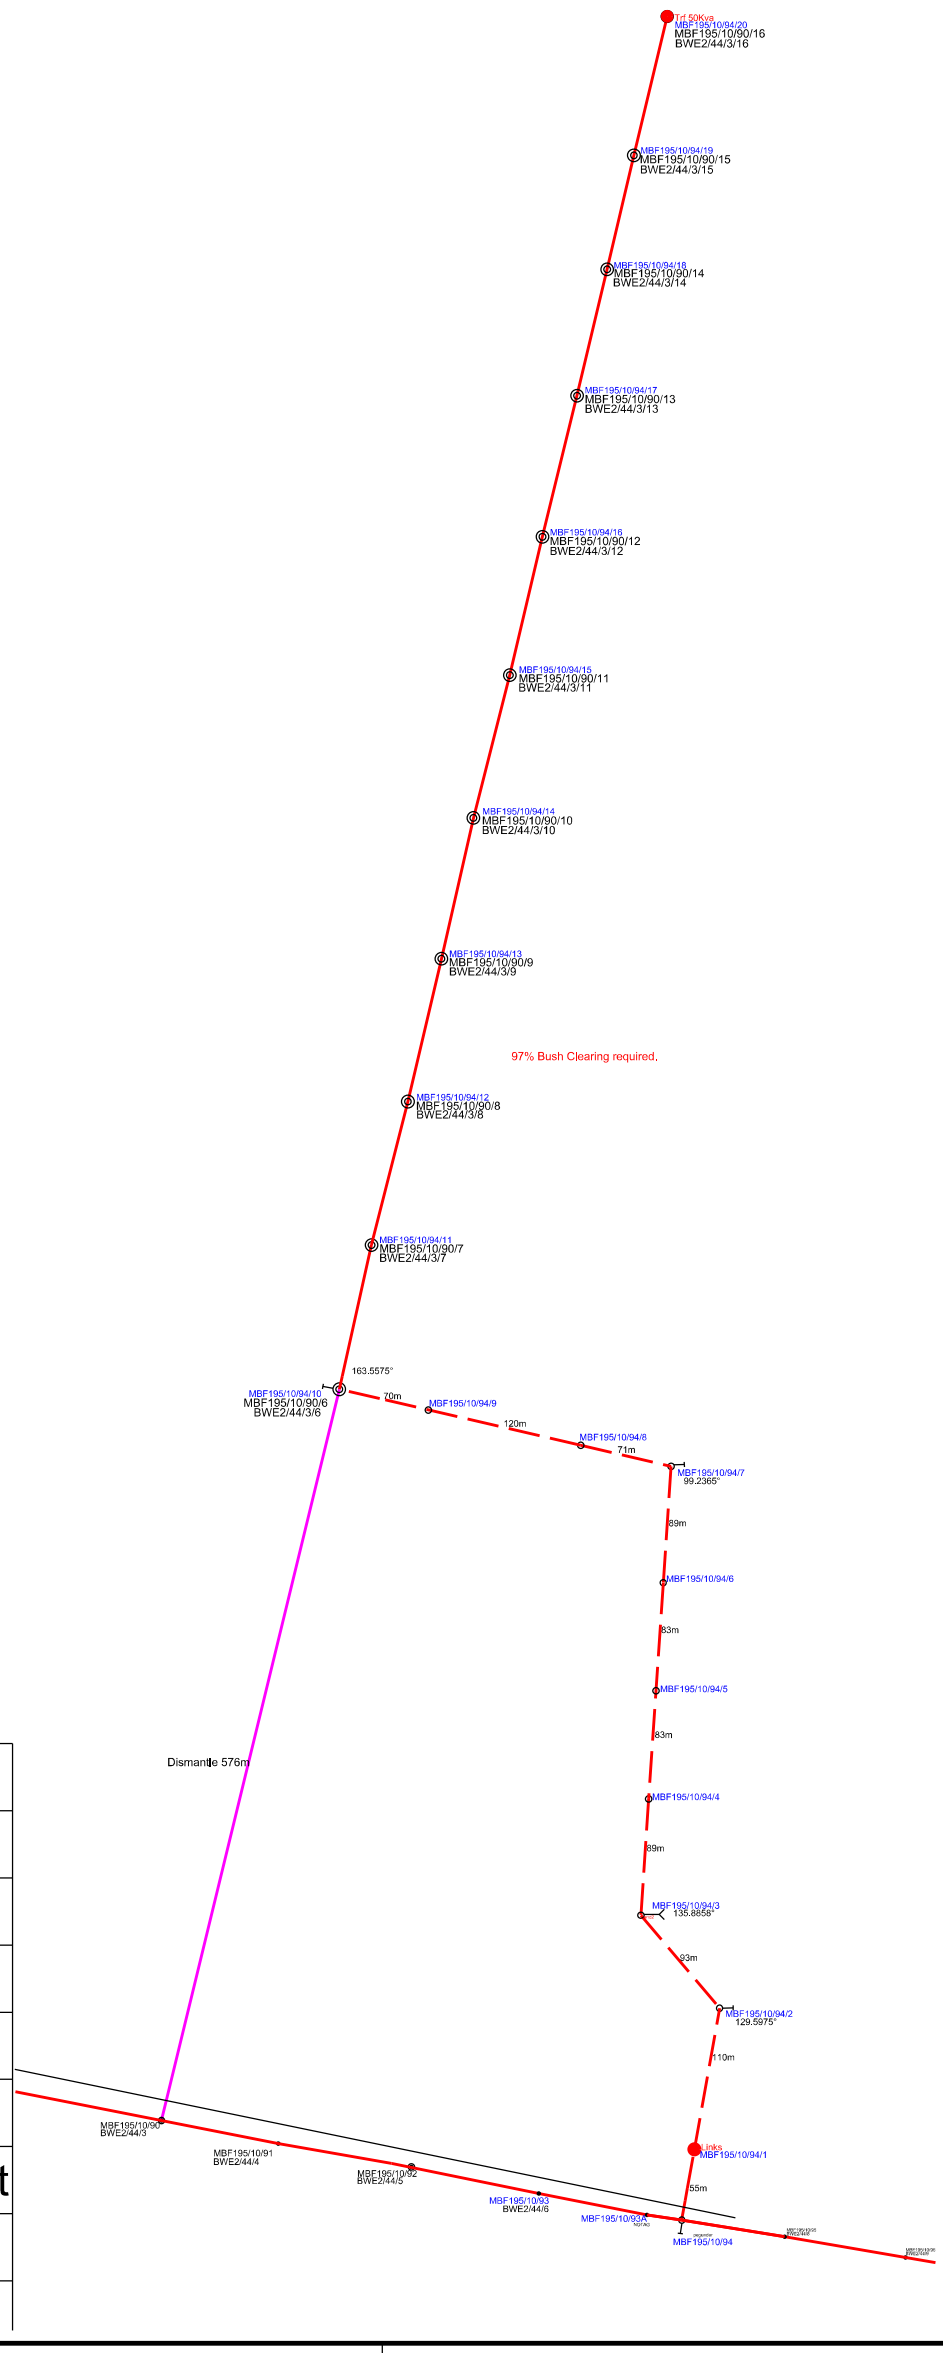

Proposed Trf		
Proposed Pole		
Existing Pole		
Existing Line		
Proposed Line		
Existing Equipment		
Man Hole		
Existing Lv Bundle		

SURVEYOR	REV	SURVEY DATE
	3	
	2	
	1	
	0	

FEEDER: Merensky Buffelsvlei 22Kv	CUSTOMER: Fetakgomo Tubatse Minicipality
PROJECT NO: GS571986646	
CONDUCTOR:	PROPERTY: Witgatboom 316 KT Mooifontein 313 KT
LENGTH OF LINE: 863m	
SURVEYOR: M. Mokgwadi	CONTACT DETAILS: 015 230 1704
DRAUGHTSPERSON: L. Nkuna	SCALE: PAGE: [1] of [1]

N

THIS DRAWING IS THE PROPERTY OF ESKOM

Disclaimer: Eskom is not responsible for any errors displayed on this drawing