HA-GUMBU

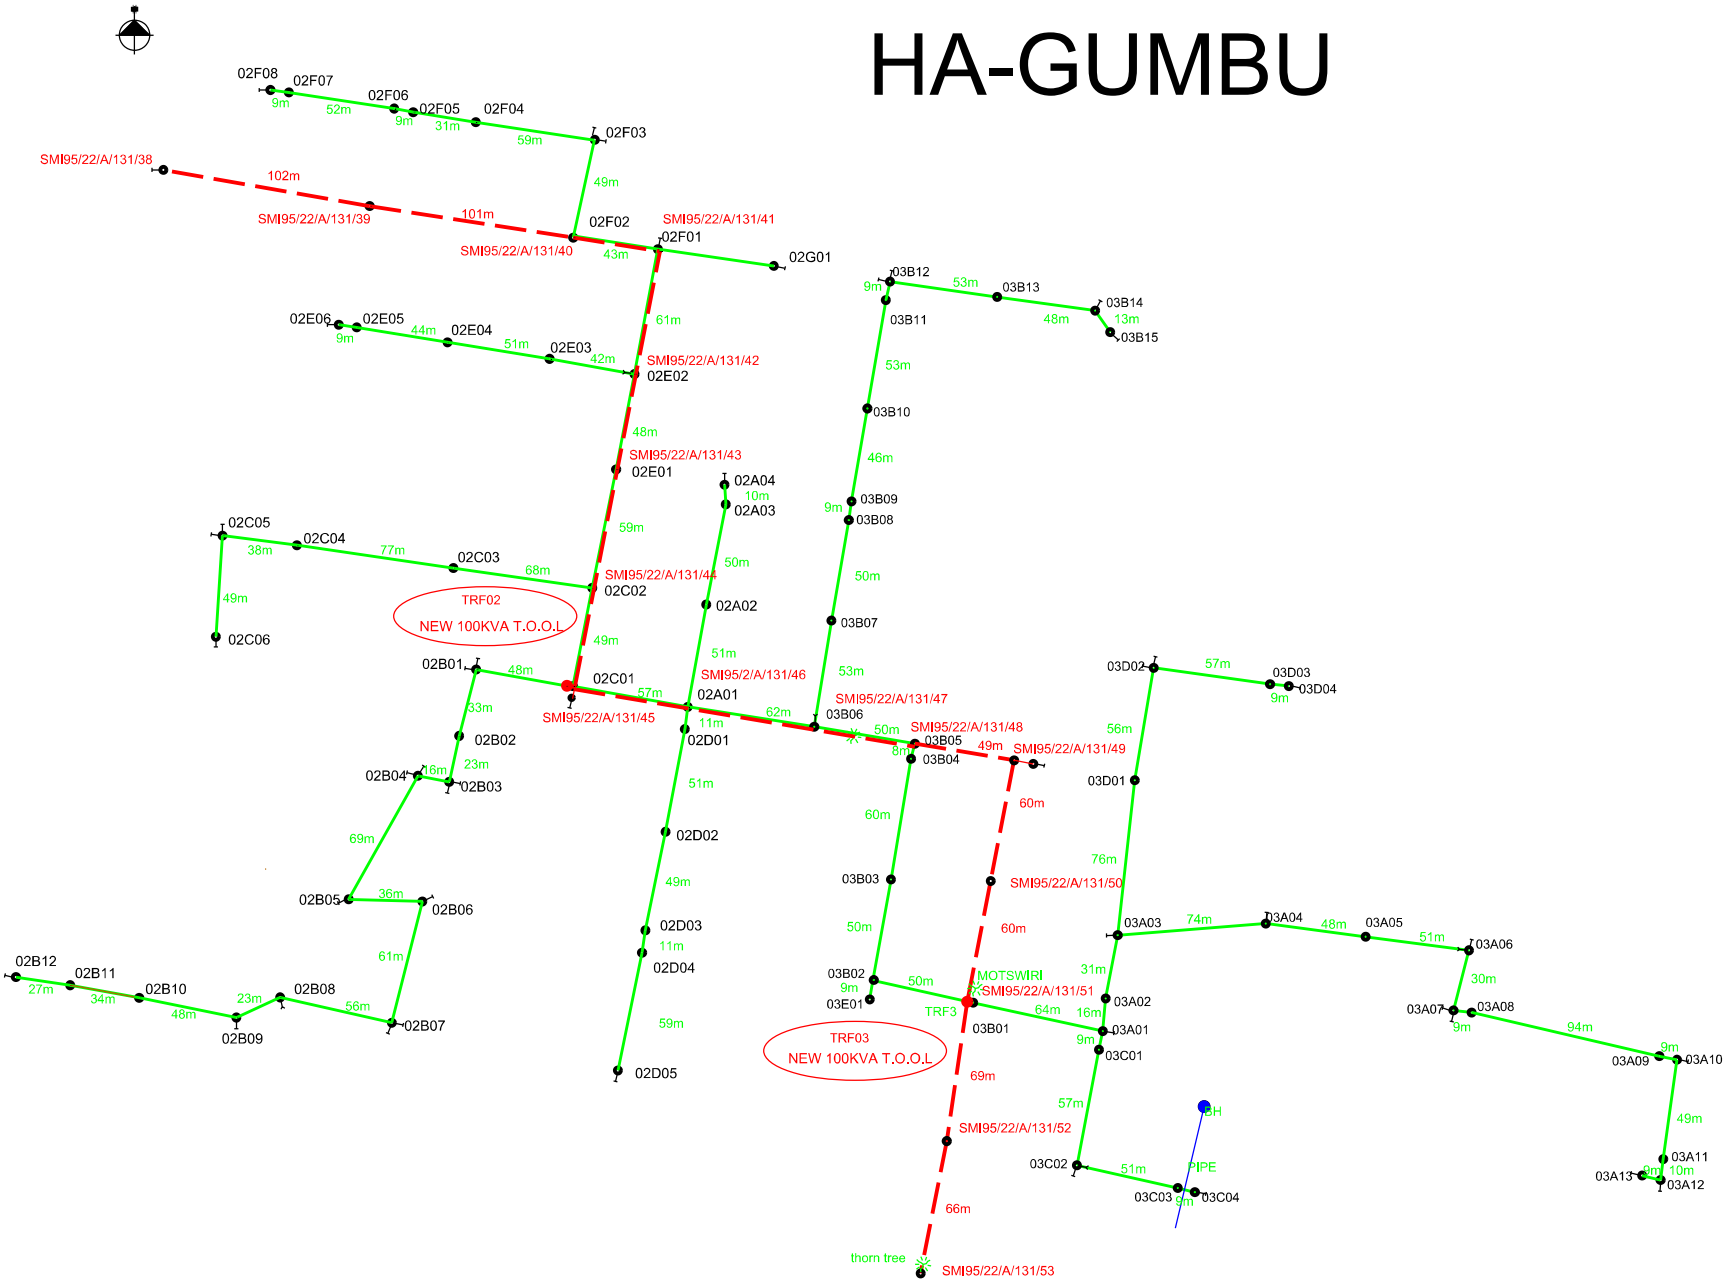

DATA

SYE/SIDES METER/METRES	RIGTINGSHOEKE ANGLE OF DIRECTION	KOORDINATE / CO-ORDINATES STELSEL / SYSTEM LO. Y X	HOOGTES / HEIGHTS
KONSTANTE/CONSTANTS :			

OPPERVLAKTE / AREA:

OPGEMEET DEUR: DATUM:
SURVEYED BY: DATE:

VERWYSING REFERENCE

KRAGLYNE 400-33KV
ENKEL PAAL KONSTRUKSIE
KABELS
SEKURITEITSOMHEINING
KAMP EN ANDER GRADE
PYPLYNE
TELEFOONLYNE
GEBOUE
HEK
WATERTENK
BOORGAT
RESERVOIR
LAMPPAAL LIG
BRANDBLUSSER
MUUR (BESKRYF)
STAALWERK
TERRAS
ONDERVERDELINGSGRENS
HOOFPLAASGRENS
TERREIN SERVITUUTGRENS
UITGRAWINGS
HELIKOPTER LANDINGSTERREIN

POWER LINES 400-33KV
SINGLE POLE CONSTRUCTION
CABLE
SECURITY FENCE
CAMP AND OTHER FENCES
PIPE LINES
TELEPHONE LINES
BUILDINGS
GATE
WATER TANK
BORE HOLE
RESERVOIR
LAMP POST LIGHT
FIRE EXTINGUISHER
WALL (LABEL)
STEELWORK
TERRACE
SUBDIVISION BOUNDARY
MAIN FARM BOUNDARY
SITE SERVITUDE BOUNDARY
EXCAVATIONS
HELIPAD

LIGGINGSPLAN

LOCALITY SKETCH

SKAAL: SCALE:

PLAN NO:

REV	AUTH ING	DATE DATUM	REVISION/HERSIENE	BY DEUR	CHKD NAGES	REFERENCE DRAWINGS VERWYSINGTEKENINGE
0			FIRST ISSUE / EERSTE UITREKKING			

Eskom Distribution

APPROVED GOEDGEKEUR

REV