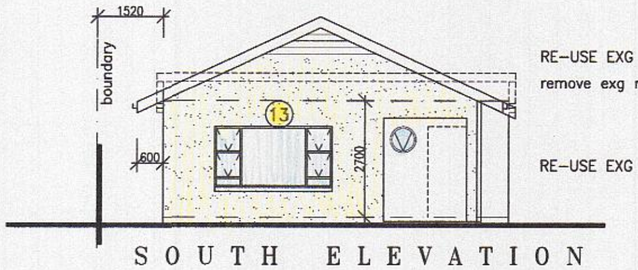

RE-USE EXG ROOF FROM COV VERANDAH
remove exg roof-dotted

RE-USE EXG DOORS & WINDOWS

SOUTH ELEVATION

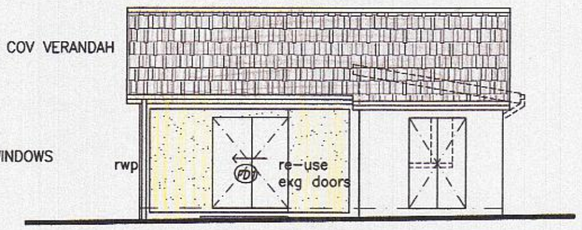

EAST ELEVATION

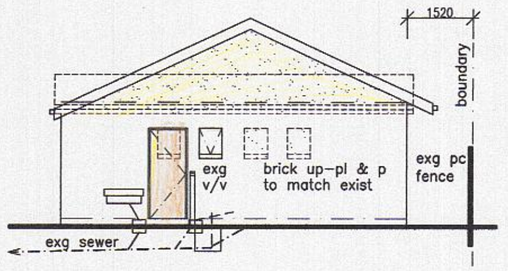

NORTH ELEVATION

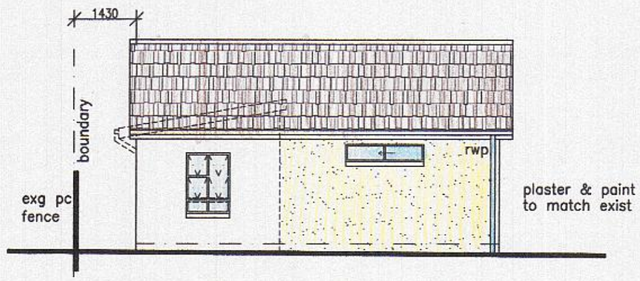

WEST ELEVATION

NEIGHBOURS INFORMATION				
NAME	ADDRESS	TELEPHONE	ID No	SIGNATURE

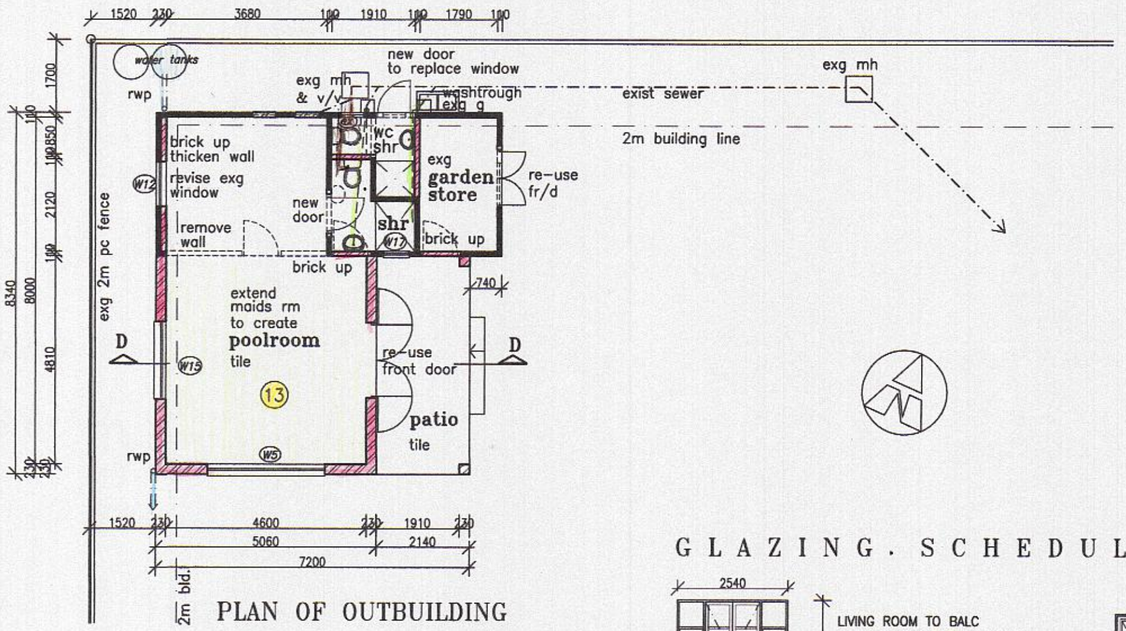

PLAN OF OUTBUILDING

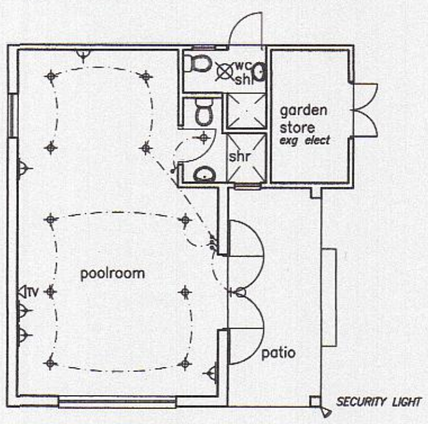

ELECTRICAL LAYOUT

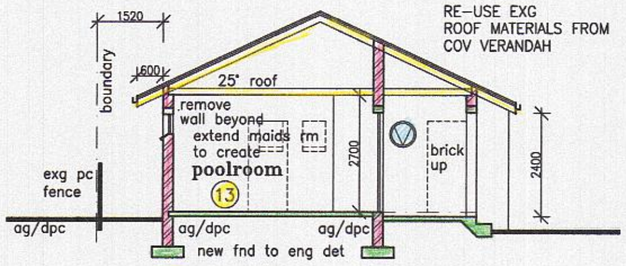

RE-USE EXG
ROOF MATERIALS FROM
COV VERANDAH

SCREED ON 100mm THICK MESH REINFORCED
CONCRETE SLAB TO STRUCT ENG DET
ON SABS APPROVED DPC ON WELL COMPACTED
FILL ALL TO COMPLY PART J.

SECTION D - D

GLAZING. SCHEDULE continued

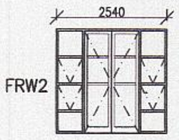

LIVING ROOM TO BALC
1x ALUMINUM FRENCH DOOR
& SIDELIGHTS TO REPLACE EXIST
0,4m2 MAX PANE SIZE
6mm TOUGHENED SAFETY GLASS

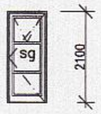

BEDRM 1 & 2
No 2 off ALUMINIUM
with opening casement
0,37m2 MAX PANE SIZE
6mm LAMINATED SAFETY GLASS
PERMANENTLY MARKED

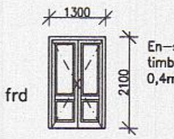

En-suite french door
timber door
0,4m2 MAX PANE SIZE

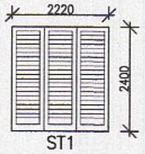

FAMILY TO COV VERANDAH
No 2 off ALUM security
SHUTTERS BY SPEC.

COVERED VERANDA
No 1x ALUMINIUM
STACKBACK DOORS
1,2m2 MAX PANE
6mm LAMINATED
SAFETY GLASS

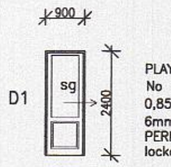

PLAYROOM
No 1 off TIMBER SL DOOR
0,85m2 MAX PANE SIZE
6mm LAMINATED SAFETY GLASS
PERMANENTLY MARKED
lockable

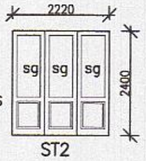

ENT HALL TO LIVING
No 1 off TIMBER/GLASS
STACKBACK DOORS
0,76m2 MAX PANE SIZE
6mm LAM SAFETY GLASS
PERMANENTLY MARKED

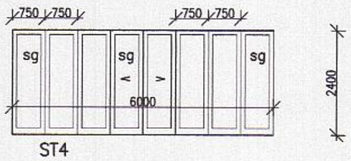

COVERED VERANDA
No 1x ALUMINIUM
STACKBACK DOORS
1,2m2 MAX PANE
6mm LAMINATED
SAFETY GLASS

DATE	No	LIST OF DEVIATIONS
	17	CORRECT SCHEDULE OF AREAS
	16	EXTRA WATER TANKS ADDED
	15	REVISE CARPORT
	14	REVISE/EXTEND OUTBUILDING ROOF
	13	EXTEND OUTBUILDING TO CREATE POOLROOM
	12	ADJUST BATH 1 LAYOUT SLIGHTLY
	11	RETAIN DRESSING AS IS
	10	EXTEND BALCONY OVER EXG PORCH BELOW
	09	CHANGE BATH 4 TO EN-SUITE
	08	1ST FL-NEW BATHROOMS & BALC ADDED
	07	RET GARDEN WALLS & STAIR MOVED AT POOL
	06	FIREPLACE,TV & STACKBACKS REPOSITIONED
		IN ENCL VERANDAH
	05	VARIOUS DOORS/WINDOWS REVISED
	04	FR/D TO GUEST WC
	03	ENT HALL, STAIR & STORE UNDER REVISED
	02	ENT PORCH & STAIR REVISED
JUL/17	01	UNROOFED BALC ADDED OFF LIVING RM

OWNERS SIGNATURE :

SUBMISSION PLAN

PROJECT :
DEVIATIONS TO APPROVED
PLAN No 147 02 16
& ADDITIONS TO EXIST HOUSE
& OUTBUILDING

OWNER :
MR G J ALLEN
ID No- 740216 5095085
TEL No - 0824478274

SITE DESCRIPTION :
37 LANSDOWNE CRESCENT
ERF 2948 DURBAN NORTH

DRAWN BY - E C ROBINSON REG TO 768
25 BEREA HEIGHTS 706 CURRIE ROAD
MORNINGSIDE DURBAN 4001
Tel : 031 3121 774 FAX : 031 - 312 0413

DATE : JULY 2022	JOB No.	DRG.No.
SCALE : 1 : 100	2014/02/14	03
DRAWN : E C R		