Figure 1- ILLUSTRATING THE ARIAL VIEW OF THE HOUSE (NOT TO SCALE)

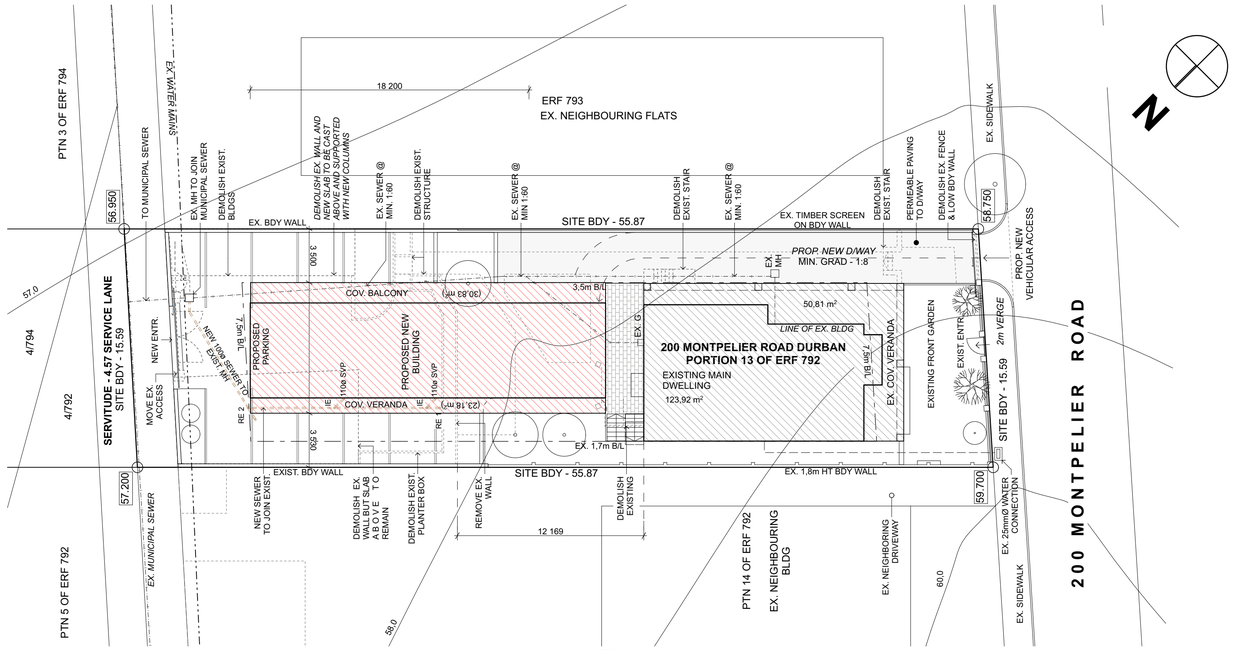

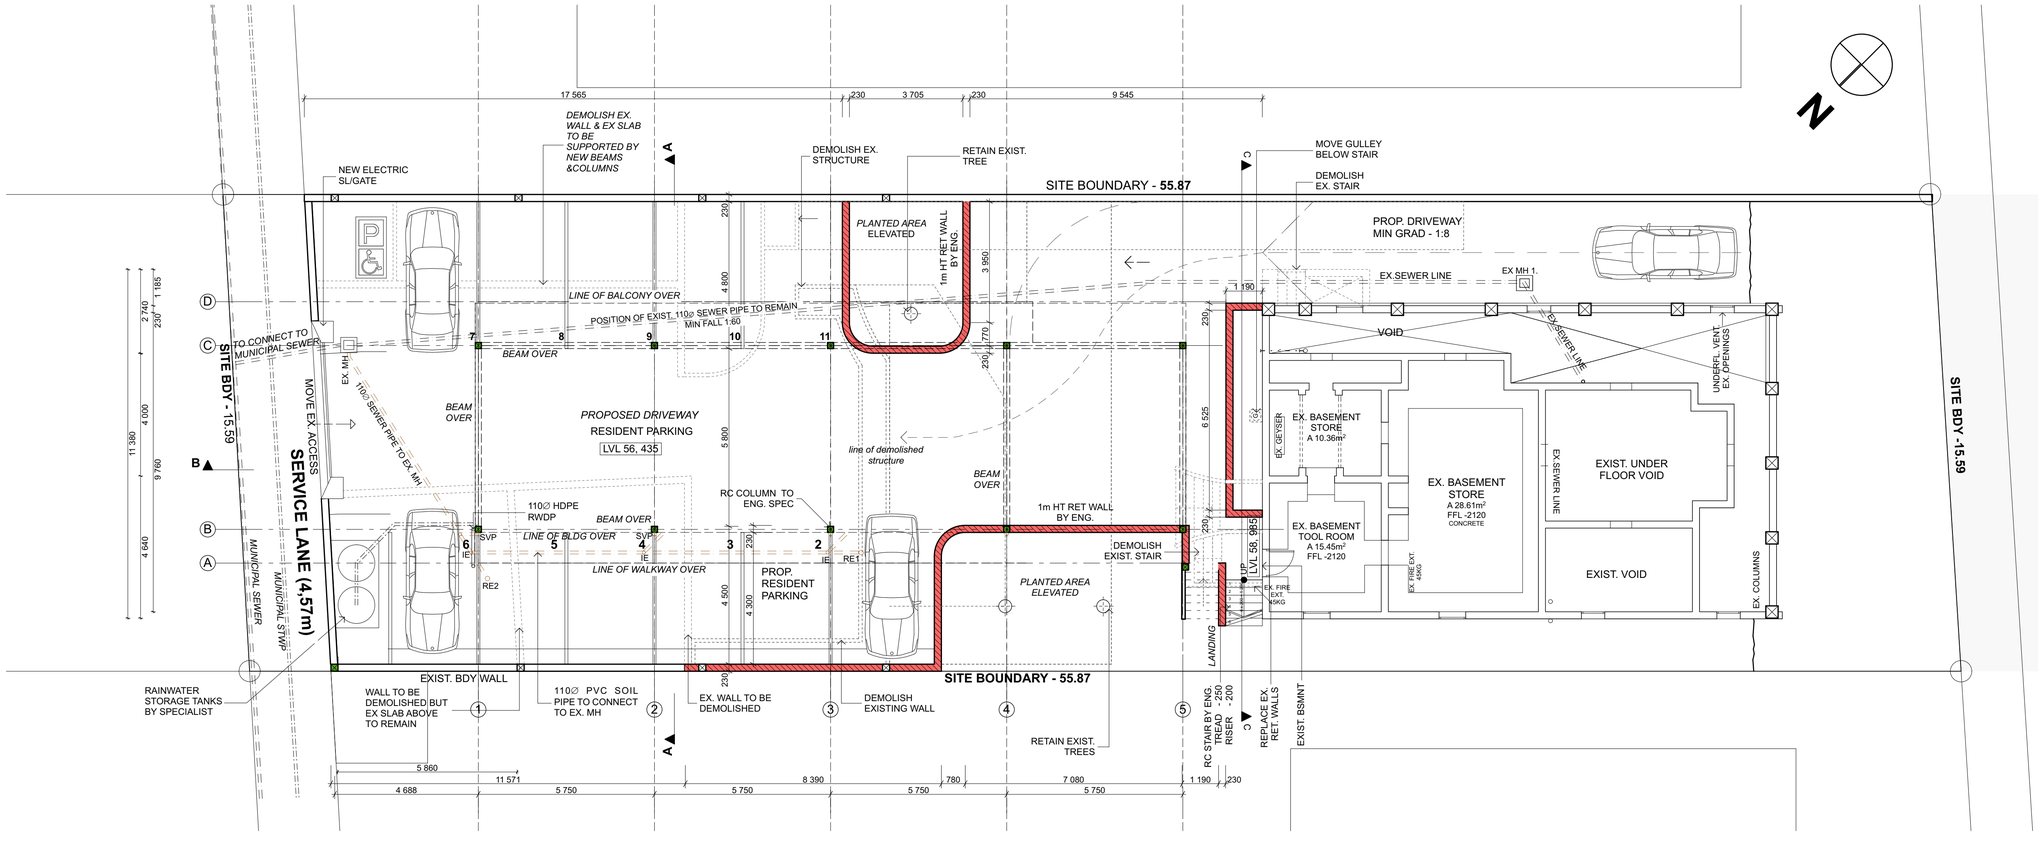

THIS DRAWING IS COPYRIGHT RICHARD STRETTON. ALL BUILDING WORK TO COMPLY WITH SANS 10400. ALL DIMENSIONS TO BE CHECKED ON SITE. ANY DISCREPANCIES TO BE CHECKED WITH THE ARCHITECT / ENGINEER BEFORE COMMENCING WORK. WRITTEN DIMENSIONS TO BE TAKEN IN PREFERENCE TO SCALING.

PROPOSED ADDITIONS AND MINOR ALTERATIONS TO EXISTING DWELLING & OUTBUILDINGS

PROJECT:	200 MONTPELIER ROAD
PROJECT NO:	A199
DRAWING TITLE:	AMAFA PLANS
DRAWING:	LA(--)001
REVISION:	
SCALE:	1:100, 1:200 @ A1
DATE:	2021/12/15
AUTHOR:	NN
PROPERTY:	200 MONTPELIER ROAD WINDERMERE
OWNER:	R STRETTON
ENGINEER:	#ENGINEER
OWNER SIGNATURE:	
ARCHITECTS SIGNATURE:	

R STRETTON
PR ARCH 21042

FOR OFFICE USE: /Volumes/ARCHITECTURE/A199 200 MONTPELIER/MULTI-STORY UNIT/ DRAWINGS/ 2_SUBMISSION/ARCHICAD/2021.12.10 - A199.pln
Wednesday, 15 December 2021

KOOP DESIGN STUDIO
200 MONTPELIER ROAD I DURBAN | 4001 | SOUTH AFRICA
031 201 2415 | koop@koopdesign.co.za I koopdesign.co.za