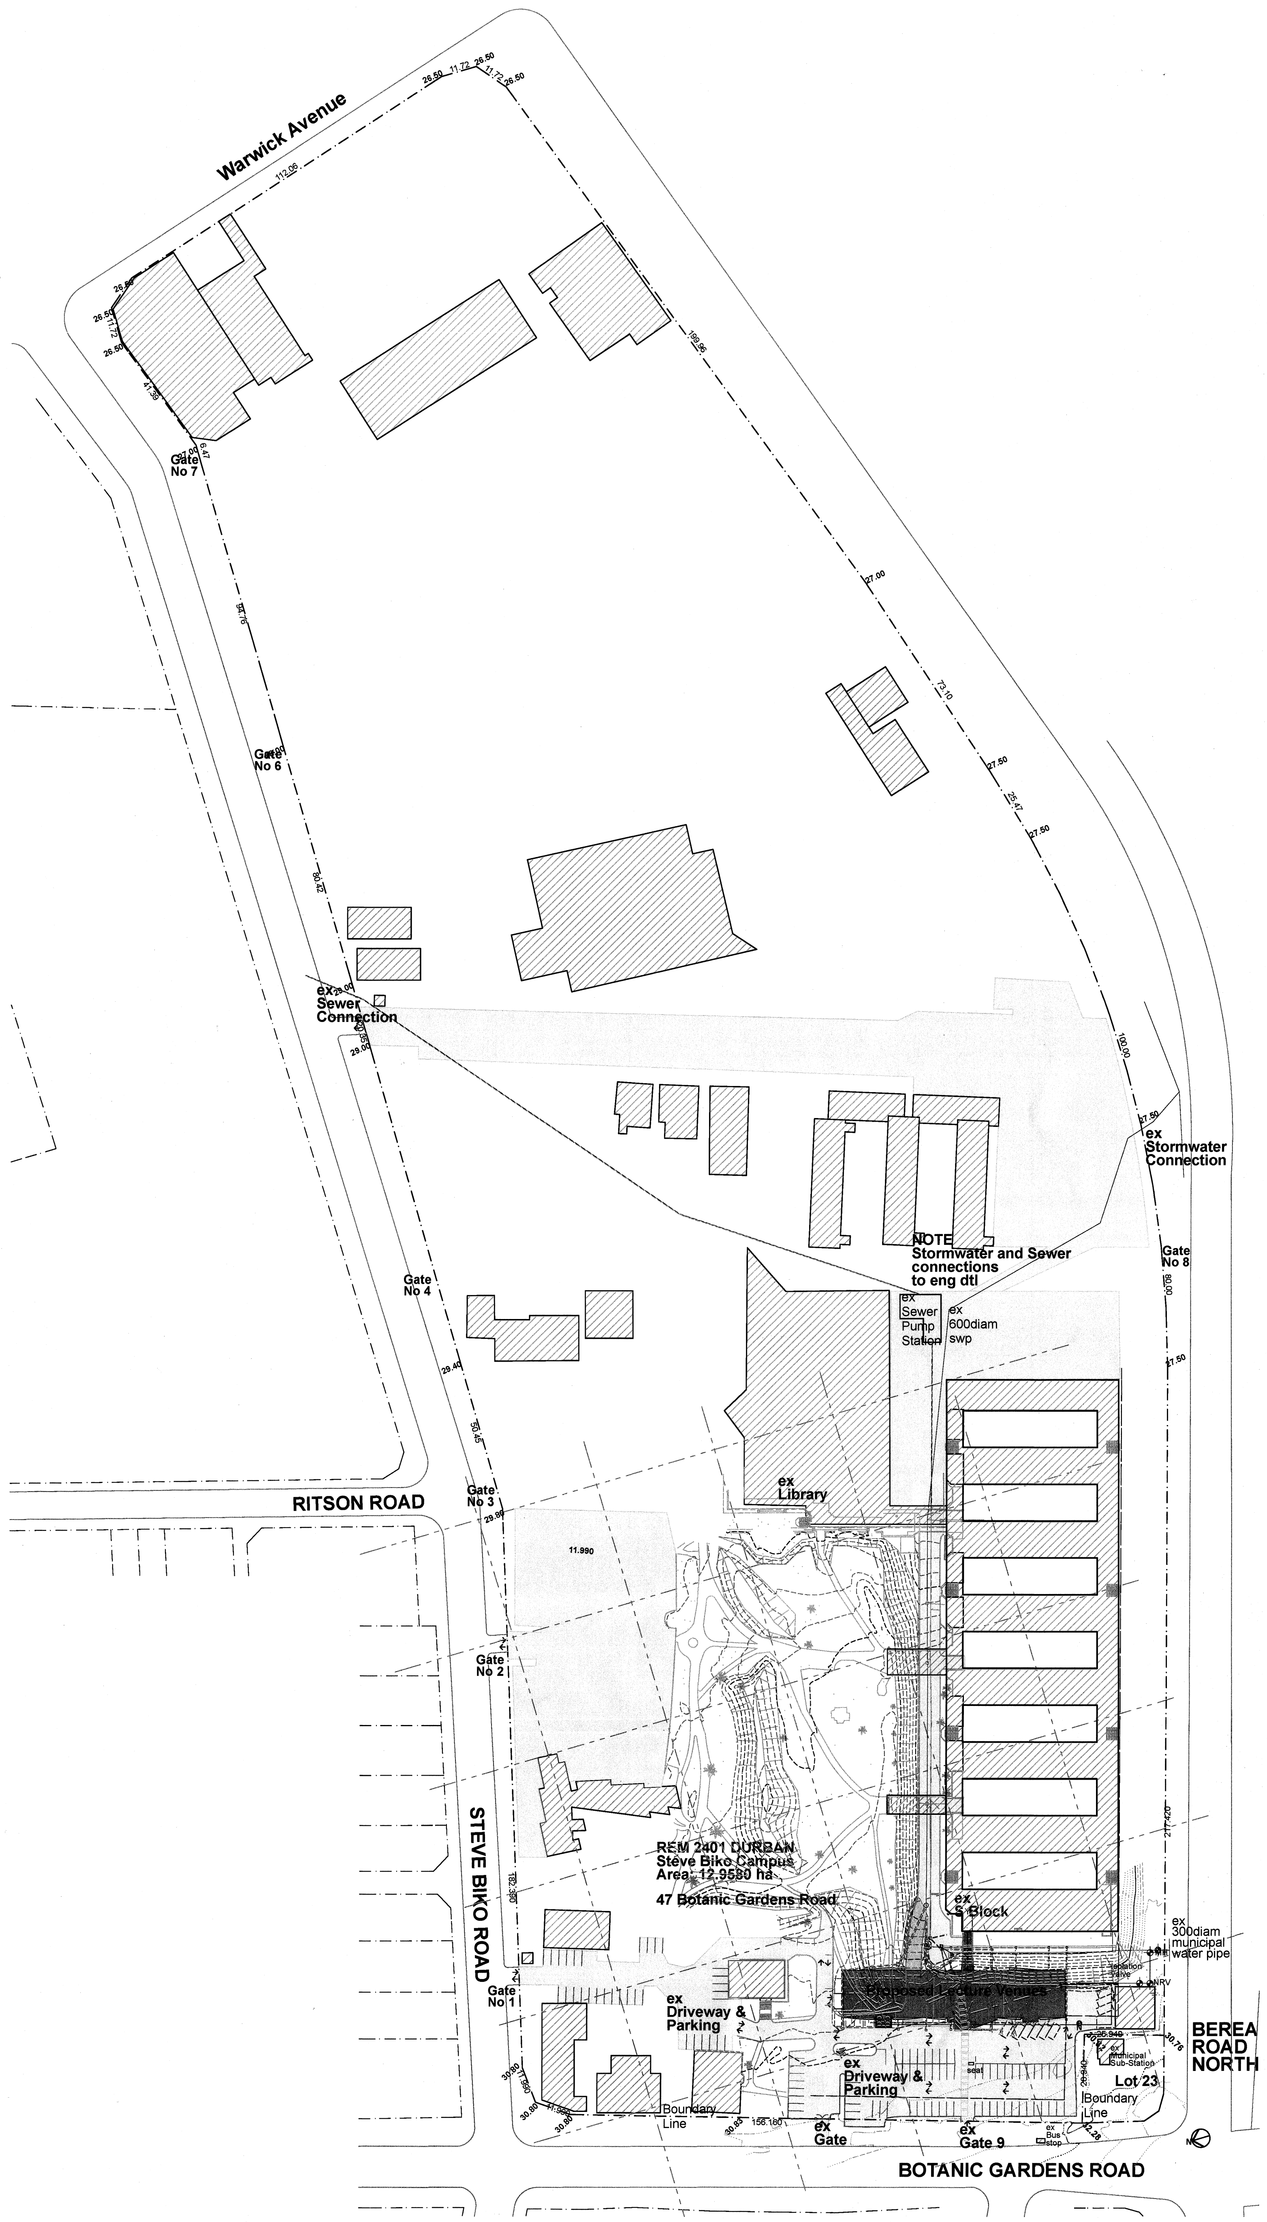

General Arrangement: Location / Site Plan 1:1000

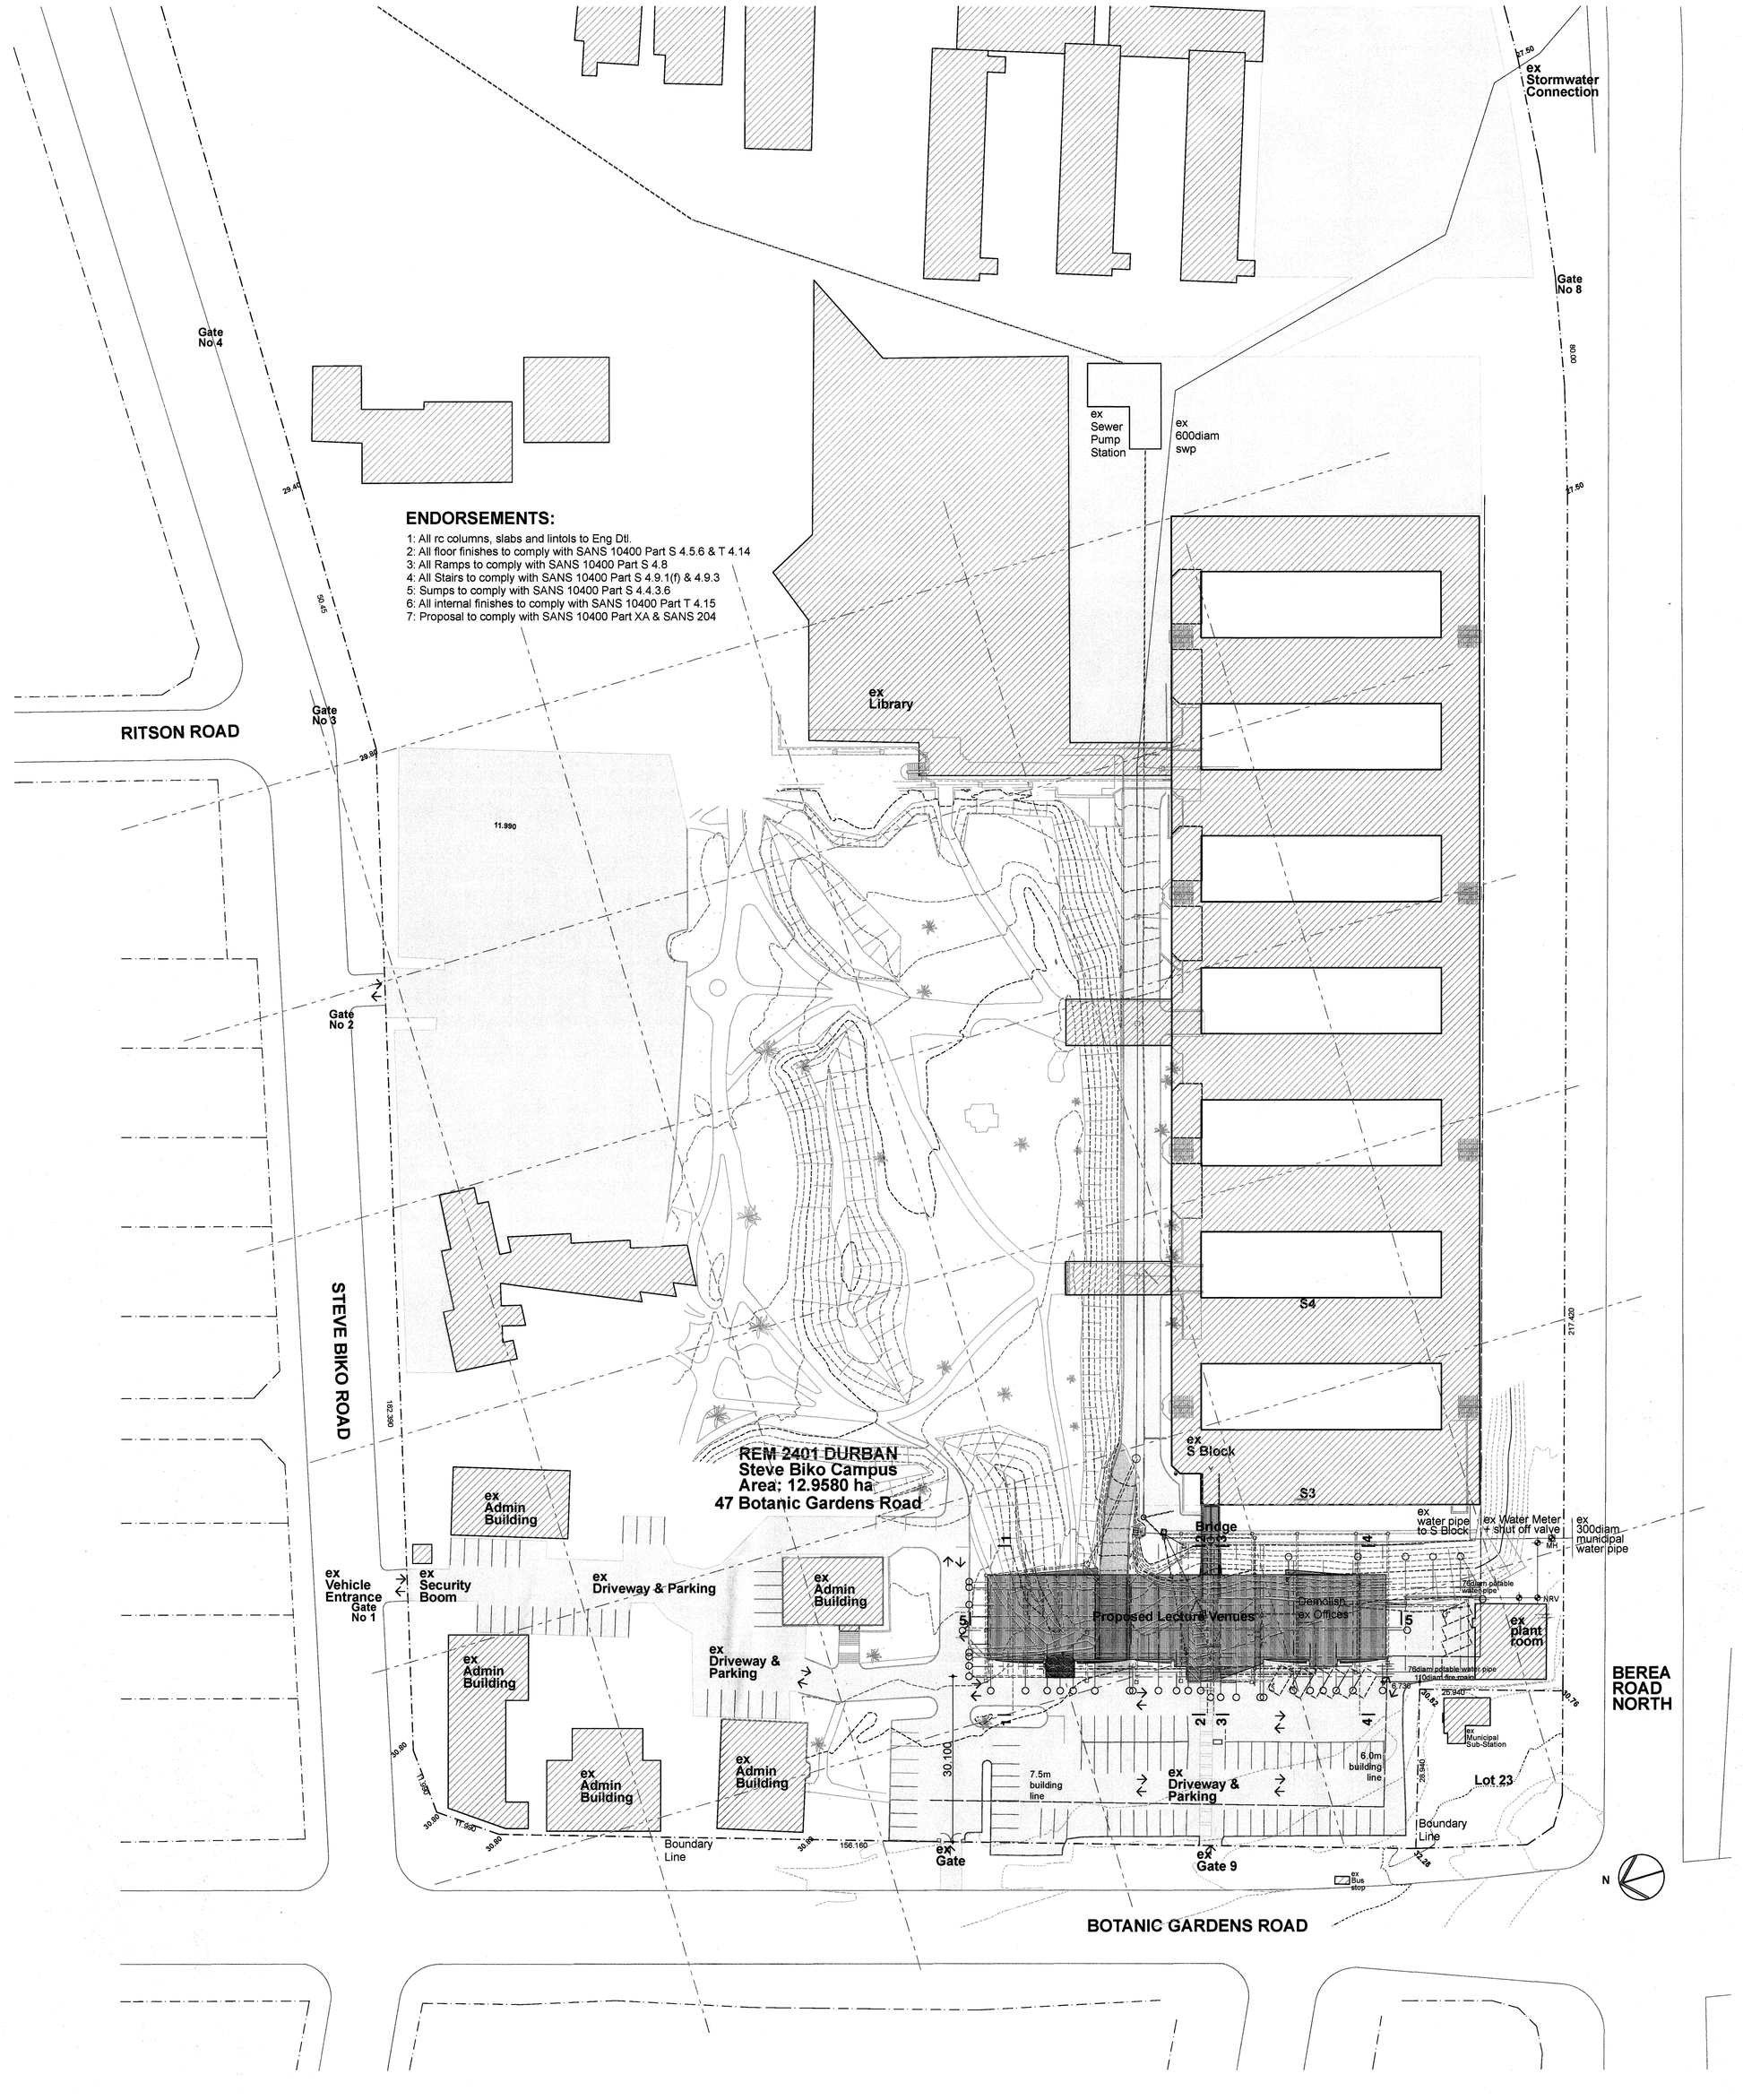

General Arrangement: Part Site Plan 1:500

SHEET 1 OF 12 COPY

ETHEKWINI MUNICIPALITY (CENTRAL)

№ 007 10 12

APPLICATION NO.

ETHEKWINI MUNICIPALITY
HEALTH DEPARTMENT
DURBAN
30 APR 2013
RECEIVED
REPORT No.:
RETURNED:

2 5 APR 2013

No	Revision	
1	Submission Plans Revision	jan'13

Architect — Date June 2012

D.U.T. — Date August 2012

Signatures

Architects Collaborative cc
41 Cedar Road, Glenwood, Durban, 4001
Tel. (031) 2061591 , Fax. (031) 2061590
eMail ac@accc.co.za

DURBAN UNIVERSITY of TECHNOLOGY

Project

Proposed New Lecture Venues and Computer Laboratories for Durban University of Technology: Steve Biko Campus on Rem 2401 Durban at 47 Botanic Gardens Road

Drawing Title

General Arrangement: Site Plans

Scale 1:1000 / 500 — Date Feb'13

Drawing no. L/A:1006/ 400/01 — Rev.