SCALE 1:5000

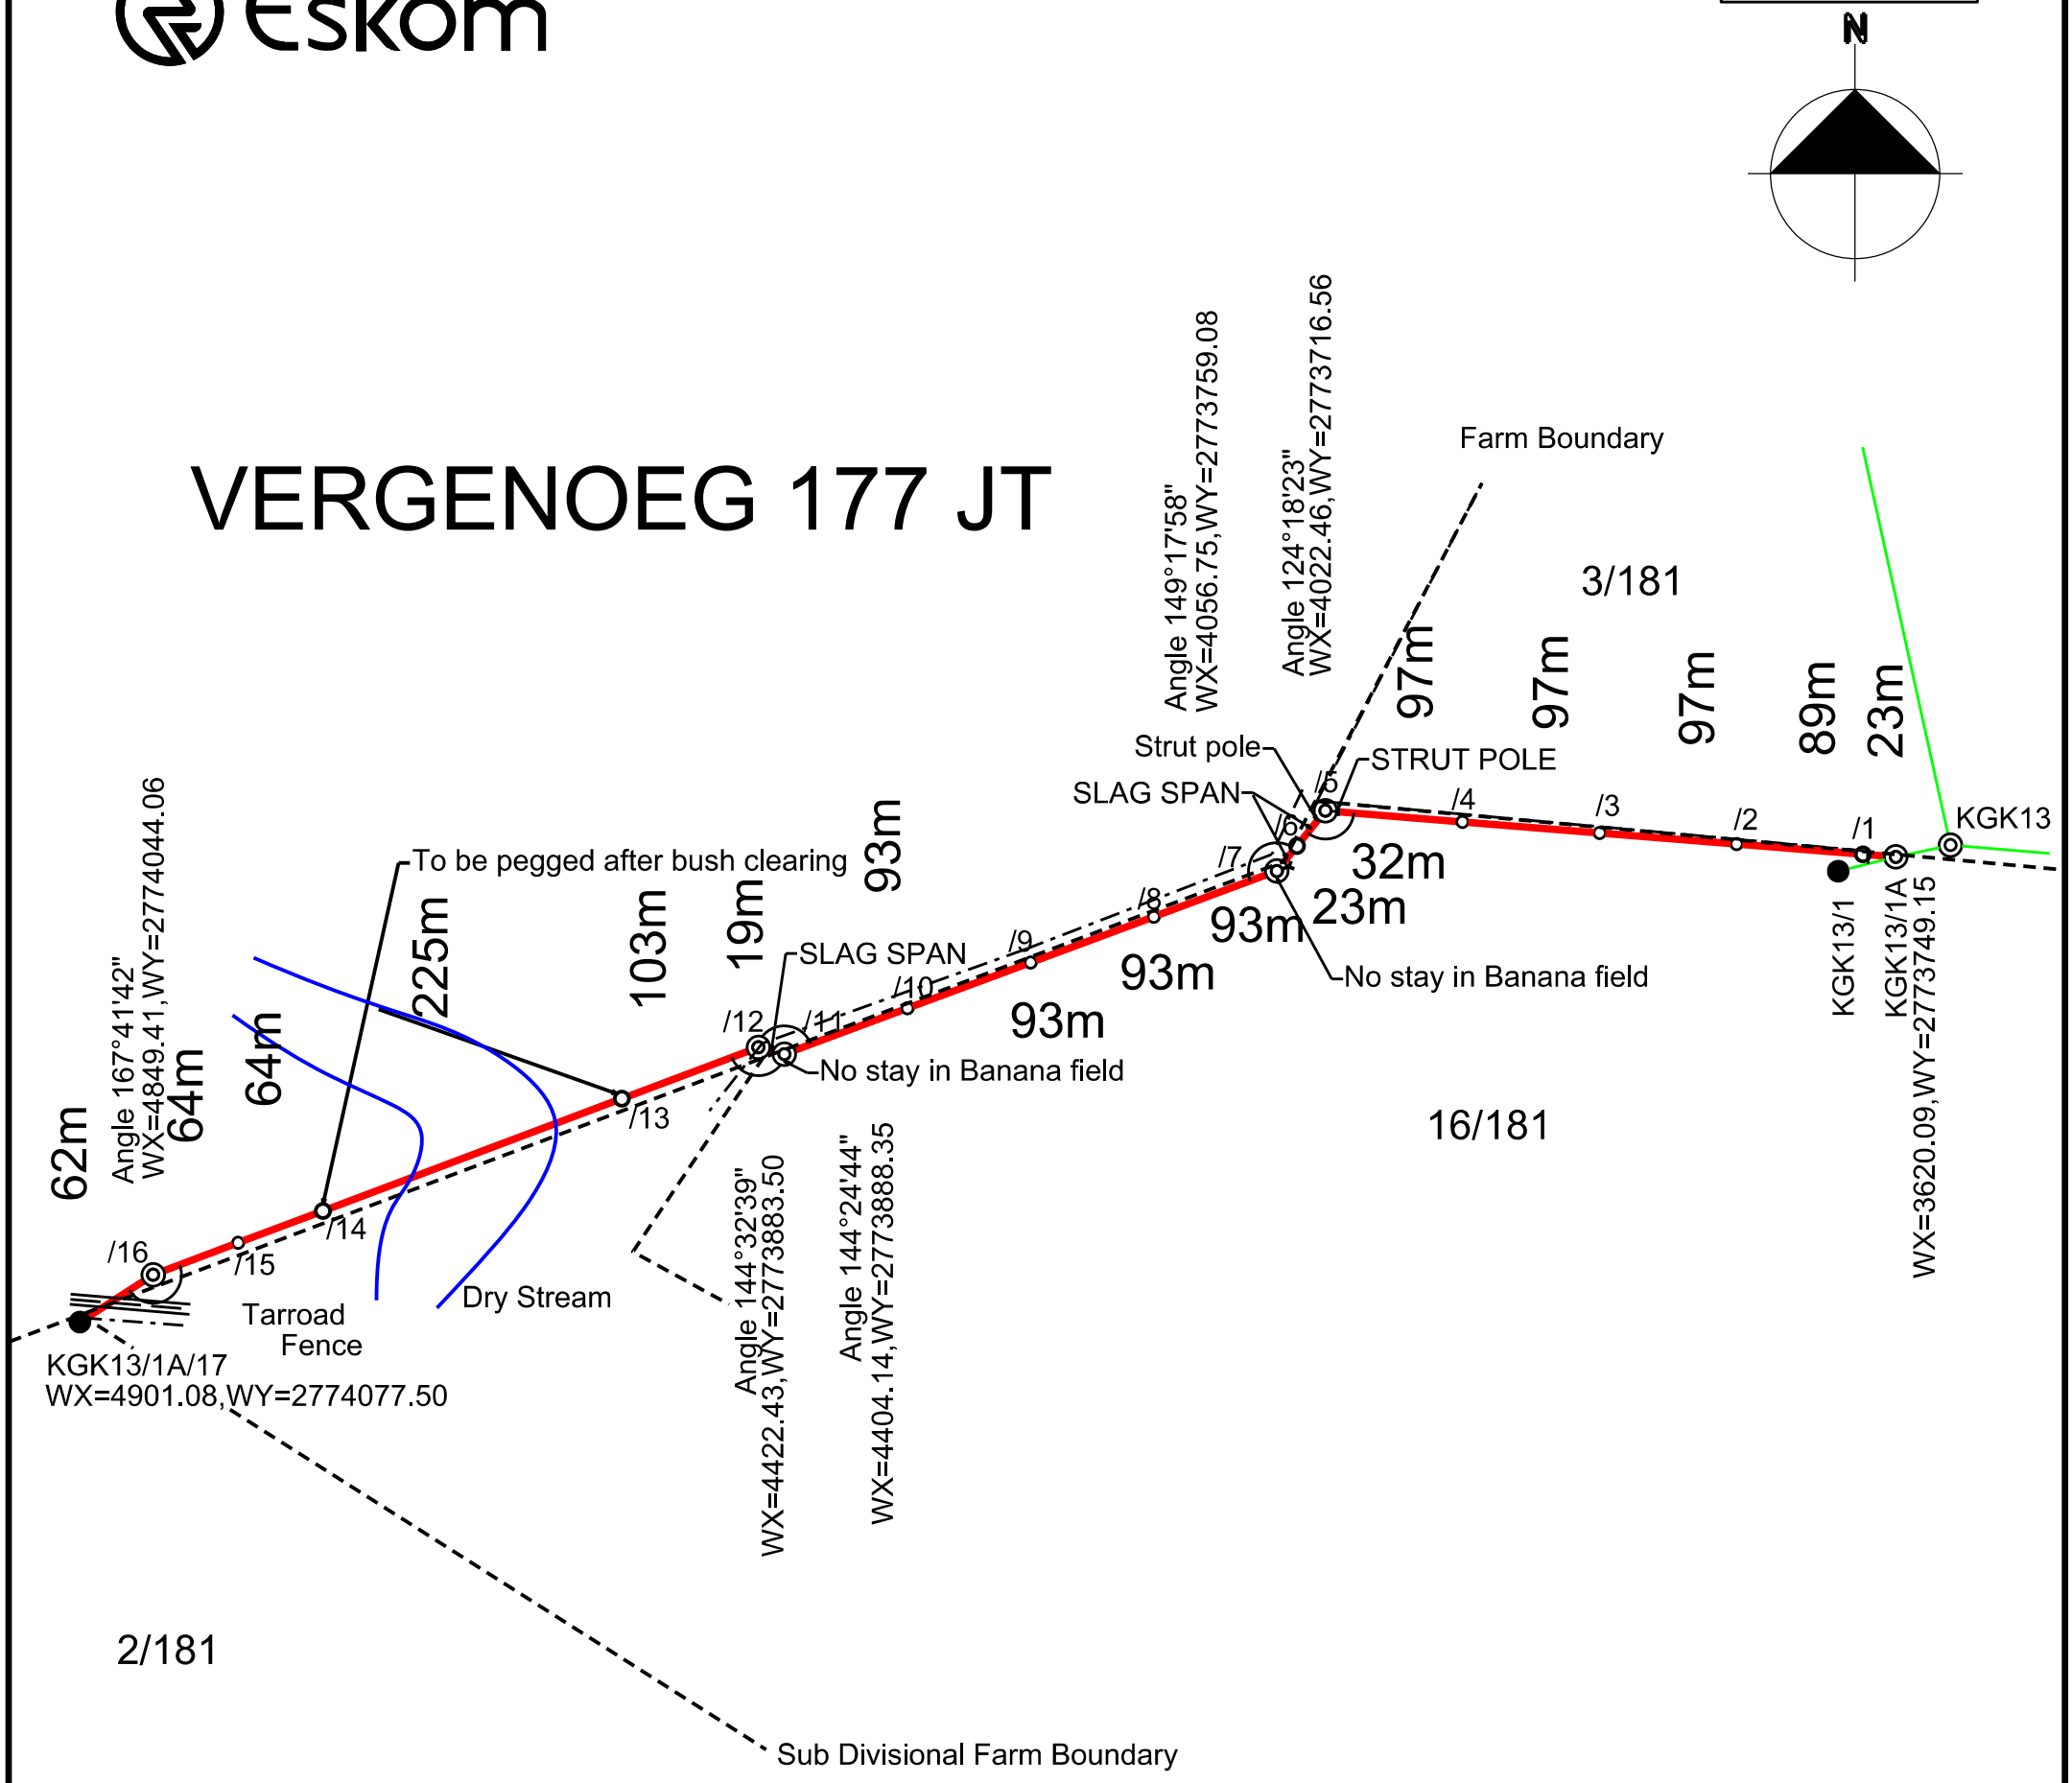

LANGVERWACHT 181 JT

Accepted as correct by Surveyor_____

REV.0 03/05/2019

TRFR Size:	100kVA 30	Project no:	MHK273864582
Toff Extra Pole no:	KGK13/1A	Project Name:	Sabie Mac Boerdery
Toff:	LAT: -25° 4' 10.1", LONG: 30° 57' 50.8"	Feeder name:	Kiepersol 11kV
Tee off angle:	18°38'06"	CNC:	Kiepersol
Total Length of line:	1.367km	Surveyor:	Solomon Sono
Portion of map:	2530BBN	Geographic mapping:	Annelize van Niekerk

NOTE:
No protected trees/plants may be cut/trimmed/removed unless the applicable tree permit is issued and handed to the construction contractor.

NOTE: Check for special conditions on Way leave

COORDINATE SYSTEM:LO84/31

WGS84

(Medium Order Accuracy ±10m)