ENGINEERING SURVEY DESIGN DRAWING

Reference	CAD-Line Survey-LOU
	23/09/2020
Revision	0

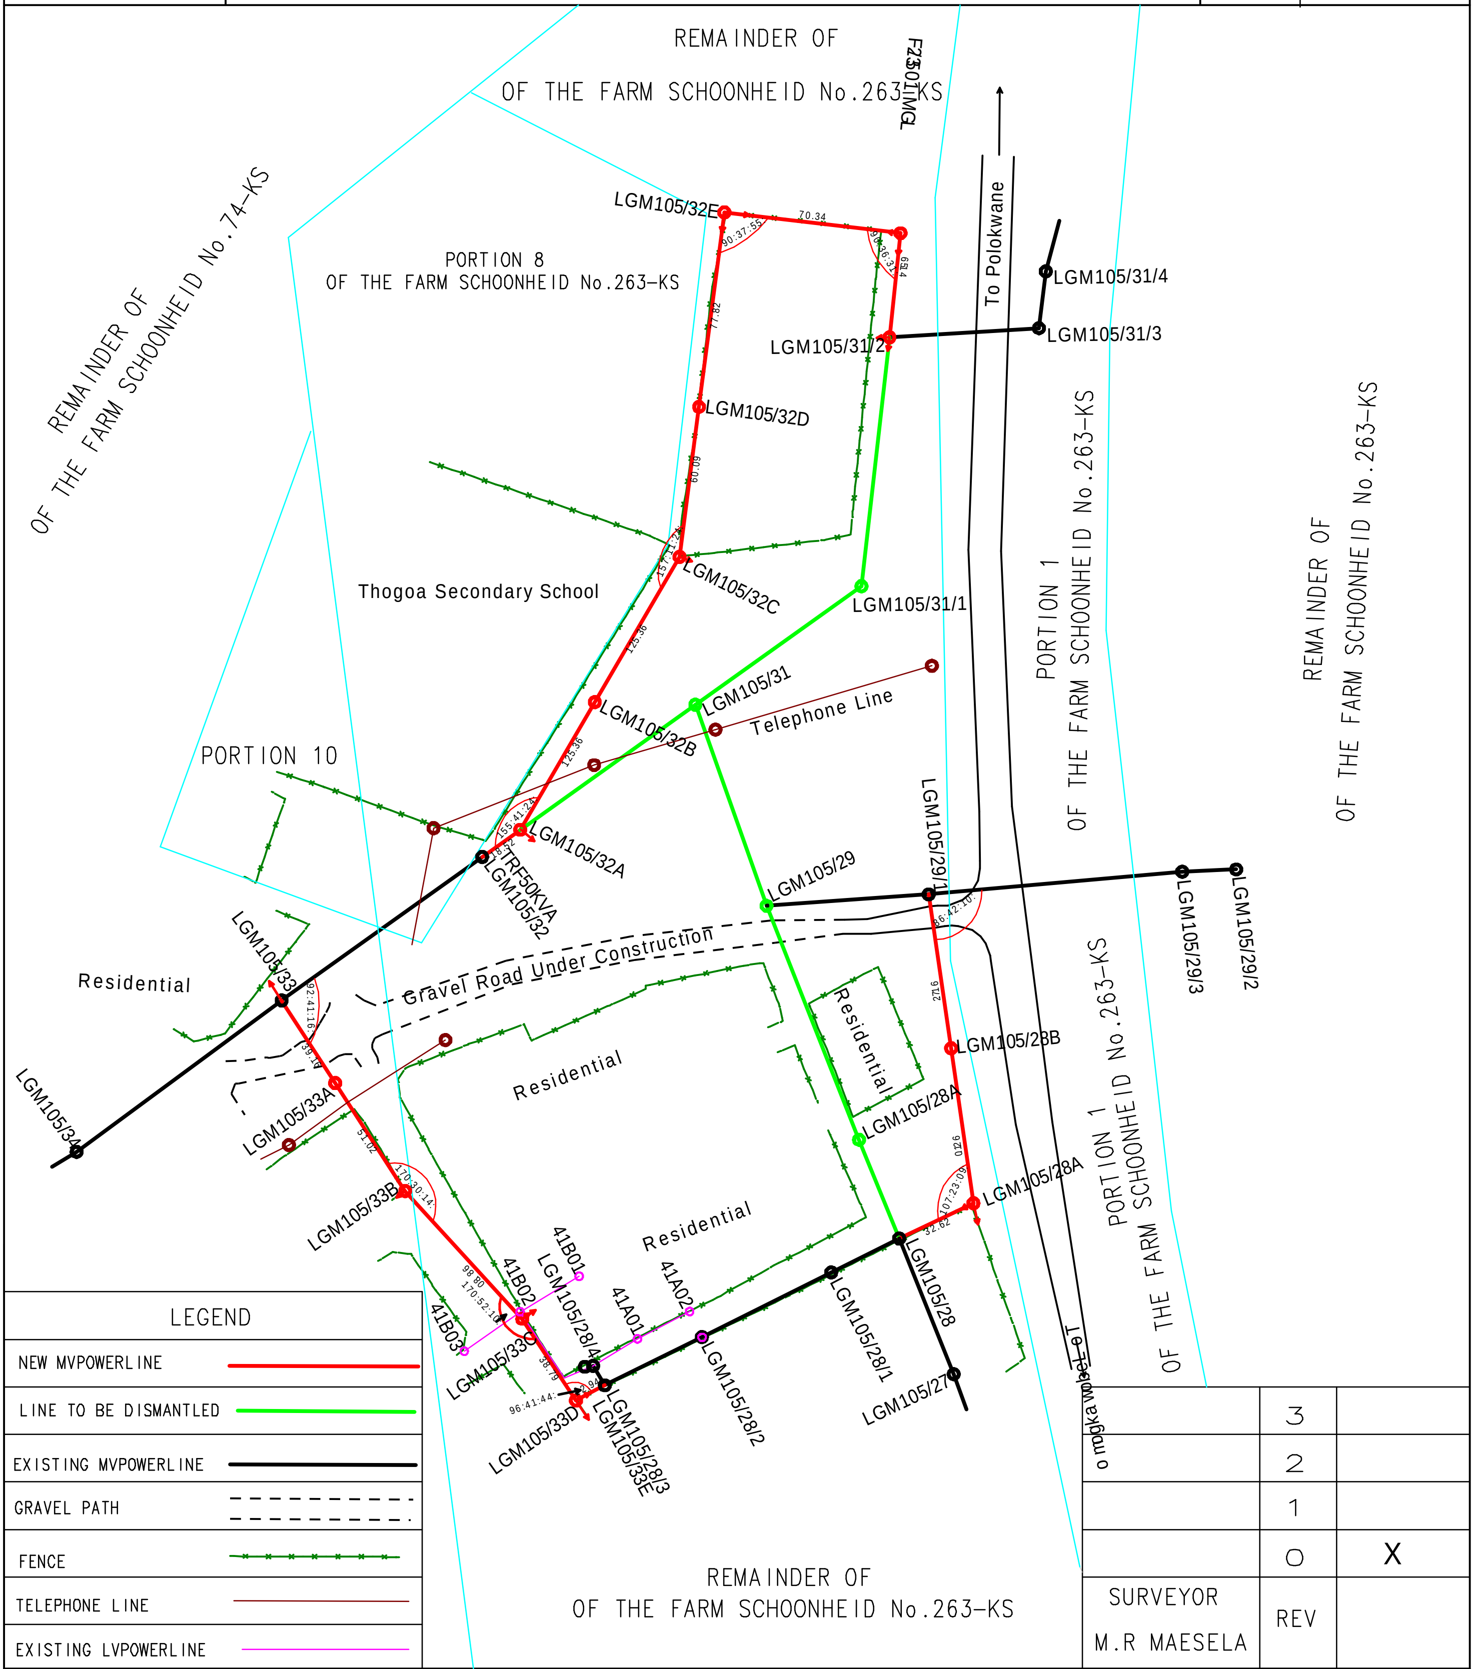

LEGEND	
NEW MVPOWERLINE	
LINE TO BE DISMANTLED	
EXISTING MVPOWERLINE	
GRAVEL PATH	
FENCE	
TELEPHONE LINE	
EXISTING LVPOWERLINE	
TARRED ROAD	

	REV	
	3	
	2	
	1	
	0	X
SURVEYOR M.R MAESELA	REV	

PROJECT NO: MLB426167578	CUSTOMER: RHEINLAND INVESTMENT
CONDUCTOR:	PROPERTY: THE FARM SCHOONHEID
LENGTH OF LINE: 0.761km	
SURVEYOR: T.M MAEPA	CONTACT DETAILS: 015 291 5850
DRAUGHTSPERSON: T.M MAEPA	SCALE: [1:3 000] PAGE: [1] of [1]

N