SCALE 1:5000

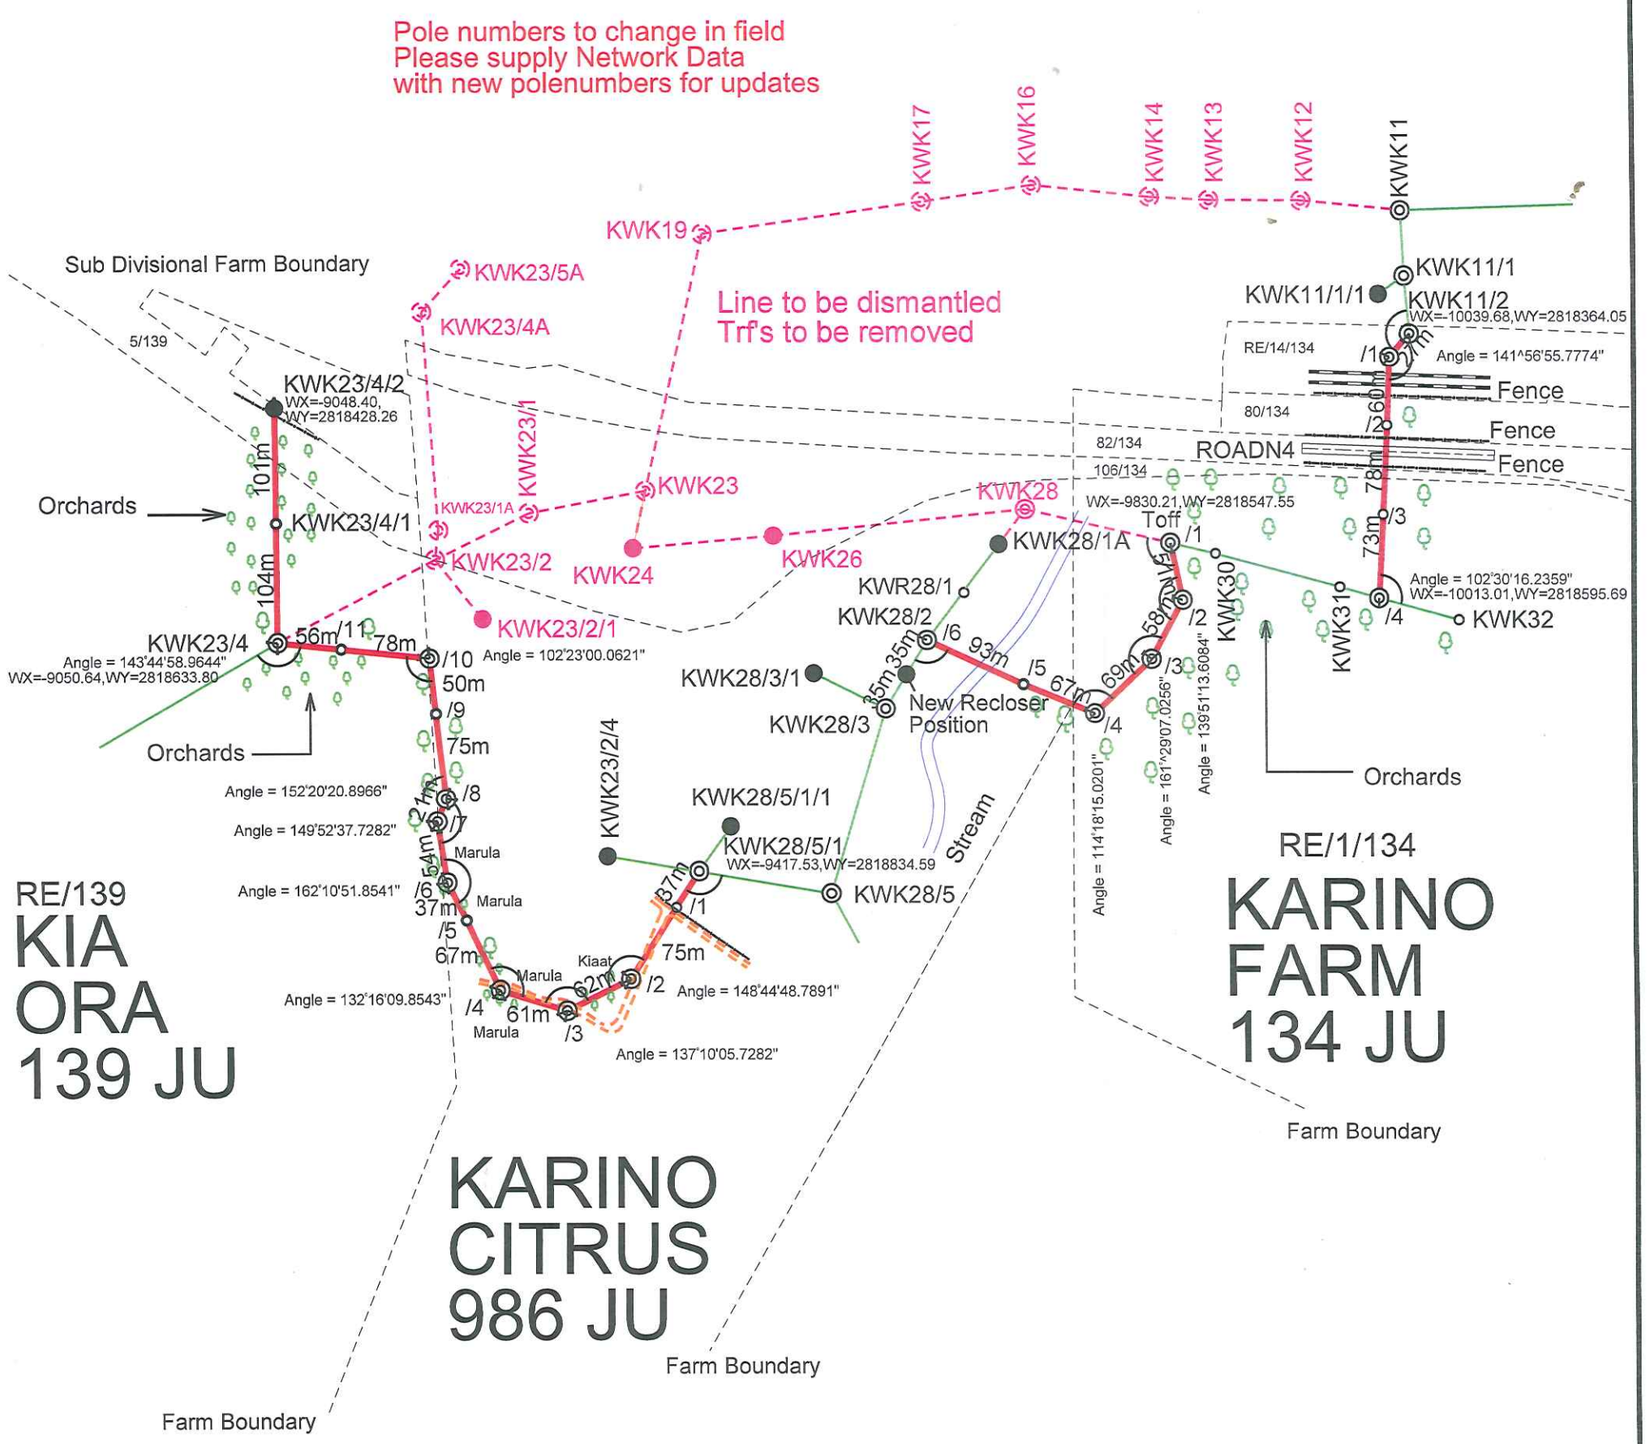

Accepted as correct by Surveyor_____

REV.0 11/06/2019

TRFR Size:	Line Deviation	Project no:	MNO290688269
Toff Pole no:	KWK11/2	Project Name:	Funk Erick
Toff:	LAT: -25° 28' 19.8", LONG: 31° 5' 59.4"	Feeder name:	Witkop 11kV
Tee off angle:	134°40'24"	CNC:	Kanyamazane
Total Length of line:	1.454km	Surveyor:	Busani Khumalo
Portion of map:	2531ACS	Geographic mapping:	Annelize van Niekerk

NOTE:
No protected trees/plants may be cut/trimmed/removed unless the applicable tree permit is issued and handed to the construction contractor.

NOTE: Check for special conditions on Way leave

COORDINATE SYSTEM:LO84/31

WGS84

(Medium Order Accuracy ±10m)