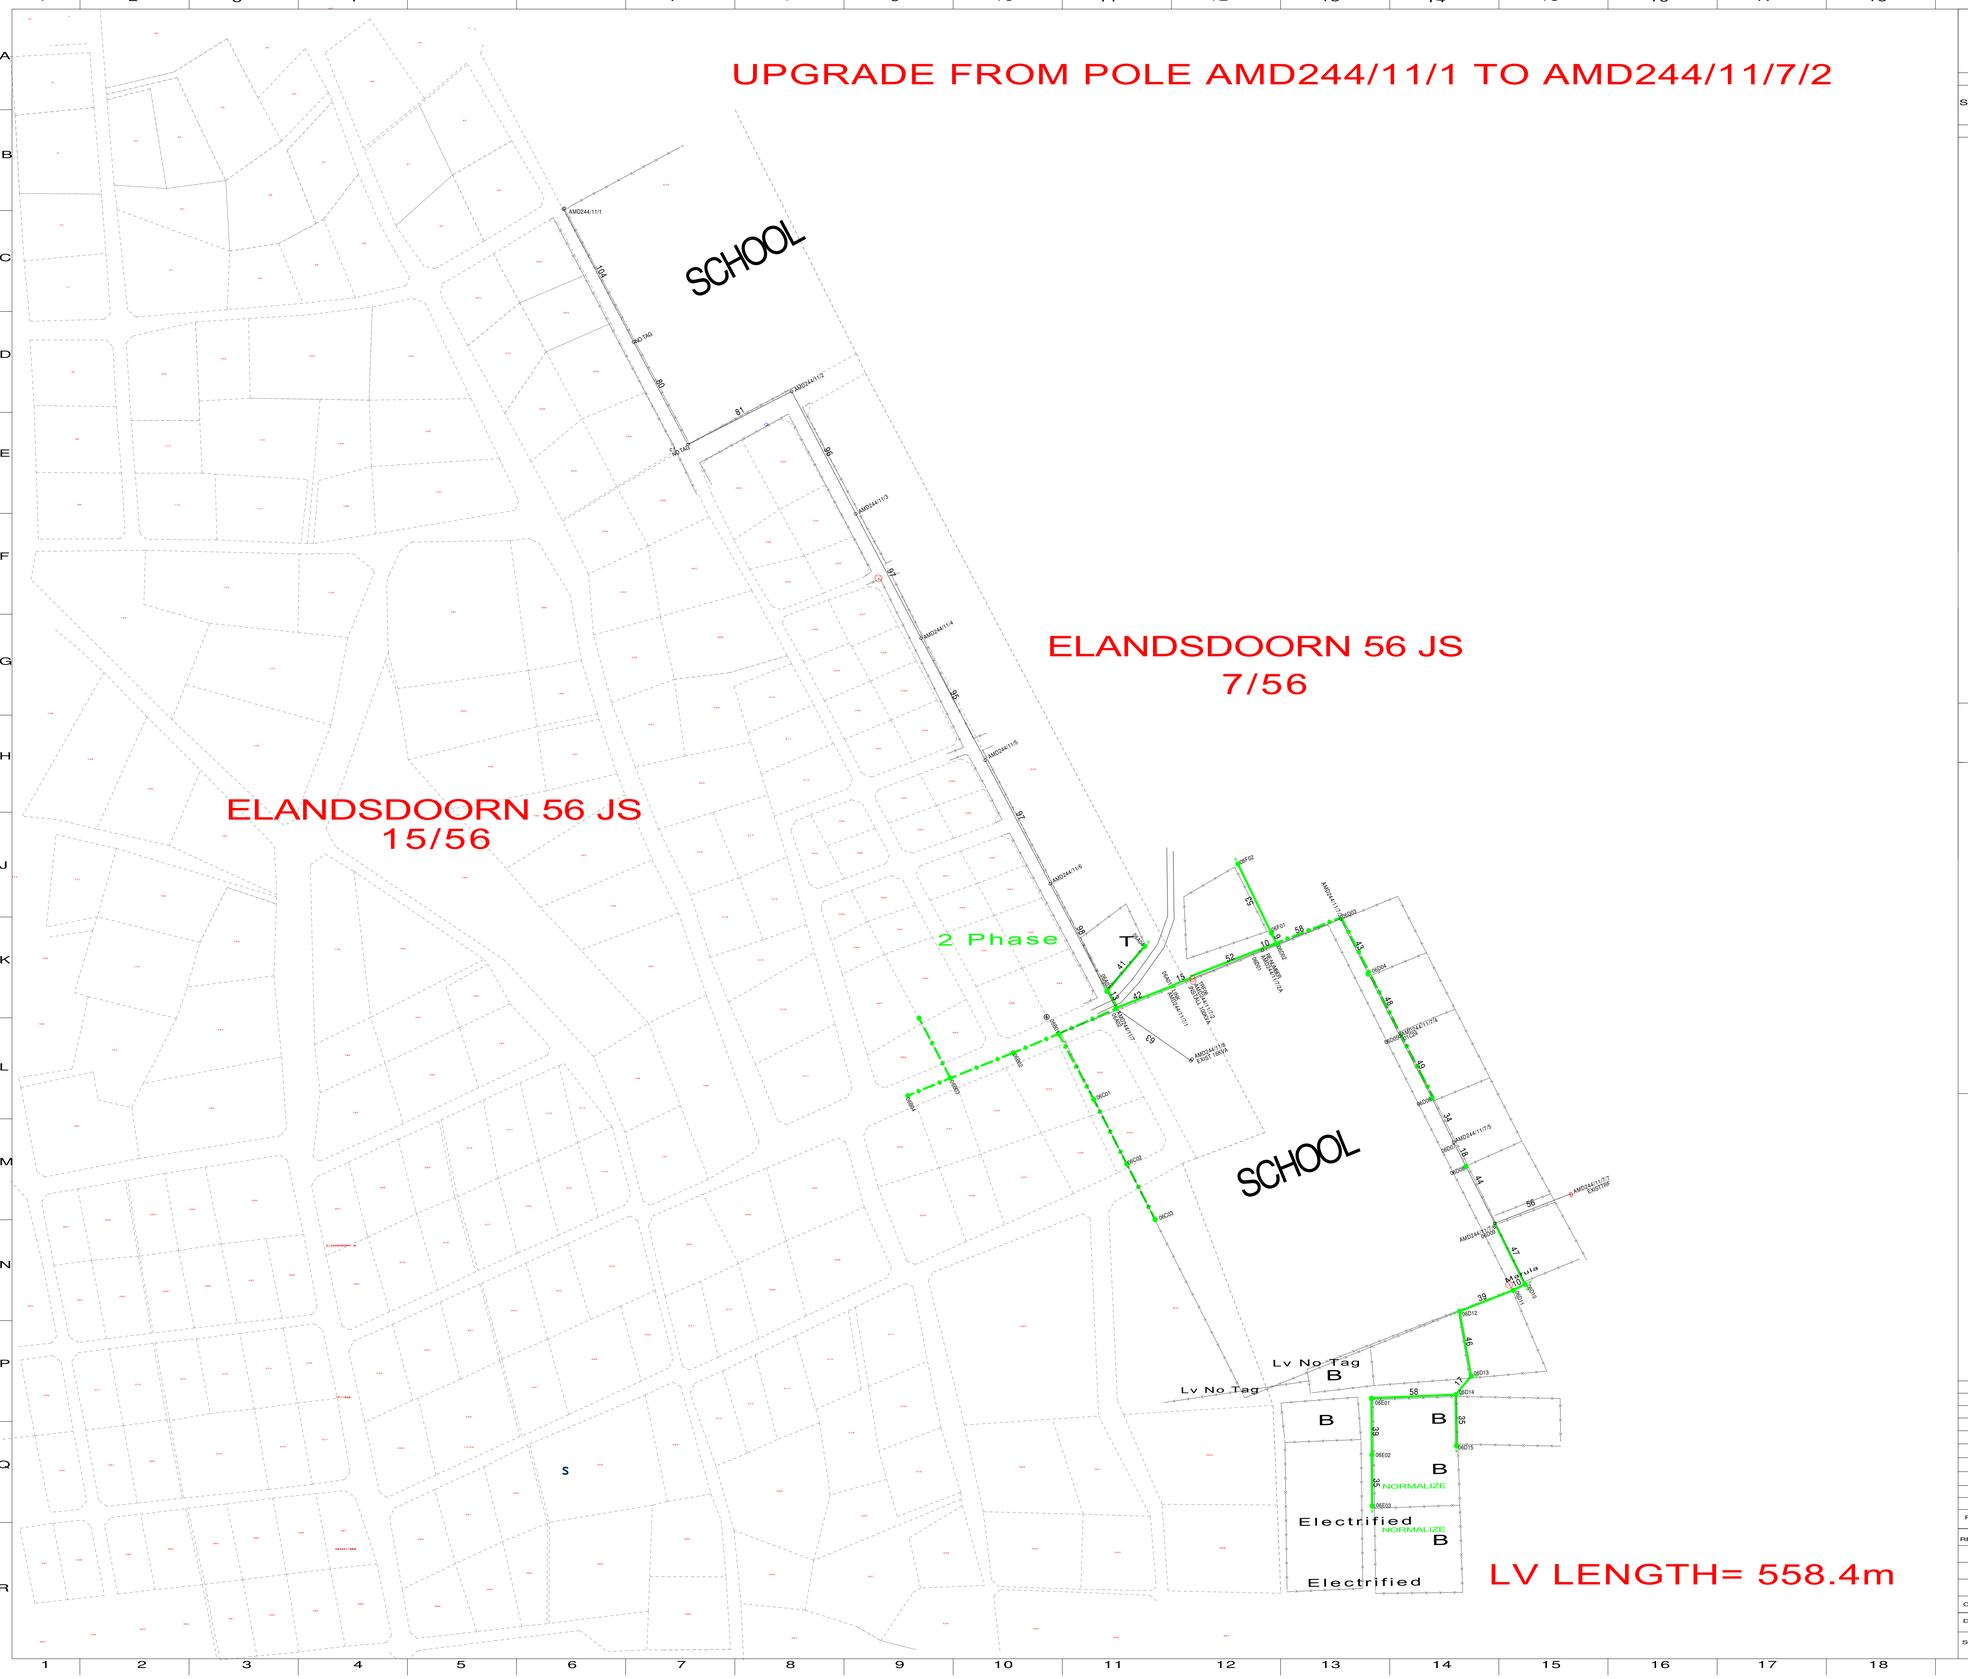

ENGINEERING SURVEY DESIGN DRAWING

Report: Complete Survey-LOU
Effective: 15/10/2015
Date: 15/10/2015
Revision: 15/10/2015

DATA

SIDES (m)	ANGLE OF DIRECTION	CO-ORDINATES SYSTEM: WG..... Y	X	HEIGHTS
CONSTANTS				

AREA:

SURVEYED BY: DATE:

POWER LINES 400-33KV
SINGLE POLE CONSTRUCTION
CABLE
SECURITY FENCE
CAMP AND OTHER FENCES
PIPE LINES
TELEPHONE LINES
BUILDINGS
GATE
WATER TANK
BORE HOLE
RESERVOIR
LAMP POST LIGHT
FIRE EXTINGUISHER
WALL (LABEL)
STEELWORK
TERRACE
SUBDIVISION BOUNDARY
MAIN FARM BOUNDARY
SITE SERVITUDE BOUNDARY
EXCAVATIONS
HELIPAD

LOCALITY SKETCH

SCALE: PLAN NO:

REV	AUTH	DATE	REVISION	BY	CHKD	REFERENCE DRAWINGS
0			FIRST ISSUE			
			INDEX REF			

REGISTR

Eskom

PROJECT: MAROPONG MALAENENG PEGGING
CUSTOMER: ESKOM
DRAWN: K MAKHADO
SCALE: 1: 1500

CHKD

DRAWN

APPROVED

SCALE

PAGE 1 OF 2

REV

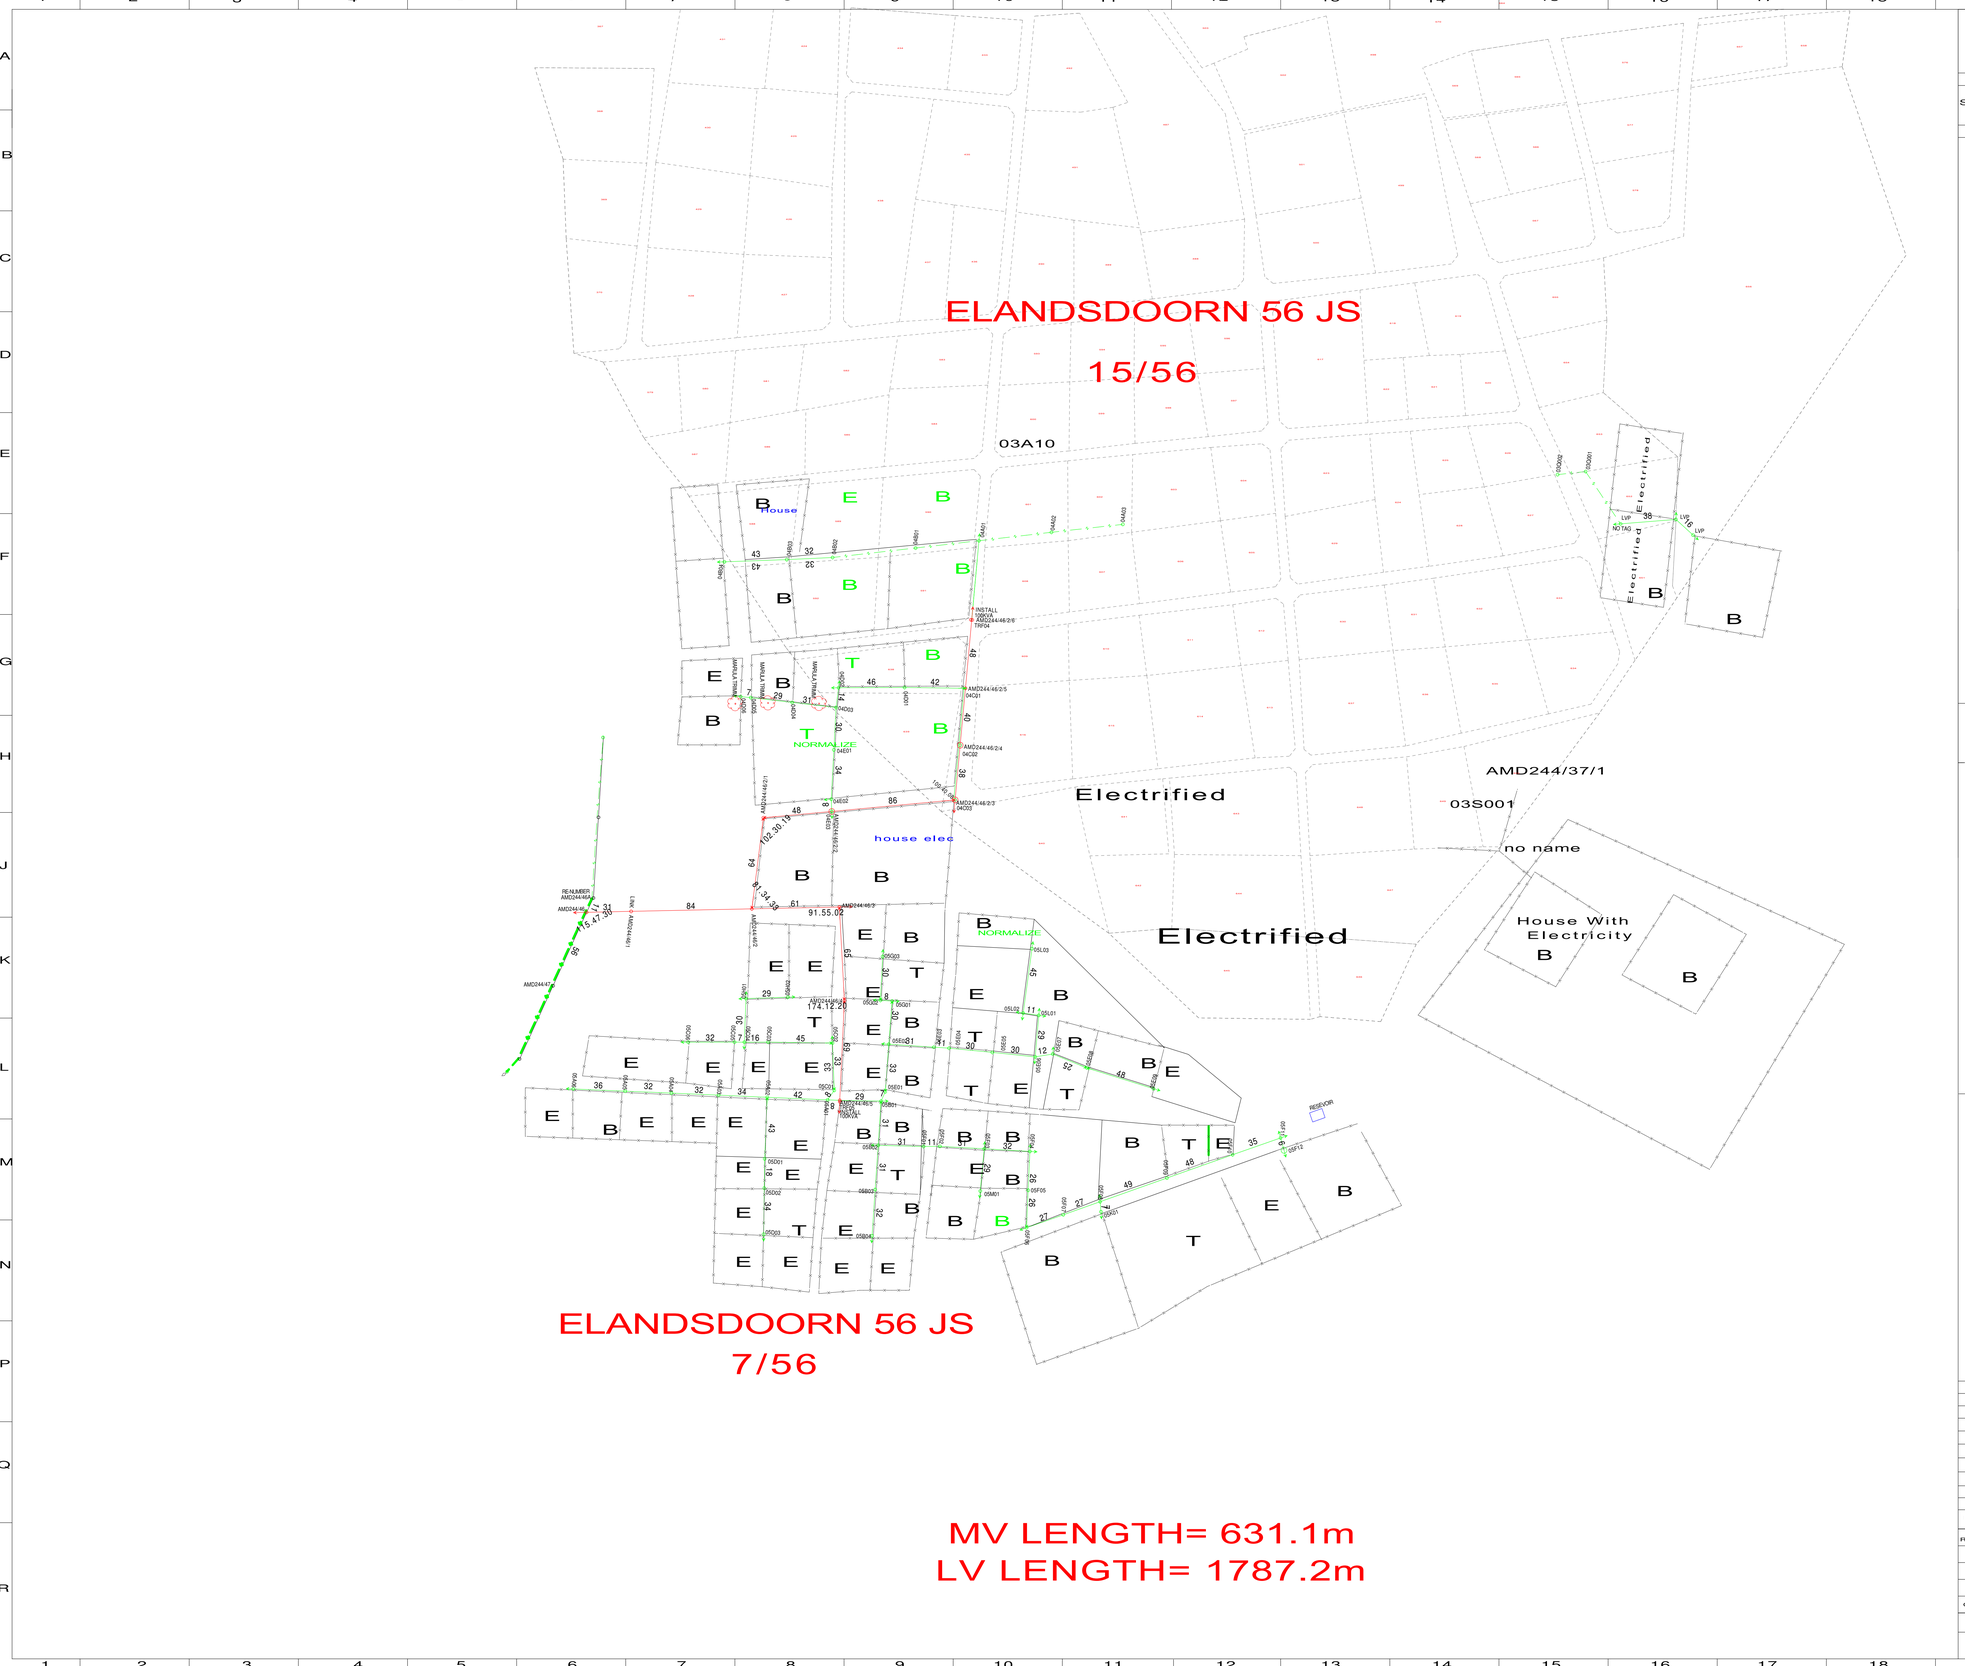

ENGINEERING SURVEY DESIGN DRAWING

Reference: Survey-LOU
Effective: 15/10/2015
Date: 15/10/2015
Revision: 15/10/2015

DATA

SIDES (m)	ANGLE OF DIRECTION	CO-ORDINATES SYSTEM: WG..... Y	X	HEIGHTS
CONSTANTS				

AREA:

SURVEYED BY: DATE:

POWER LINES 400-33KV
SINGLE POLE CONSTRUCTION
CABLE
SECURITY FENCE
CAMP AND OTHER FENCES
PIPE LINES
TELEPHONE LINES
BUILDINGS
GATE
WATER TANK
BORE HOLE
RESERVOIR
LAMP POST LIGHT
FIRE EXTINGUISHER
WALL (LABEL)
STEELWORK
TERRACE
SUBDIVISION BOUNDARY
MAIN FARM BOUNDARY
SITE SERVITUDE BOUNDARY
EXCAVATIONS
HELIPAD

LOCALITY SKETCH

S

SCALE: PLAN NO:

REV	AUTH	DATE	REVISION / INDEX REF	BY	CHKD	REFERENCE DRAWINGS
0			FIRST ISSUE			

REGISTR

CHKD

Eskom

PROJECT: MAROPONG MALAENENG PEGGING
CUSTOMER: ESKOM
DRAWN: K MAKHADO
SCALE: 1: 1500

PAGE 2 OF 2

APPROVED

REV