POINT	X	Y
A	+ 3 324 693.28	+ 3 064.34
B	+ 3 329 085.86	- 4 355.13
C	+ 3 320 270.37	- 9 094.10
D	+ 3 316 088.25	- 2 030.11
E	+ 3 323 532.89	+ 4 459.19
F	+ 3 321 613.72	+ 2 967.26

LEGEND

BATHYMETRY FROM MGS SURVEY
BATHYMETRY FROM CMAP

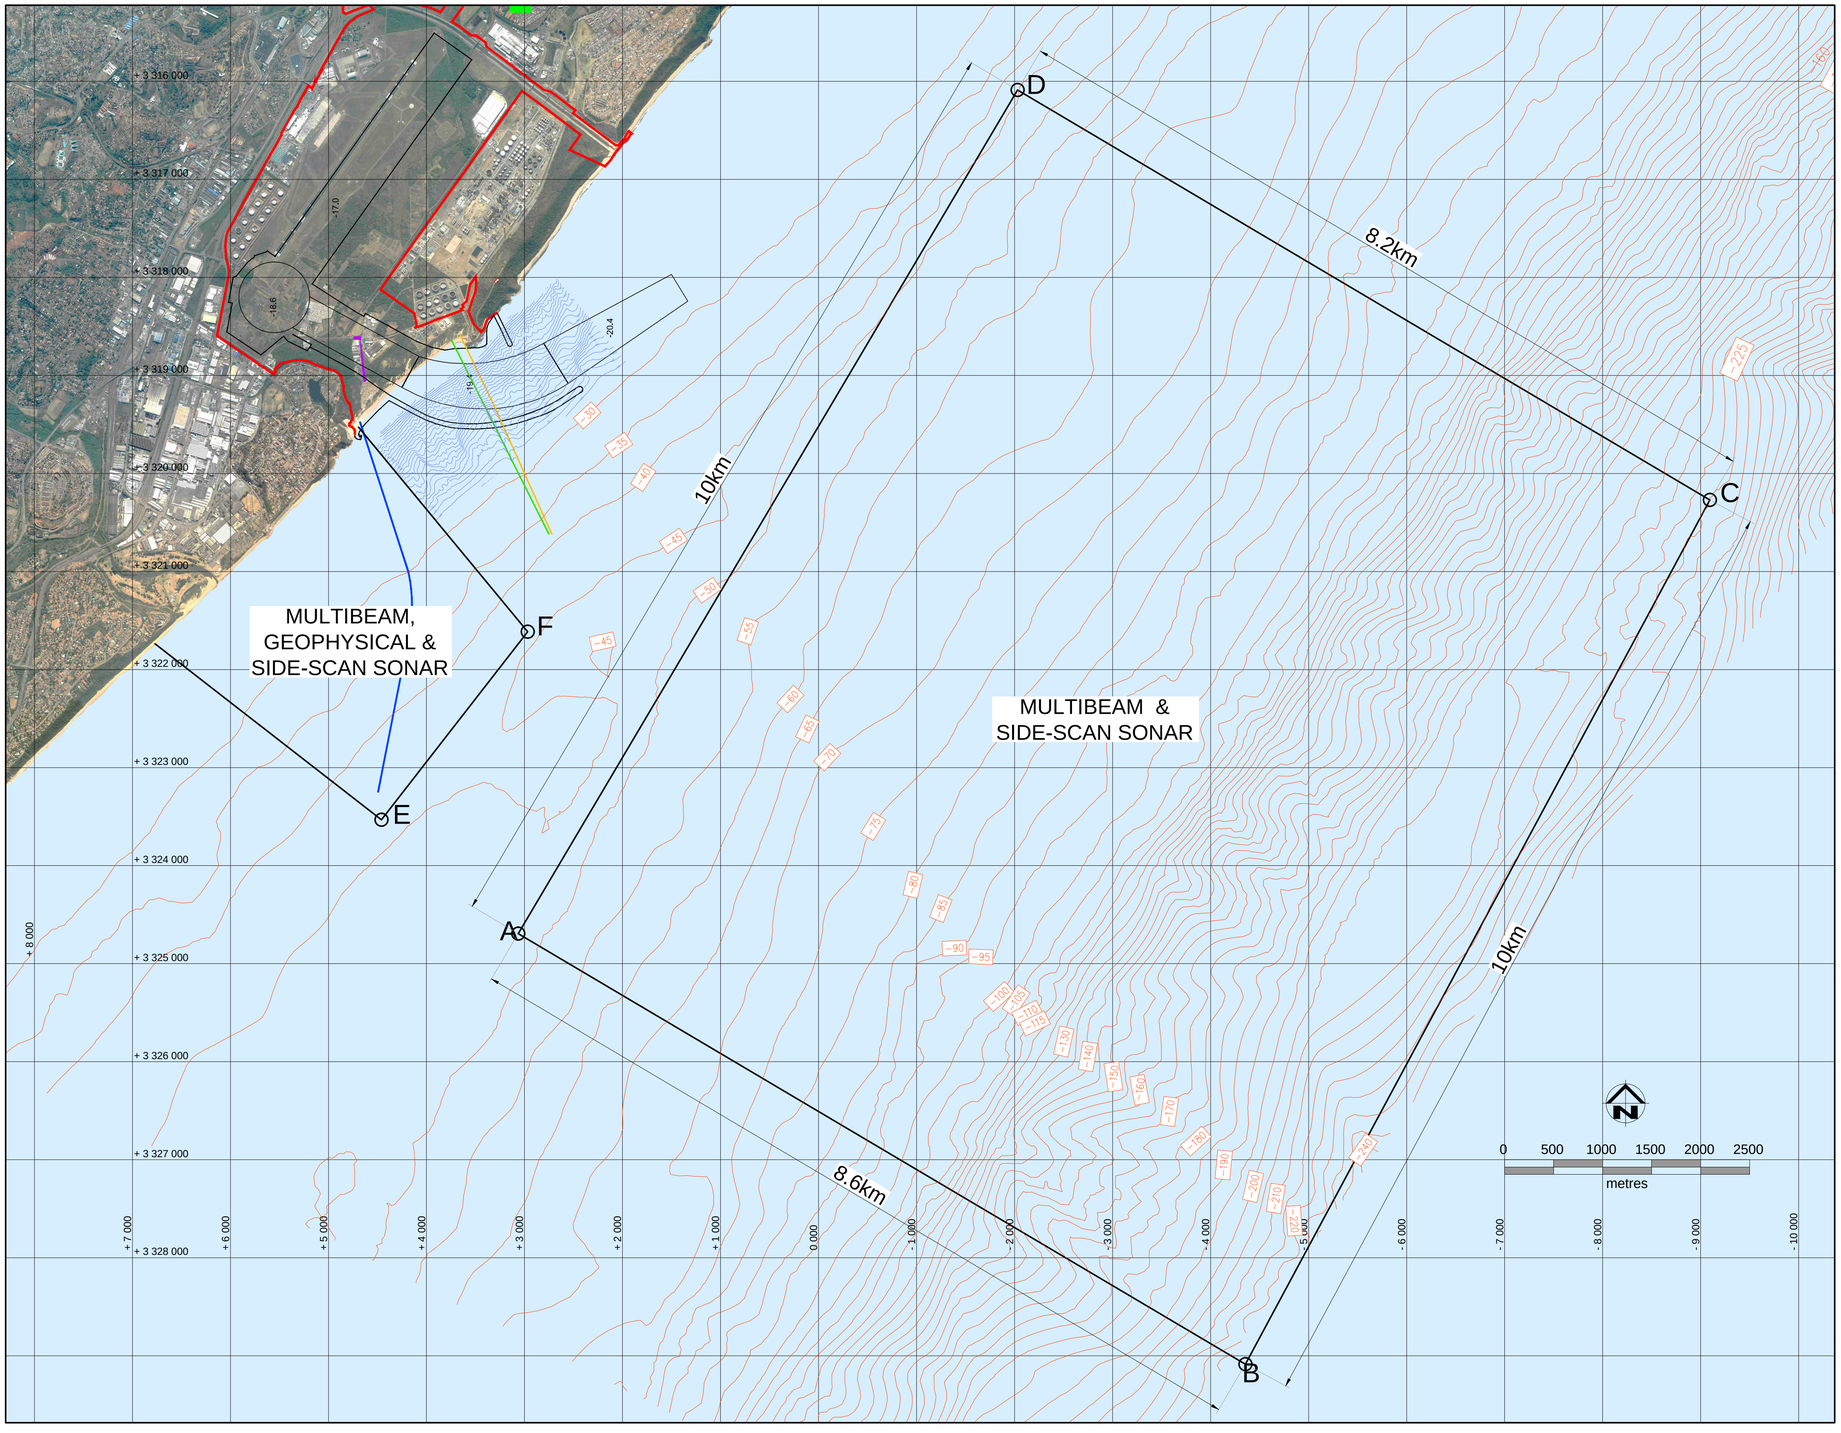

REFERENCE DRAWINGS

DRAWING NO.	REFERENCE

NOTES:

1. DO NOT SCALE - IF IN DOUBT, ASK.
2. ALL LEVELS TO CHART DATUM PORT (CDP) WHICH IS 0,9m BELOW MEAN SEA LEVEL (MSL).
3. CO-ORDINATE SYSTEM - WGS84

REVISIONS

NO.	DATE	APPR.	DESCRIPTION
AA			FOR APPROVAL

	NAME	SIGNATURE	DATE
DRAWN BY			
DRAWING CHECKED			
DESIGN CHECKED			
APPROVED			
FILE NAME			
SCALE			
PLOT TIME AND DATE	14 May 2012 05:27:50 PM		A1

PRESTEDGE RETIEF DRESNER WIJNBERG (PTY) LTD
CONSULTING PORT AND COASTAL ENGINEERS
CAPE TOWN
TEL. (021) 418-3830 FAX (021) 418-3834
E-MAIL info@prdw.co.za

DWG No: 1099/00/4002 REV AA

CLIENT: TRANSNET

PROJECT: DURBAN DIG OUT PORT PREPARATORY MARINE ENGINEERING STUDY

DRAWING TITLE: HYDROGRAPHIC & GEOPHYSICAL SURVEY