Eskom

ENGINEERING SURVEY DESIGN DRAWING

Reference	CAD-Line Survey-LOU
Effective Date	15/10/2015
Revision	

MPEFU 202 MT

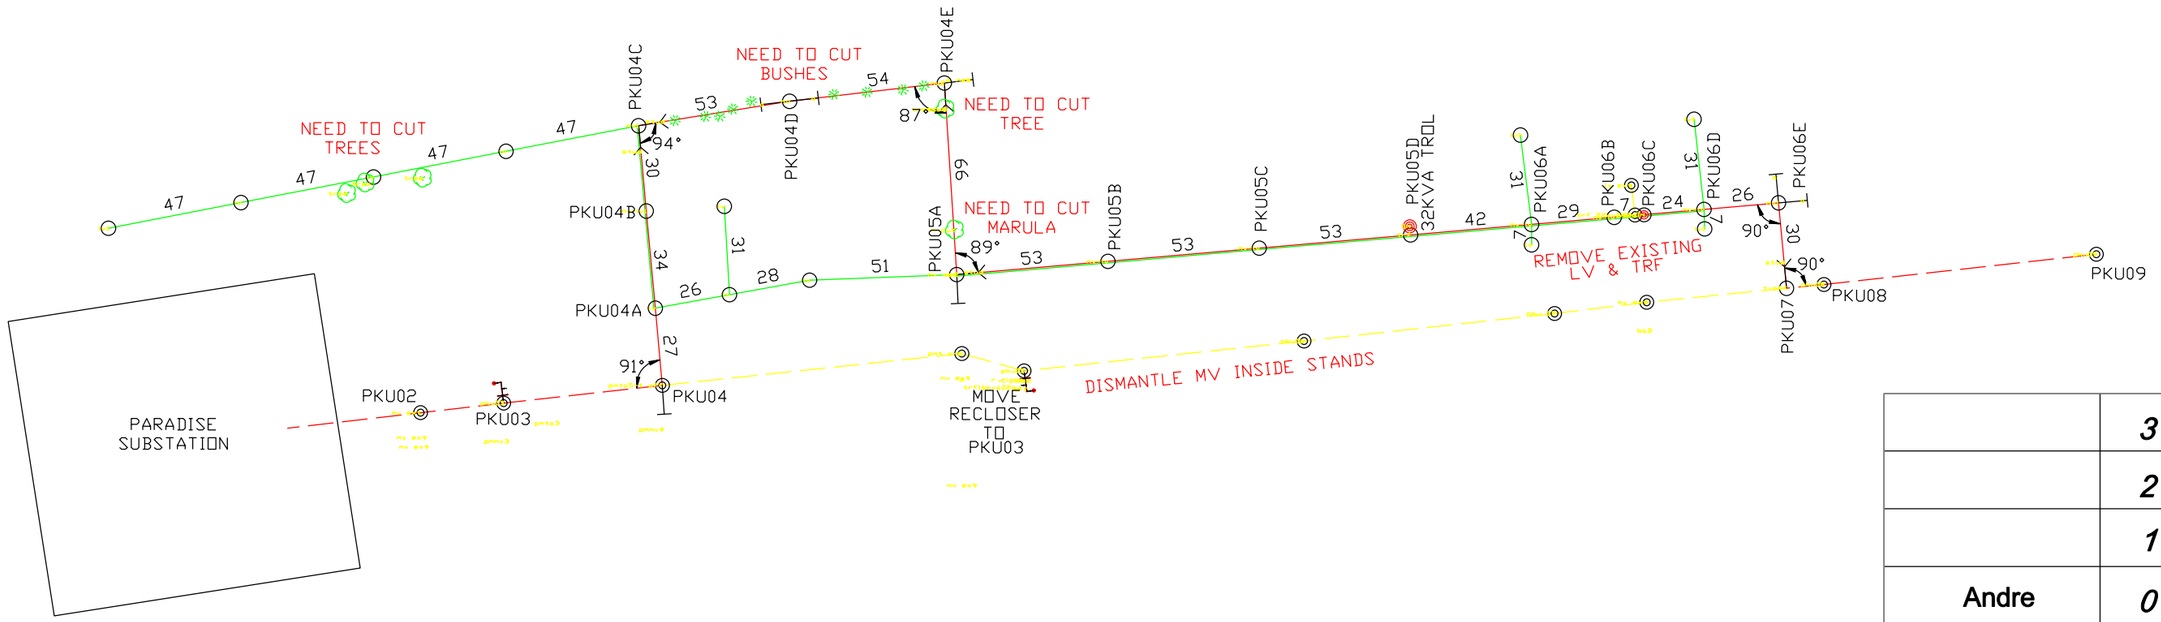

	3	
	2	
	1	
Andre	0	29/11/2022
SURVEYOR	REV	SURVEY DATE

FEEDER:	PARADISE-KHAKHU 22KV
PROJECT NO:	-
CONDUCTOR:	
LENGTH OF LINE:	ELECTRIFICATION
SURVEYOR:	Andre
DRAUGHTSPERSON:	Andre

CUSTOMER: ESKOM LIMPOPO
MATIDZE MAELULA ELECTRIFICATION

PROPERTY: MPEFU 202 MT

CONTACT DETAILS [+27 79 877 9557]

SCALE: [1:3000] PAGE: [2] of [2]

N

THIS DRAWING IS THE PROPERTY OF ESKOM
Disclaimer: Eskom is not responsible for any errors displayed on this drawing

LEGEND	
EXISITNG MV	
NEW MV	
EXISITNG LV	
NEW LV	
TREES/BUSH	
TAR ROAD	