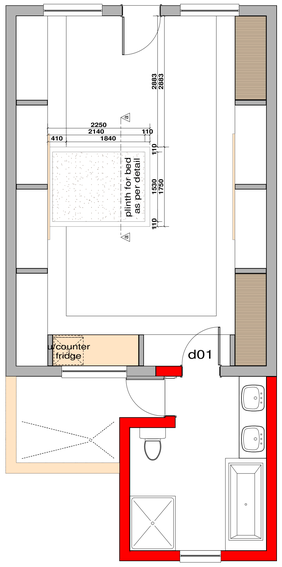

bed plinth detail - plan
scale 1:50

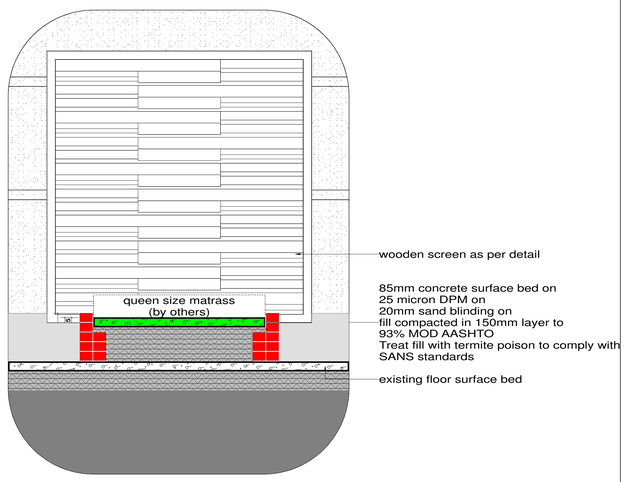

bed plinth detail - section a-a
scale 1:20

bed plinth detail
scale as shown

construction note:
screens to be constructed with wooden members as shown below, mebers assembled using brass screws to suitable lenghts, all screw heads to be concealed using a wood filler, screens to be sealed with Woodoc 30, low gloss, polyaxs sealer.

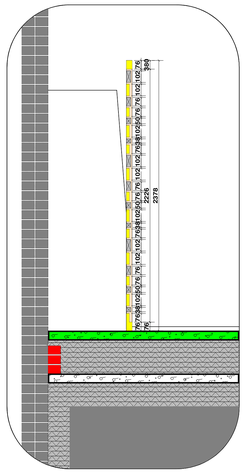

wooden screen detail - section a-a
scale 1:50

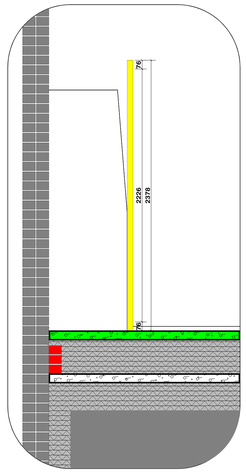

wooden screen detail - section b-b
scale 1:50

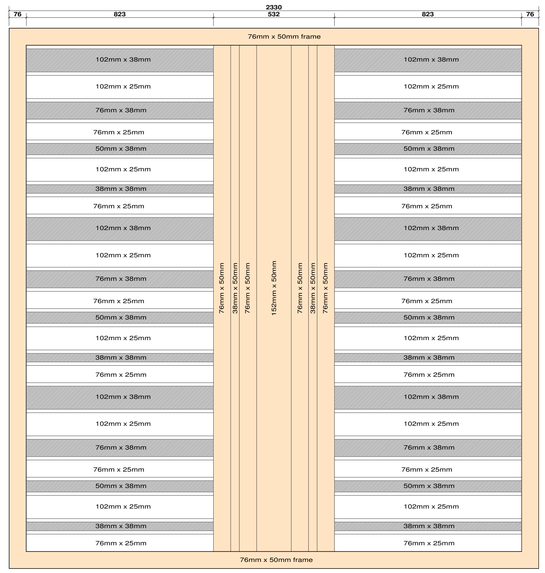

wooden screen detail - elevation
scale 1:10

wooden screen detail
scale as shown

section a-a
scale 1:20

section b-b
scale 1:20

elevation
scale 1:20

section a-a
scale 1:20

section b-b
scale 1:20

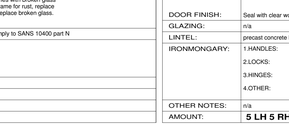

elevation
scale 1:20

section a-a
scale 1:20

section b-b
scale 1:20

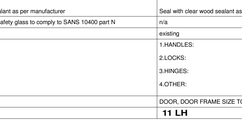

elevation
scale 1:20

joinery type 04 plan
scale 1:20

construction notes:
granite tops fixed on 3x 50mm x 50mm x 4.5mm angle iron brackets, brackets fixed to wall with 3x M10 rawbolts each.

tops:
Granite natural stone, color "African Ivory"
from Marble and Granite JHB.
Phone number: 011 029 3744

all sizes to be checked individually on site
before construction commences.

section a-a - normal ablutions
scale 1:20

section a-a - disabled ablutions
scale 1:20

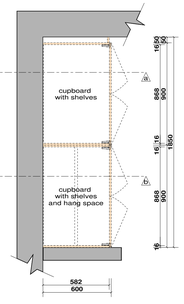

joinery type 01 plan
scale 1:20

construction notes:
internal shelves:
16mm Melawood shelves, peen finish. colour as per clients approved sample.

vertical sides:
16mm Sonae Novalam Novaboard, "Walnut" color with "Alpine Finish". All by specialist cabinetmaker.

doors:
16mm Sonae Novalam Novaboard, "Walnut" color with "Alpine Finish". Finish off with 2mm vinyl edging allround. All by specialist cabinetmaker.

handles:
95mm x 35mm Raiel 101 Natural Anodised Aluminium (NA), Darling grip door handle, code:RAH912

all sizes to be checked individually on site before construction commences.

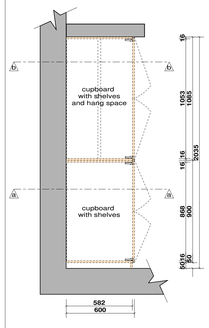

joinery type 02 plan
scale 1:20

construction notes:
internal shelves:
16mm Melawood shelves, peen finish. colour as per clients approved sample.

vertical sides:
16mm Sonae Novalam Novaboard, "Walnut" color with "Alpine Finish". All by specialist cabinetmaker.

doors:
16mm Sonae Novalam Novaboard, "Walnut" color with "Alpine Finish". Finish off with 2mm vinyl edging allround. All by specialist cabinetmaker.

handles:
95mm x 35mm Raiel 101 Natural Anodised Aluminium (NA), Darling grip door handle, code:RAH912

all sizes to be checked individually on site before construction commences.

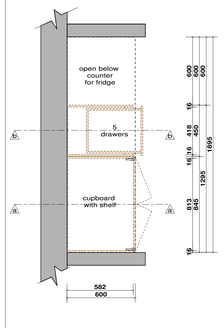

joinery type 03 plan
scale 1:20

construction notes:
internal shelves:
16mm Melawood shelves, peen finish. colour as per clients approved sample.

vertical sides:
16mm Sonae Novalam Novaboard, "Walnut" color with "Alpine Finish". All by specialist cabinetmaker.

doors:
16mm Sonae Novalam Novaboard, "Walnut" color with "Alpine Finish". Finish off with 2mm vinyl edging allround. All by specialist cabinetmaker.

handles:
95mm x 35mm Raiel 101 Natural Anodised Aluminium (NA), Darling grip door handle, code:RAH912

tops:
Granite natural stone, color "African Ivory"
from Marble and Granite JHB.
Phone number: 011 029 3744

all sizes to be checked individually on site before construction commences.

WINDOW SCHEDULE

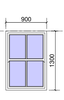

WINDOW TYPE:	w1	ext	ext	ext
DESCRIPTION:	Vertical Sliding Sash wooden window. Vertical bar.	existing standard steel window frame	existing standard steel window frame	existing standard steel window frame
FRAME:	Ambassador Doors and Windows Oregon Pine Vertical sliding sash, vertical bar window frame of size 900mm x 1300mm. Window frame to be screwed and plugged into masonry wall.	existing steel window frames, clear all frames with broken glass and clean properly, sand down and treat frame for rust, replace al broken glass, hinges etc. if necassary, replace broken glass. paint to finish	existing steel window frames, clear all frames with broken glass and clean properly, sand down and treat frame for rust, replace al broken glass, hinges etc. if necassary, replace broken glass. paint to finish	existing steel window frames, clear all frames with broken glass and clean properly, sand down and treat frame for rust, replace al broken glass, hinges etc. if necassary, replace broken glass. paint to finish
FRAME FINISH:	Seal with clear wood sealant as per manufacturer			
GLAZING:	Shatterproof laminated safety glass to comply to SANS 10400 part N	Shatterproof laminated safety glass to comply to SANS 10400 part N	Shatterproof laminated safety glass to comply to SANS 10400 part N	Shatterproof laminated safety glass to comply to SANS 10400 part N
WINDOW SILLS:	INTERIOR SILL: N/A. EXTERIOR SILL: Old World Concretes Type 6 window sill, size 340 x 85 x 1100mm long bed, bedded and jointed in Class II mortar and pointed on all exposed faces.	INTERIOR SILL: N/A. EXTERIOR SILL: N/A	INTERIOR SILL: N/A. EXTERIOR SILL: N/A	INTERIOR SILL: N/A. EXTERIOR SILL: N/A
LINTEL:	precast concrete lintol	Existing	Existing	Existing
IRONMONGARY:	All as supplied by manufacturer	All as supplied by manufacturer	All as supplied by manufacturer	All as supplied by manufacturer
OTHER NOTES:	None	None	None	None
AMOUNT:	**11**	**11**	**11**	**22**

DOOR SCHEDULE

DOOR NUMBER:	d1	d2	d3	d4	d5
DESCRIPTION:	Single leaf solid wood 4 panel door	Single leaf solid wood 4 panel door with glass panels	Single leaf solid wood 4 panel door	Single leaf solid wood 4 panel door	Single leaf solid wood 4 panel door
FRAME:	Standard Swartland Winsters 76mm x 53mm door frame to fit door 813mm x 2032mm	Standard Swartland Winsters 76mm x 53mm door frame to fit door 813mm x 2032mm	Existing wooden door frames to be refurbished to match d01	Purpose made Swartland Winsters 76mm x 53mm door frame to fit door 966mm x 2032mm	Purpose made Swartland Winsters 76mm x 53mm door frame to fit door 966mm x 2032mm
FRAME FINISH:	Seal with clear wood sealant as per manufacturer	Seal with clear wood sealant as per manufacturer	Seal with clear wood sealant as per manufacturer	Seal with clear wood sealant as per manufacturer	Seal with clear wood sealant as per manufacturer
DOOR LEAF:	Standard Swartland Winsters solid wooden entrance door code: PD24	Purpose made Swartland Winsters solid wooden entrance door code: PD24 Wooden panels to be replaced with glass panels	Standard Swartland Winsters solid wooden entrance door code: PD24	Purpose made Swartland Winsters solid wooden entrance door code: PD24 to sizes shown	Purpose made Swartland Winsters solid wooden entrance door code: PD24 to sizes shown
DOOR FINISH:	Seal with clear wood sealant as per manufacturer	Seal with clear wood sealant as per manufacturer	Seal with clear wood sealant as per manufacturer	Seal with clear wood sealant as per manufacturer	Seal with clear wood sealant as per manufacturer
GLAZING:	n/a	Shatterproof laminated safety glass to comply to SANS 10400 part N	n/a	n/a	n/a
LINTEL:	precast concrete lintol	precast concrete lintol	existing	existing	precast concrete lintol
IRONMONGARY:	1.HANDLES: 2.LOCKS: 3.HINGES: 4.OTHER:	1.HANDLES: 2.LOCKS: 3.HINGES: 4.OTHER:	1.HANDLES: 2.LOCKS: 3.HINGES: 4.OTHER:	1.HANDLES: 2.LOCKS: 3.HINGES: 4.OTHER:	1.HANDLES: 2.LOCKS: 3.HINGES: 4.OTHER:
OTHER NOTES:	n/a	n/a	DOOR, DOOR FRAME SIZE TO BE CONFIRMED ON-SITE	n/a	n/a
AMOUNT:	**5 LH 5 RH**	**6 LH 5 RH**	**11 LH**	**1 LH**	**1 RH**

COPYRIGHT RESERVED

COPYRIGHT NOTICE
COPYRIGHT @ 2017- Bakopane Architects cc
Copyright subsists in this drawing. The person or entity whose name appears in the tile block of this drawing, is hereby granted a non-exclusive licence to use, display, print and/ or reproduce this drawing to the extend necessary to carry out and complete the project described in the title block of this drawing. This licence in respect of the copyright is expressly limited as aforesaid and the person and / or entity referred to above shall not be entitled to grant sub-licences in respect of the copyright in the drawing to any other entity. This licence confers no ownership rights in the copyright vesting in the drawing and the copyright subsisting therein will, at all times, remain the property of Bakopane Architects cc. Any unauthorised reproduction, publication, transmission, adaption and/or inclusion of this drawing in a cinematograph film or television broadcast is an act of copyright infringement which will render the doer of the act liable for civil law copyright infringement and may in certain circumstances render the doer liable to criminal prosecution. Requests and enquiries concerning this drawing and the rights subsisting therein should be addressed to the copyright owner.

No:	Date:	Notes:	Drawn:
Rev 00	08-04-17	Revised for measurement	MJM
Rev 00	05-05-17	Working drawings started	CvanQue

GENERAL NOTES:

1. Check all measurements,levels and details on site before commencement with work.
2. Refer any discreptancies to architect
3. All work to be done in accordance with SANS-10400
4. Nothing to be scaled from drawing; request measurement from architect
5. Architect's & engineer's drawings to be read together
6. Drawing to be used for intention as mentioned in Drawing description.

CLIENTS SIGNATURE:

DEPARTMENT'S SIGNATURE:

PRINCIPAL AGENT SIGNATURE:

bakopane architects
Proftea Building,
23 Comdev Crescent,
Route 54 Business Park,
Ben Fleur Ext 11 ,
Post: P.O. Box 643, Erasmiarm, 1035
Tel: 013-653 5321 / 653-5305
Fax: 086 567 5564
Email: bakopane@gmail.com

ARCHITECTS SIGNATURE:

TITLE:

PROPOSED ALTERATIONS & ADDITIONS TO TAUNG SKULL HERITAGE SITE FOR NORTH-WEST RURAL, ENVIRONMENTAL & AGRICULTURE DEPARTMENT PROVINCE OF NORTH-WEST

DRAWING DESCRIPTION:
COMPOUND NORTHERN BLOCK - WINDOW SCHEDULE, DOOR SCHEDULE, DETAILS, JOINERY

ORIGINAL DRG. SIZE: A1
SCALE: 1/100
REV. 0

DRG No.: TAUNG - 42017 - ARC - CO09

northern block