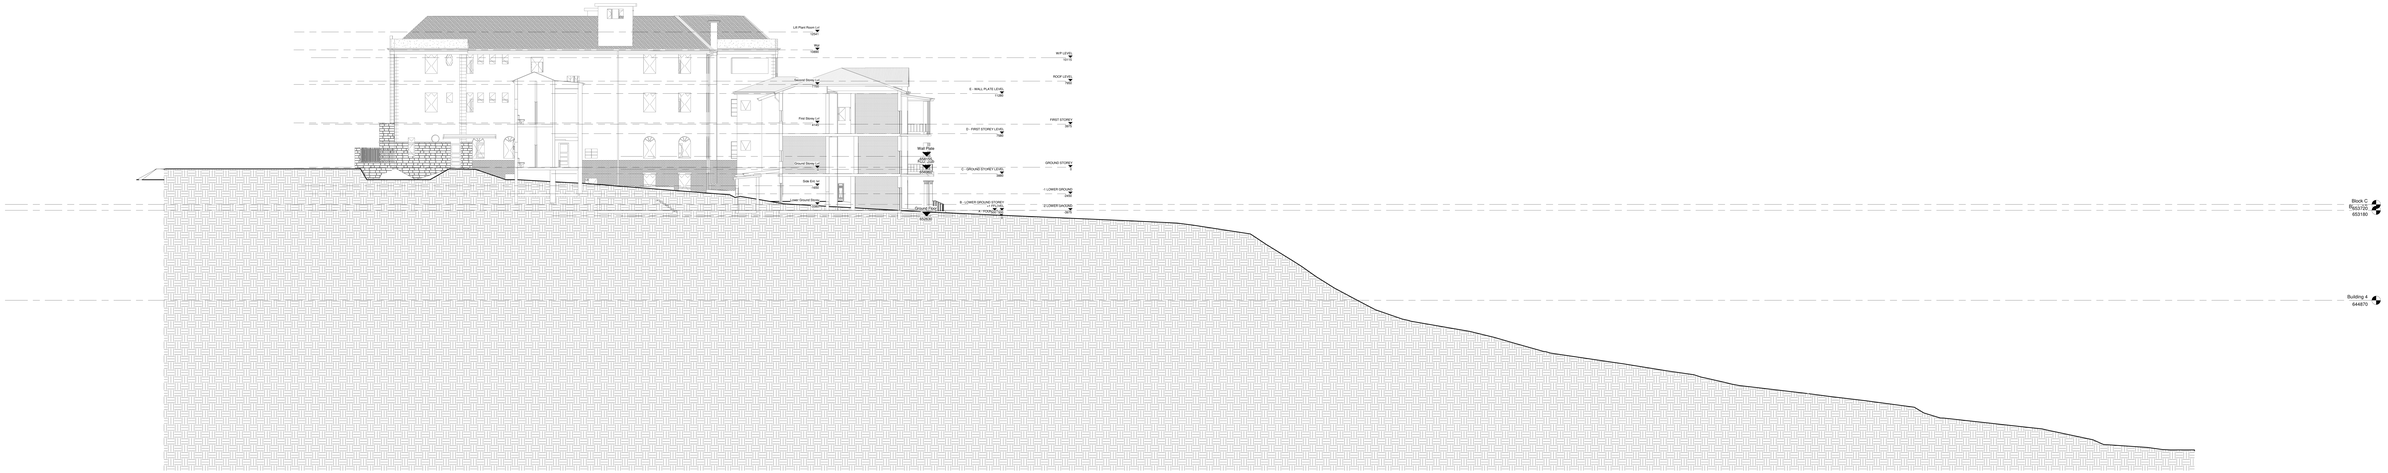

A - SITE SECTION A - A
1 : 100

GENERAL DRAWING NOTES

- THE DESIGN ON THIS DRAWING IS COPYRIGHT AND REMAINS THE PROPERTY OF THE ARCHITECTS.
- ALL WORK TO BE CARRIED OUT STRICTLY IN ACCORDANCE WITH THE SANS 10400 REGULATIONS.
- DRAWINGS NOT TO BE SCALED. ONLY WRITTEN DIMENSIONS TO BE USED.
- ALL RELEVANT DATUM LEVELS, DIMENSIONS TO BE CHECKED ON SITE BEFORE COMMENCEMENT OF WORK.
- ALL DRAWINGS ARE TO BE CHECKED BY THE MAIN CONTRACTOR BEFORE COMMENCEMENT OF WORK. DRAWINGS OR BETWEEN THE DRAWINGS ARE TO BE REFERRED TO THE ARCHITECT.
- CONTRACTOR TO CHECK ALL QUANTITIES PRIOR TO ORDERING AND MANUFACTURE.
- CONTRACTOR TO PROVIDE SHOP DRAWINGS FOR APPROVAL BY ARCHITECT PRIOR TO MANUFACTURE.

Revision

No.	Date	Description

Client

KwaZulu-Natal MUSEUM

Signature _____ Date _____

SAKHISIZWE ARCHITECTS
PROFESSIONAL ARCHITECTS
P.O. BOX 2822, PMB, 3200
TEL: 033 342 1911 FAX: 086 608 4835
www.sakhisizwearchitects.com

Associate Architect (KZN)
Mr S P Mtshali Reg.No.(PR.Arch) 400-2006/7

Project Title
PROPOSED KZN MUSEUM FOR KZN MUSEUM AT 84 - 86 JABU NDLOVU STR, PMB. Lot 2822 BUSSER STREET

Date: 2020/08/13 11:48:01	Scale:
Drawn: Author	
Checked: Author	

Drawing Title
SITE SECTION A - A

Job no.	Drawing no.	Rev. no.
S511	OA_SP_1200	

ISSUED FOR APPROVAL	
ISSUED FOR INFORMATION	
ISSUED FOR SUBMISSION	
ISSUED FOR TENDER	
ISSUED FOR CONSTRUCTION	