APPROVED
22-8-1996

NOTES

ALL DIMENSIONS TO BE CHECKED ON SITE PRIOR TO THE COMMENCEMENT OF ANY WORK.

775/96

775/96

The approval of this Building Plan does not over ride any conditions of title and it is the responsibility of the applicant to ensure that no such conditions are breached

The Local Authorities approval shall become null and void after the expiration of twelve months from the date of such approval unless the erection of the building concerned is commenced within this period

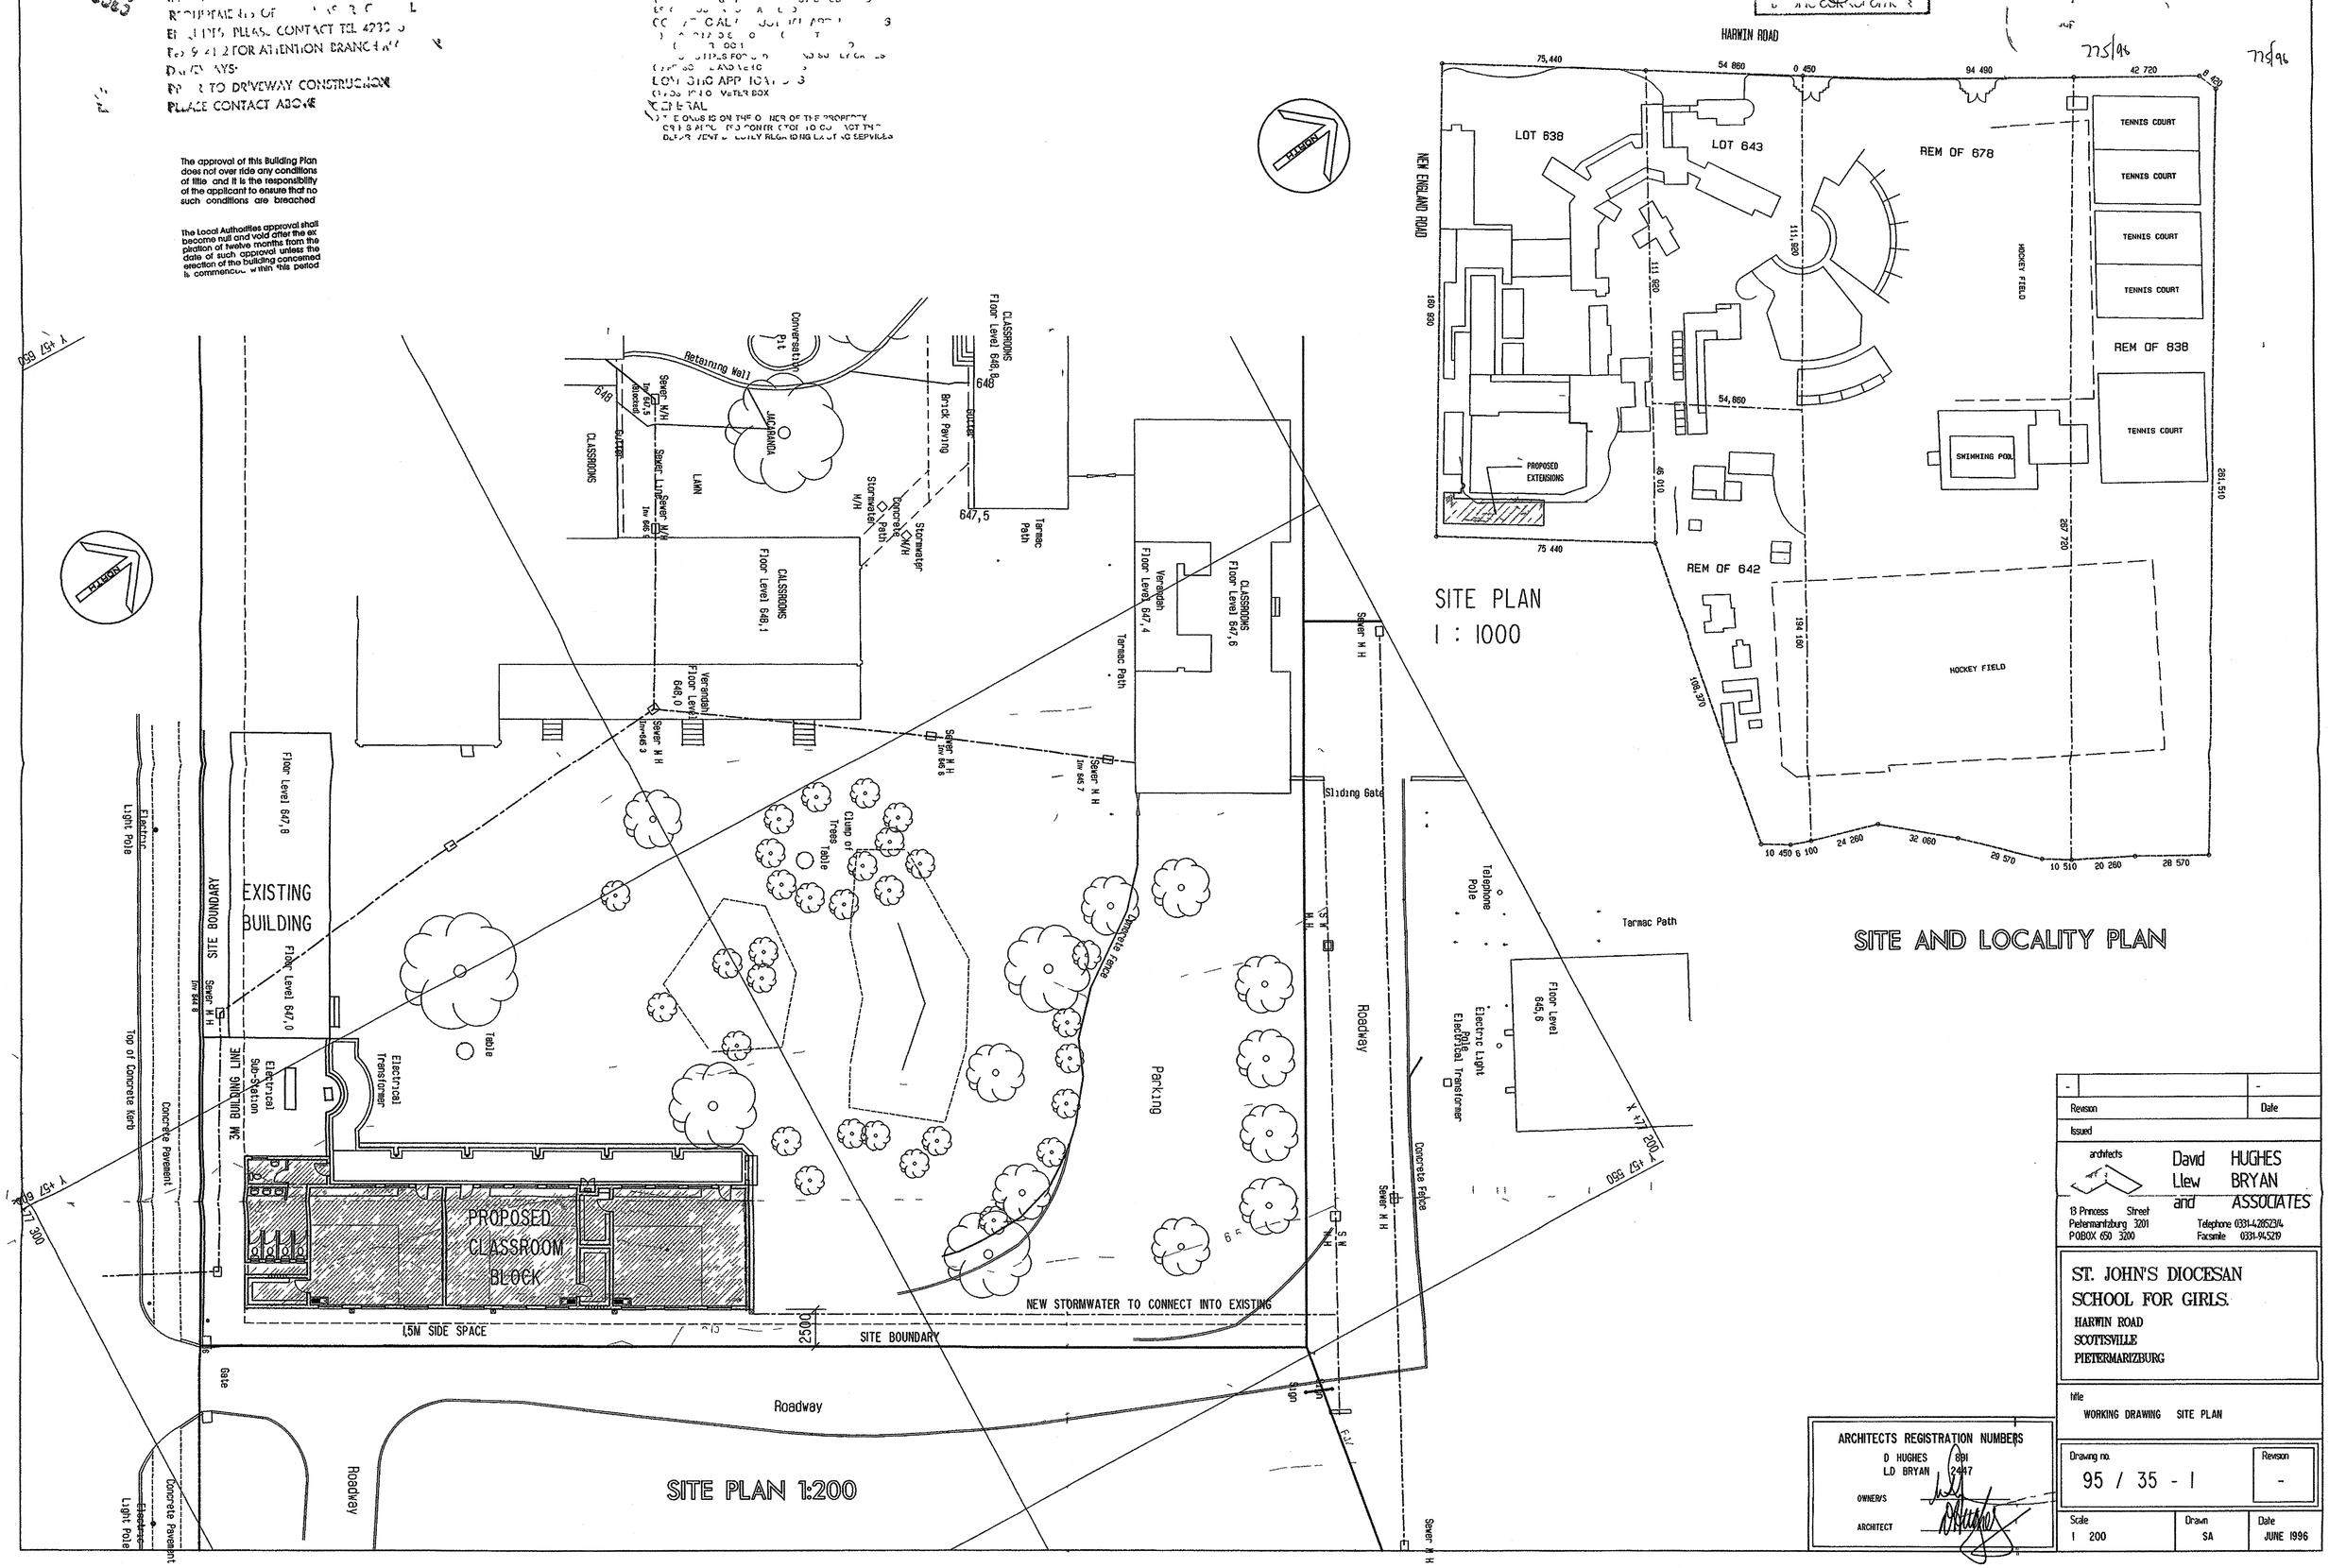

Revision	Date
-	-

Issued

architects
David HUGHES
Llew BRYAN
and ASSOCIATES
13 Princess Street
Pietermaritzburg 3201
POBOX 650 3200
Telephone 0331-428523/4
Facsimile 0331-945219

ST. JOHN'S DIOCESAN SCHOOL FOR GIRLS.
HARWIN ROAD
SCOTTSVILLE
PIETERMARIZBURG

title
WORKING DRAWING SITE PLAN

ARCHITECTS REGISTRATION NUMBERS
D HUGHES 891
L.D BRYAN 2447
OWNER/S
ARCHITECT

Drawing no.	Revision
95 / 35 - 1	-

Scale	Drawn	Date
1 200	SA	JUNE 1996

SERVICE ENTRANCE