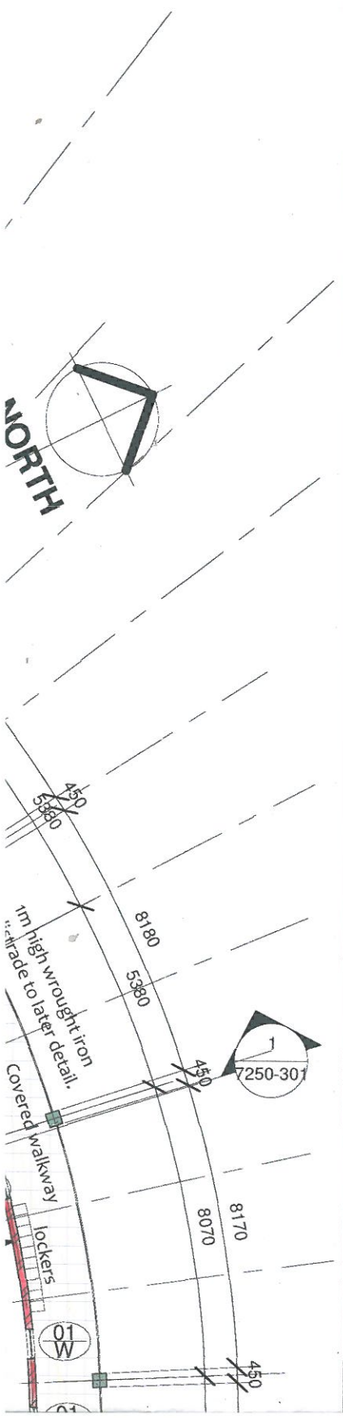

MSUNDUZI MUNICIPALITY
RECEIVED
2019 -11- 08
1067/19

MSUNDUZI MUNICIPALITY
RECEIVED
2019 -12- 03
TOWN PLANNING DEPT

BUILDING CONTROL
RECEIVED
2020 -02- 18
Sheet 2 of 6
Plan No: 86/20

INFRASTRUCTURE SERVICES & FACILITIES
RECEIVED
2021 -01- 14
Plan No 86/20

MSUNDUZI MUNICIPALITY
Building Control
CITY OF CHOICE
PIETERMARITZBURG MSUNDUZI
SHEET 2 OF 6
BP No: 86/20 APPROVED
2021 -02- 24
SUBJECT TO
information supplied on plans and conditions of Approval letter attached. The Local Authorities approval shall become null and void after the expiration of twelve months from date of such approval unless construction has commenced within this period.
Local Authority:

Revisions:

No.	Description	Date

FOR SUBMISSION

FGG ARCHITECTS interiors

159 Problem Mkize Road
Essenwood
Durban 4001
Tel. (031) 208 2272
Fax. (031) 208 2297
FGG@mweb.co.za

196 Loop Street
P.O. Box 1352
Pietermaritzburg 3200
Tel. (033) 394 1218
Fax. (033) 342 7259
FGG@mweb.co.za

Project: PROPOSED ADDITIONS & ALTERATIONS

ERF 7136, 77 NEW ENGLAND ROAD,
SCOTTSVILLE, PIETERMARITZBURG
for ST JOHNS SCHOOL

Title: SITE PLAN

OCCUPANCY: A3

Drawn:	DT	Checked:	VP
Date:	JULY 2019	Drawing Number:	Revision:
Scale:	1 : 500	7250-001	