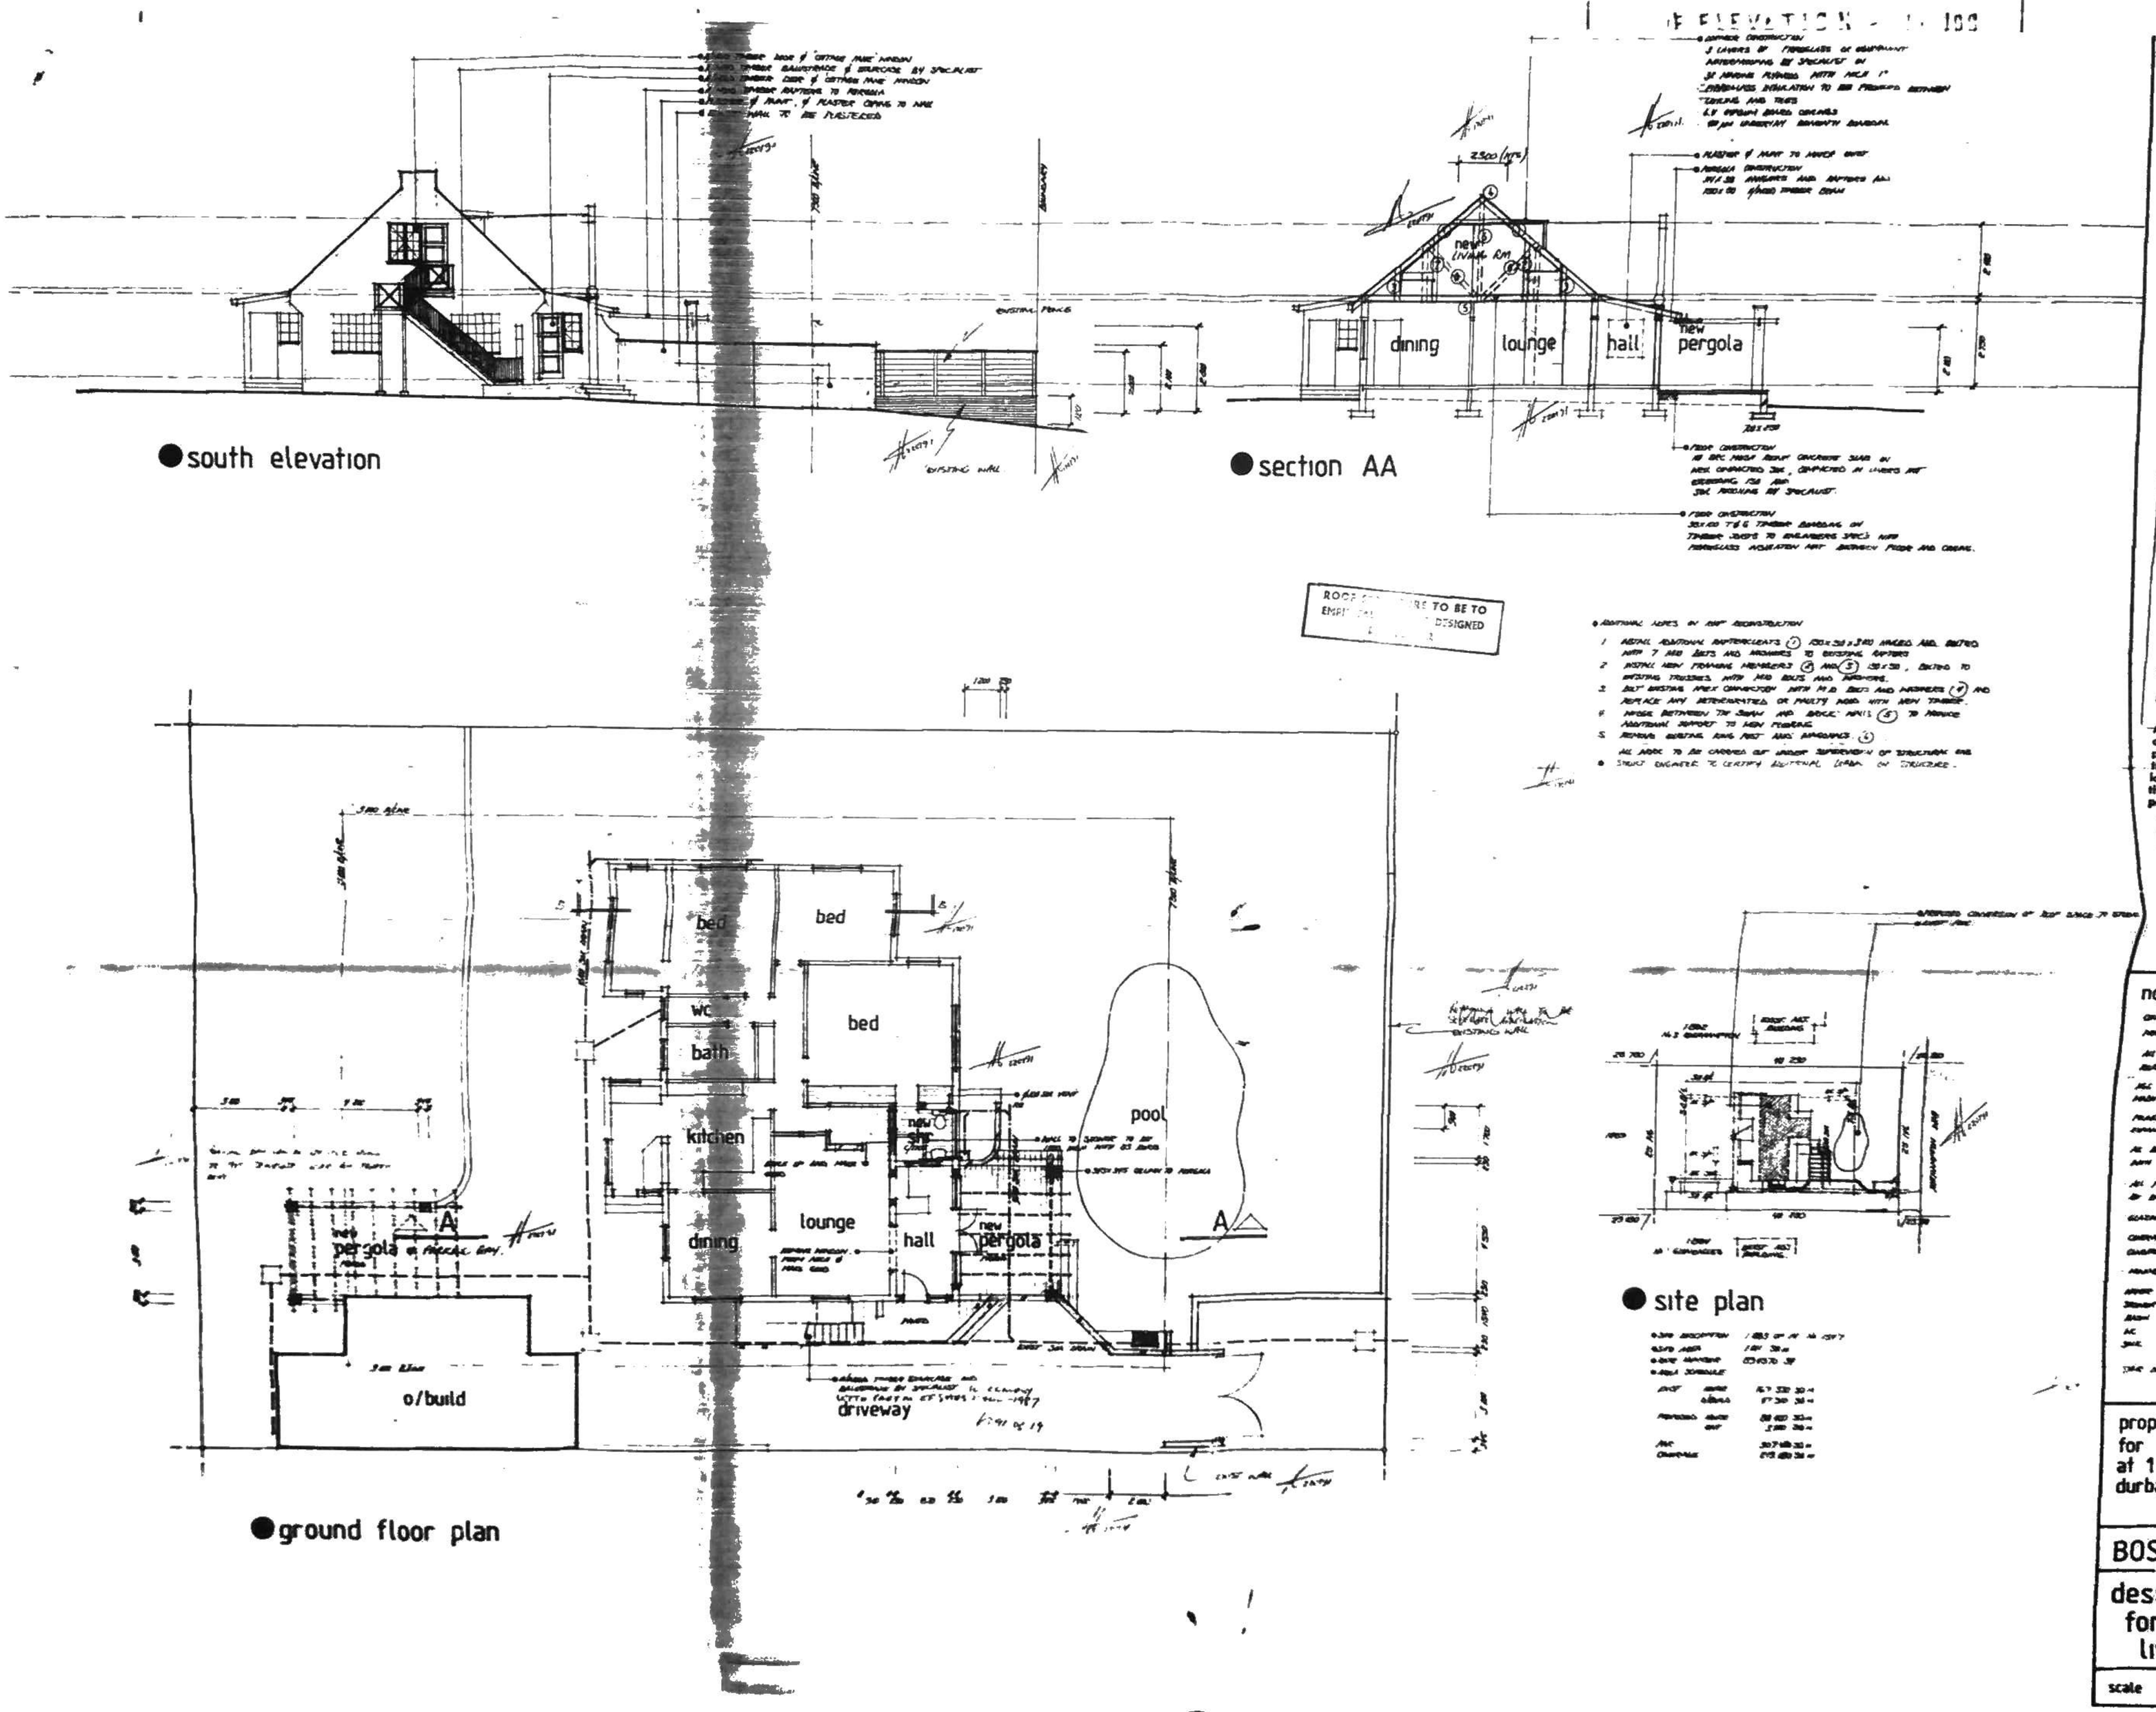

SHEET 43 COPY 2

CITY OF DURB...

PLAN NUMBER 0018/12/90/6

APPROVED: D.C. MACLEOD
27 MAR 1991 CITY ENGINEER

1991 APR 09

Any person undertaking building operations in accordance with this plan is required to ascertain from the City Electrical Engineer the location of underground cables in the vicinity of the proposed works prior to the commencement thereof

ENGINEERS DETAILS REQUIRED

notes

proposed alterations for mr a boshoff at 1 roehampton way durban north

BOSHOFF

design for modern living

dwg no 934

scale date