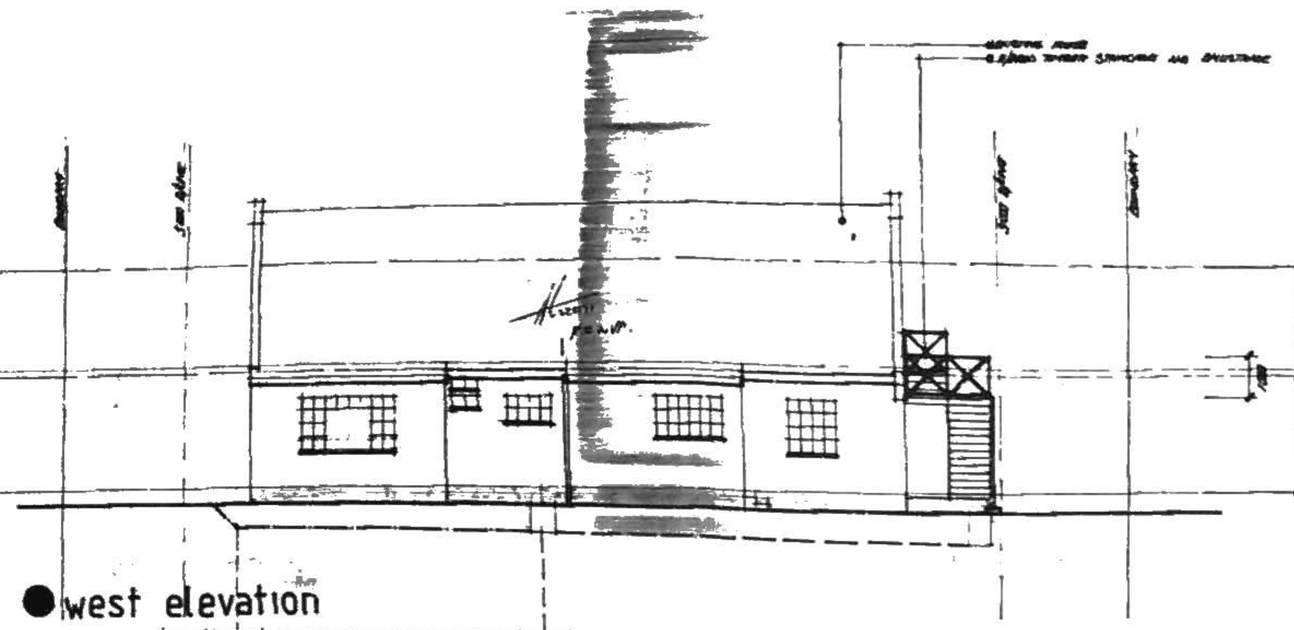

● west elevation

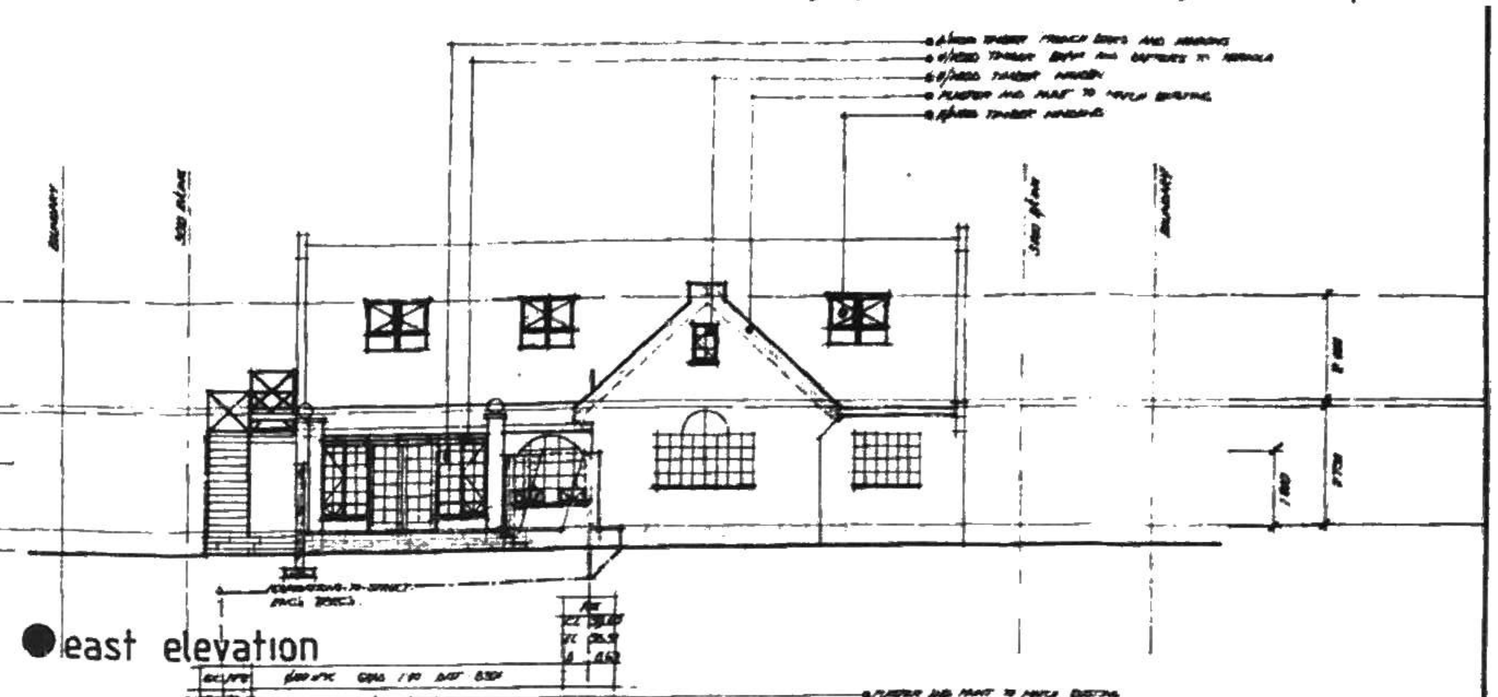

● east elevation

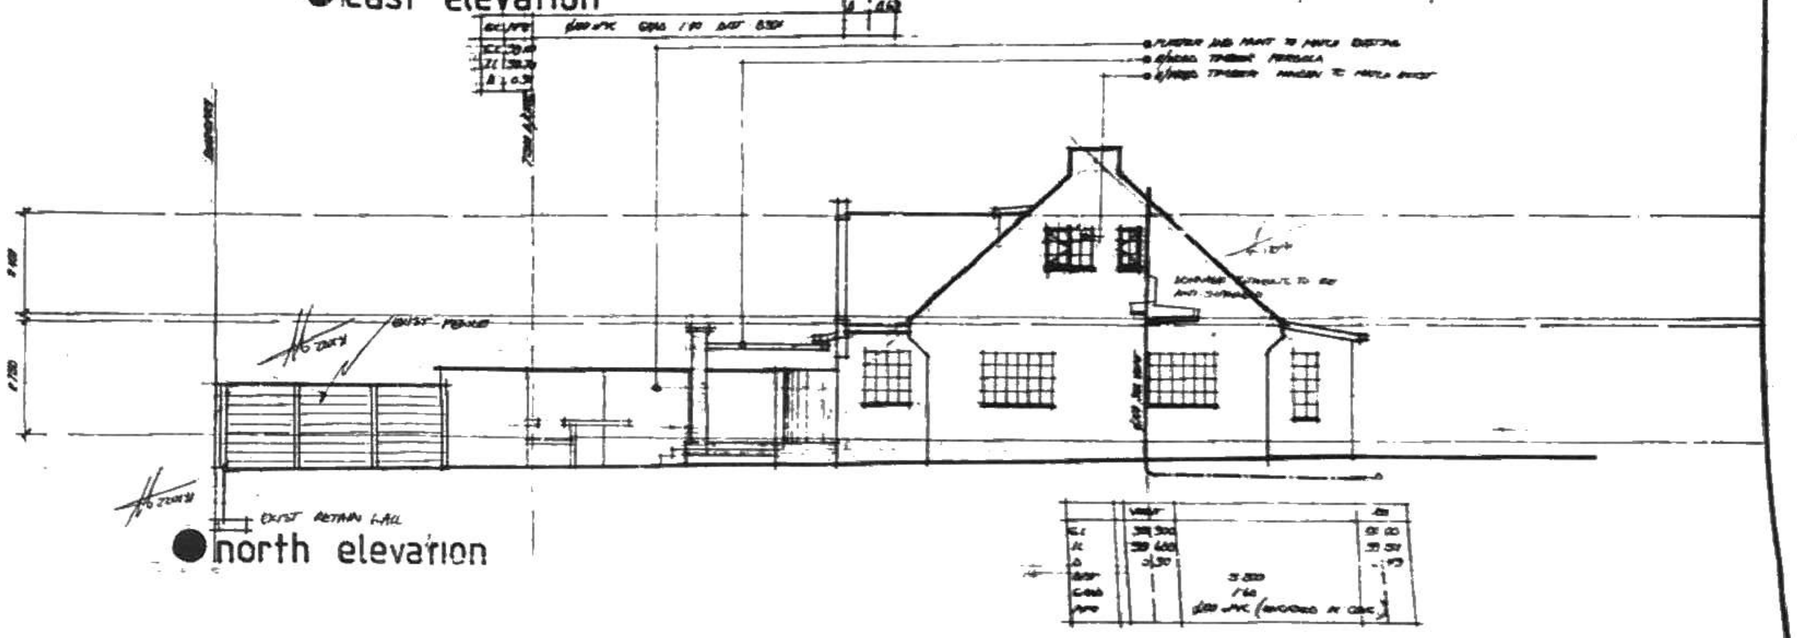

● north elevation

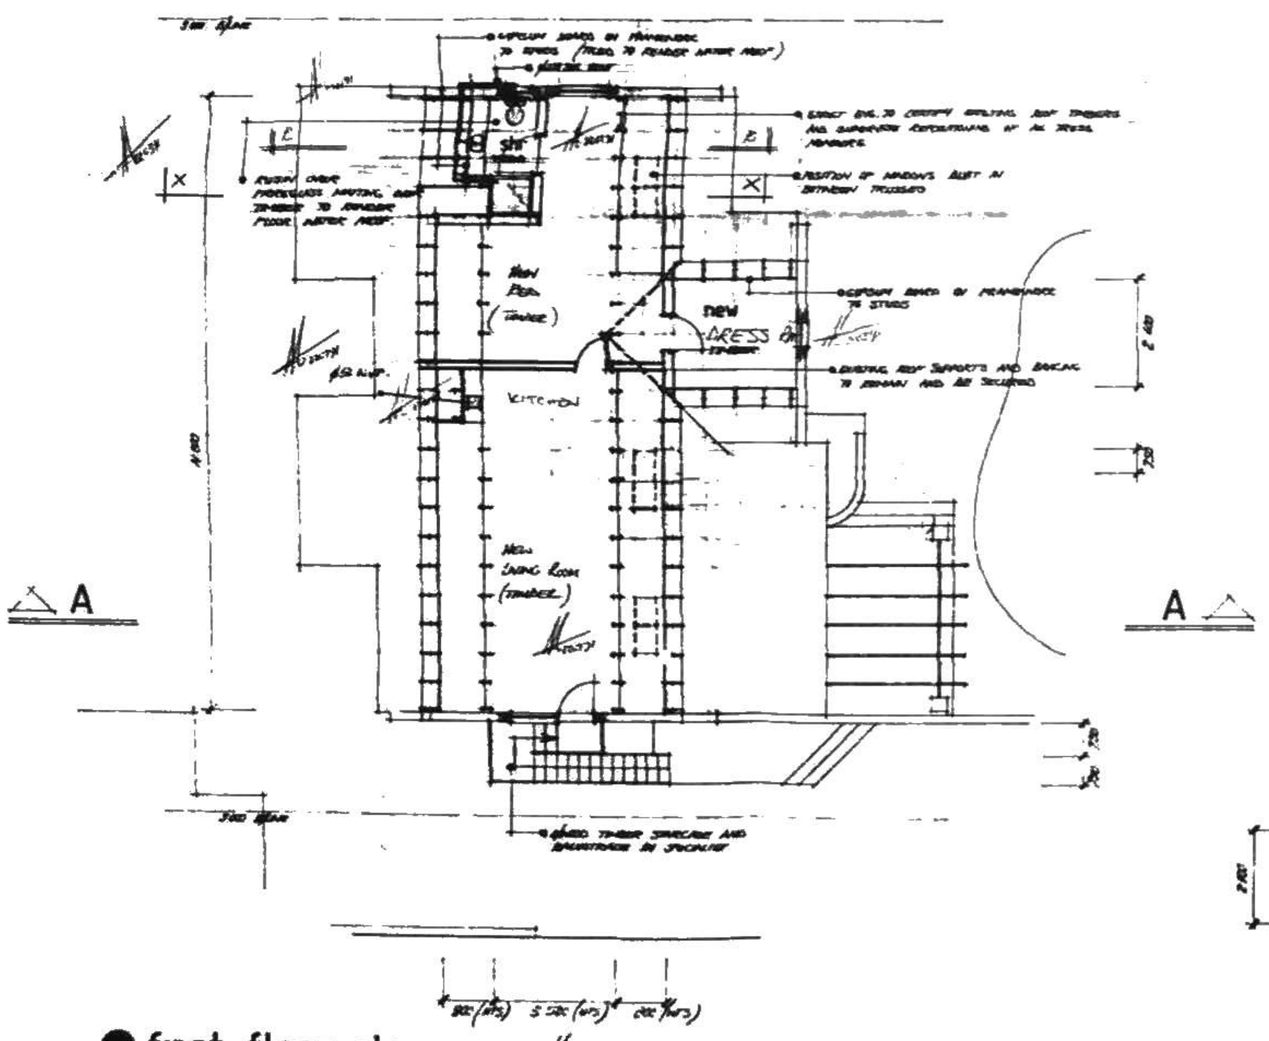

● first floor plan

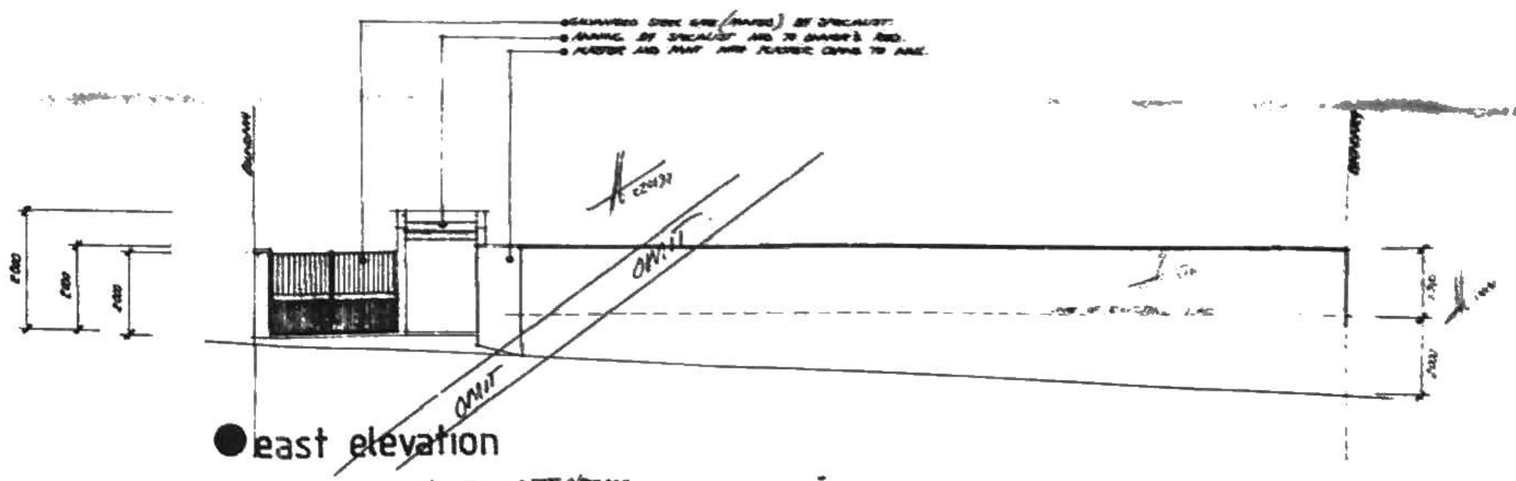

● east elevation

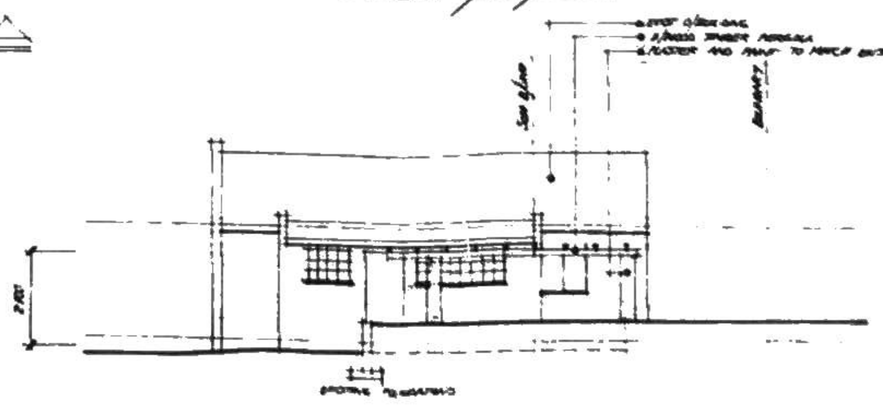

● north elevation

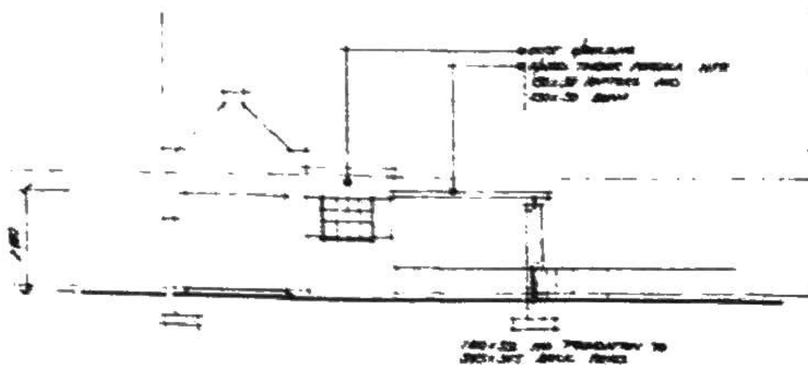

● east elevation

SHEET 3/3 COPY 2

CITY OF DURBAN

PLANNING AND ENVIRONMENTAL SERVICES

APPROVED: D.C. MACLEOD
CITY ENGINEER
MAR 1981

1981 APR 09

notes

proposed alterations & ADDITIONS
for mr a boshoff
at 1 roehampton way
durban north

BOSHOFF

design for modern living

dwg no 934

scale 1:100 date