	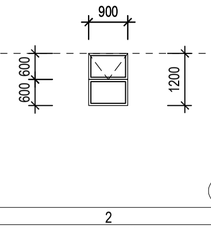 W1	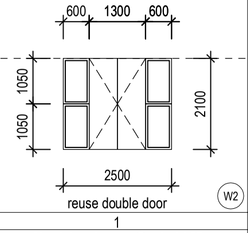 W2	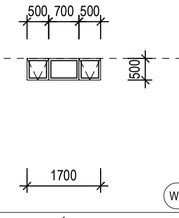 W3	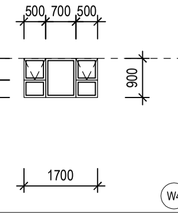 W4	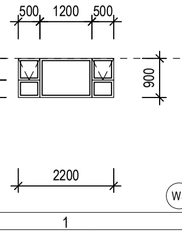 W5	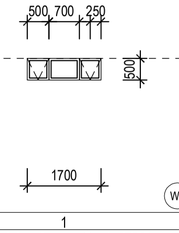 W6	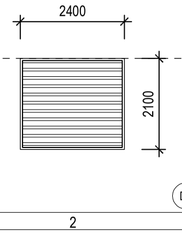 D1	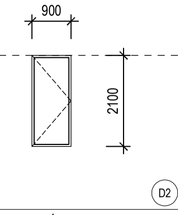 D2	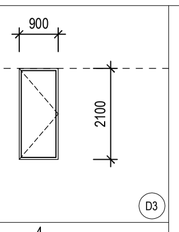 D3	All glazing work shall be executed strictly in conformance with glass manufacturer's recommendations and all in accordance with the national building regulations part n, sans 10137, sans 10400, sans 1263 andb.s. act 103 of 1977. All safety glazing materials (individual panes) shall be permanently marked in such a way that such marking will be visible after installation of the glazing. All glazing material shall be prepared to fit frames in accordance with measurements taken on site by glazing contractor .
QTY	2	1 reuse double door	1	1	1	1	2	1	4	
TYPE	Aluminium frame - Grade AA25 (25 micron thickness anodising)	Aluminium frame - Grade AA25 (25 micron thickness anodising)	Aluminium frame - Grade AA25 (25 micron thickness anodising)	Aluminium frame - Grade AA25 (25 micron thickness anodising)	Aluminium frame - Grade AA25 (25 micron thickness anodising)	Aluminium frame - Grade AA25 (25 micron thickness anodising)	Fibreglass roll up door	30 minute fire resistance. 40 mm thick solid timber door with double rebated joints	Interior timber door & hardwood frame	
PANE	4mm single clear monolithic annealed glass	4mm clear Toughened safety glass	4mm clear Toughened safety glass	4mm single clear monolithic annealed glass	4mm single clear monolithic annealed glass	4mm single clear monolithic annealed glass				

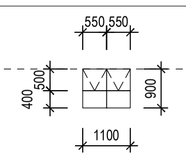 EW1	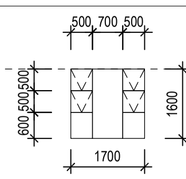 EW2	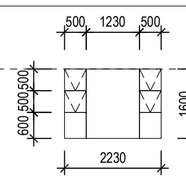 EW3	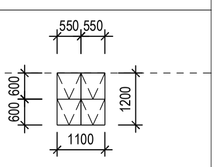 EW4
EXISTING WINDOW	EXISTING WINDOW	EXISTING WINDOW	EXISTING WINDOW
1	4	1	1
Aluminium frame - Grade AA25 (25 micron thickness anodising)	Aluminium frame - Grade AA25 (25 micron thickness anodising)	Aluminium frame - Grade AA25 (25 micron thickness anodising)	Aluminium frame - Grade AA25 (25 micron thickness anodising)
4mm clear Toughened safety glass	4mm single clear monolithic annealed glass	5mm single clear monolithic annealed glass	4mm single clear monolithic annealed glass

DOOR & WINDOW SCHEDULE

Scale 1:100

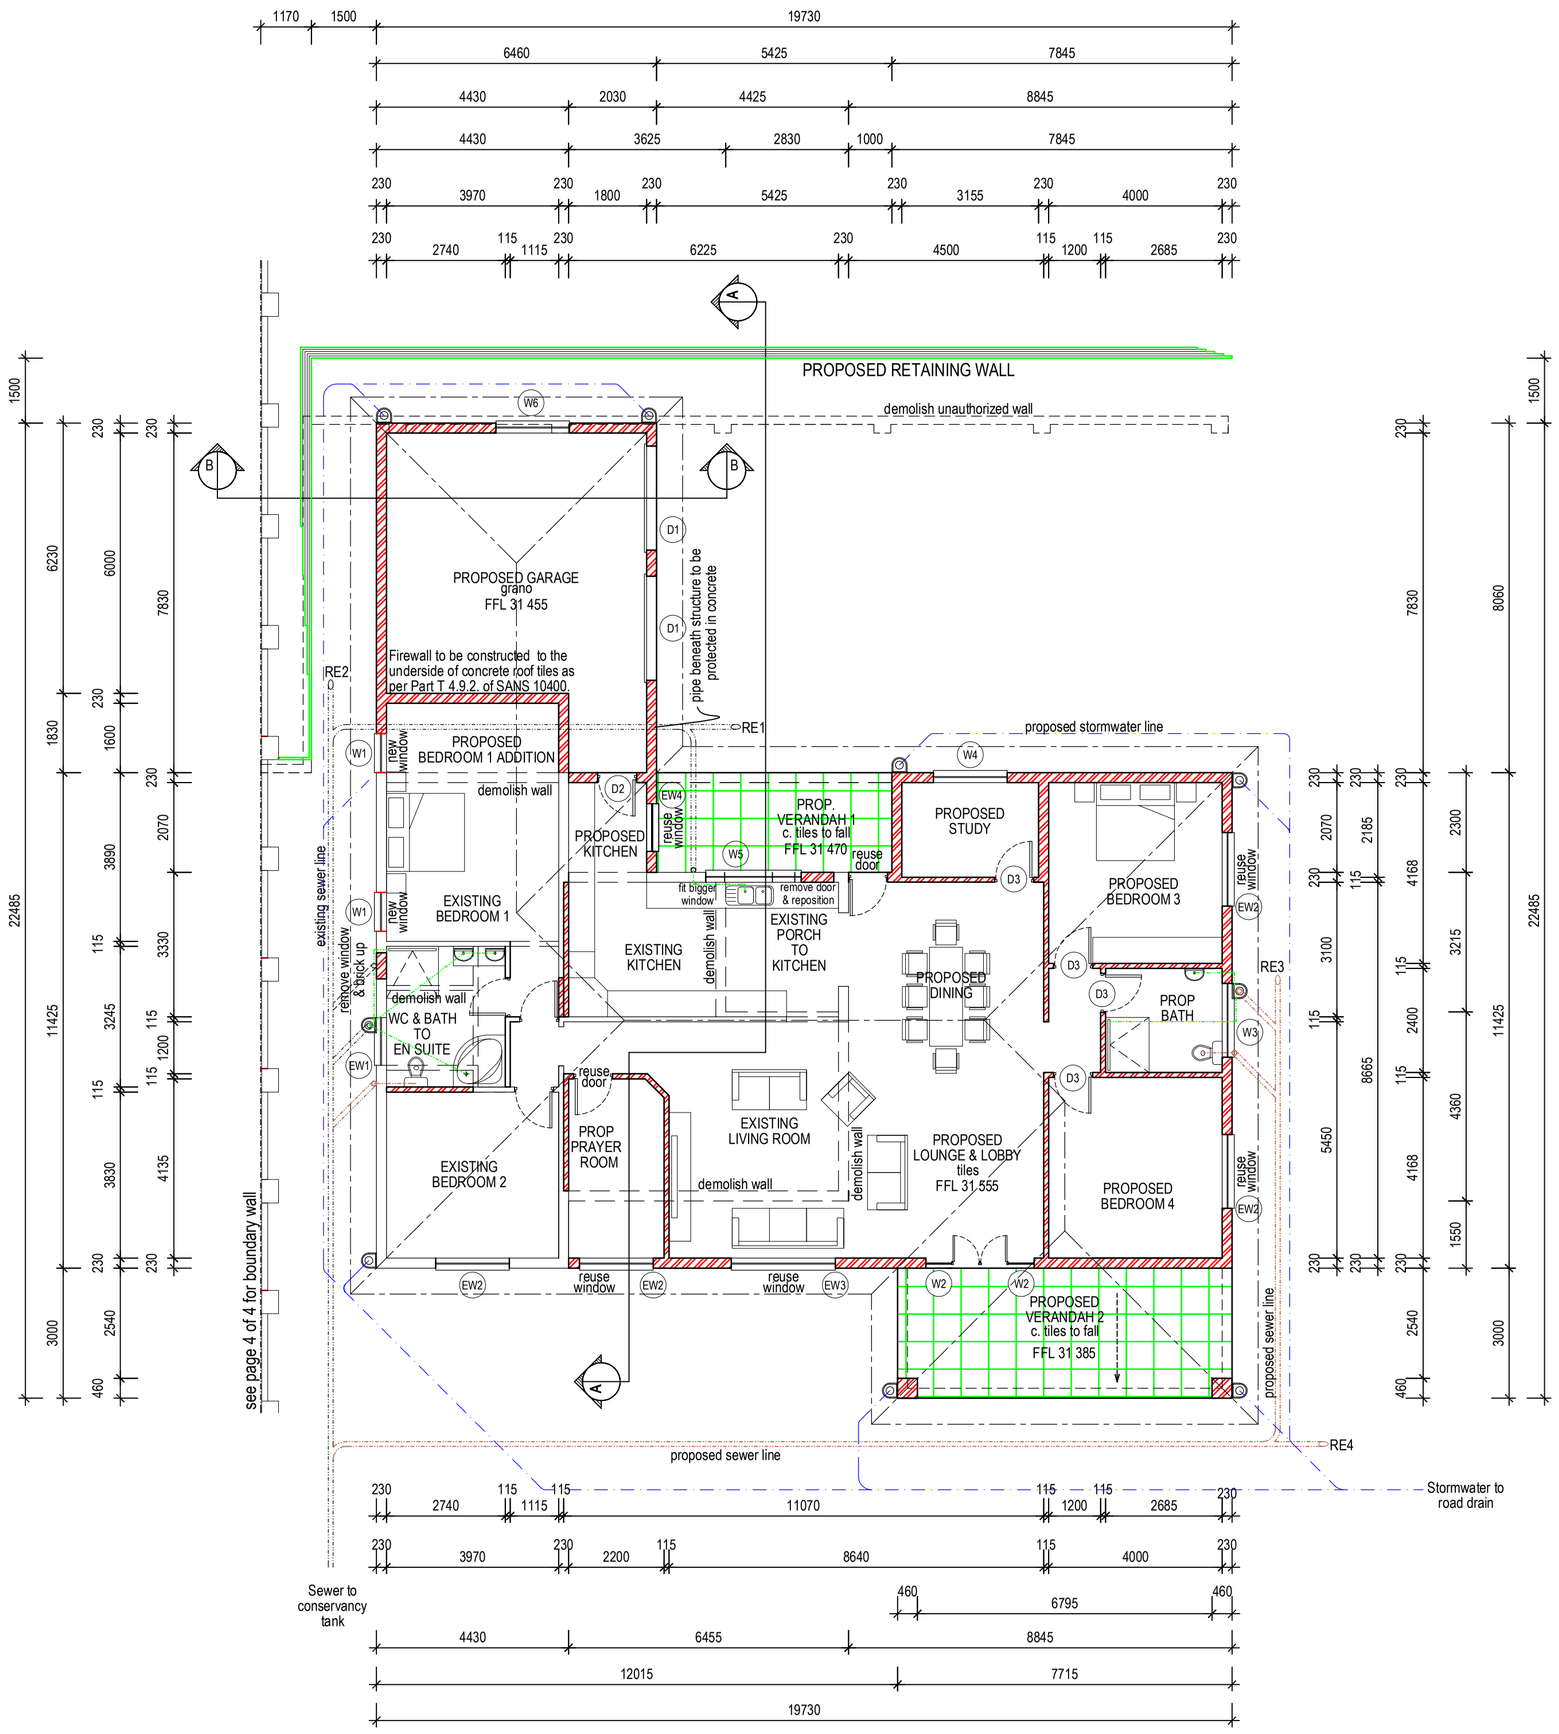

GROUND STOREY PLAN

Scale 1:100

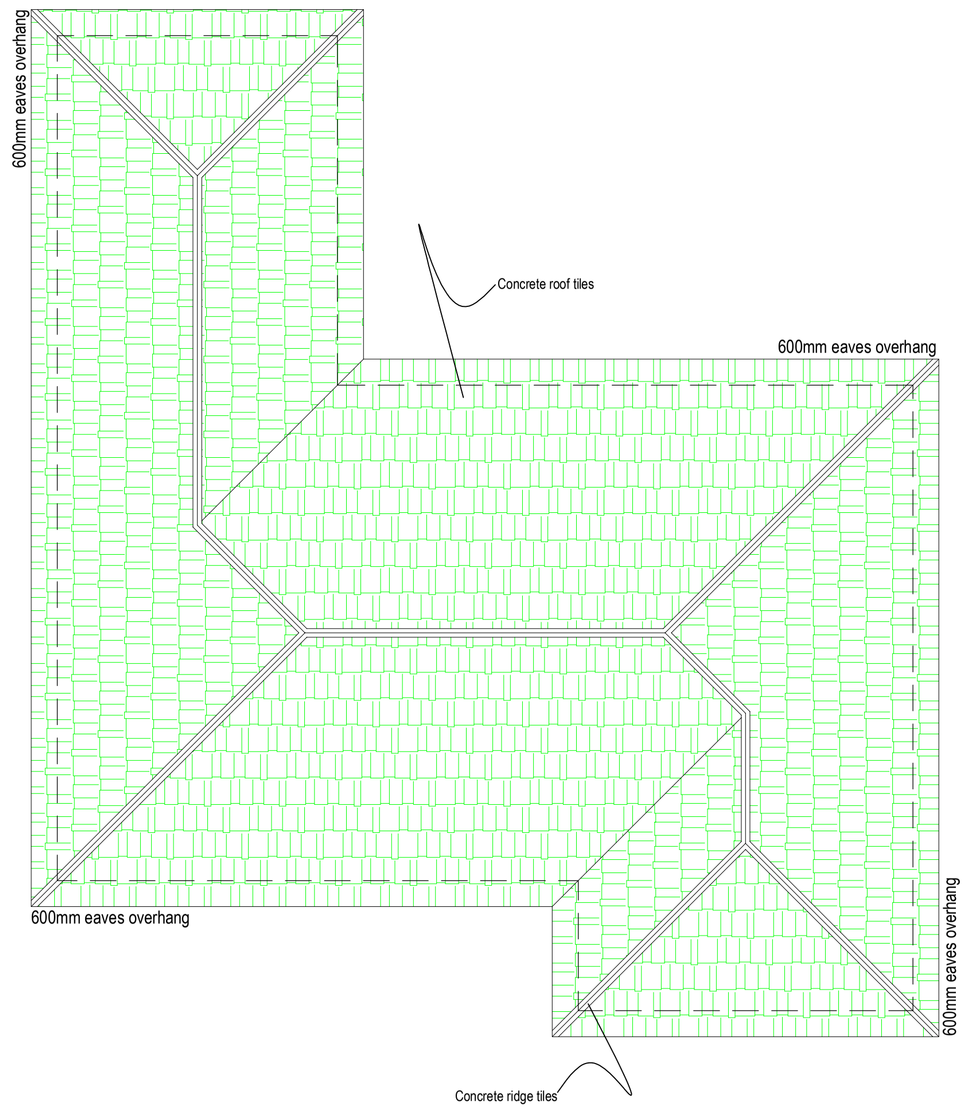

ROOF PLAN

Scale 1:100

LOCAL AUTHORITY APPROVAL:

Copyright © (KESI PILLAY ARCHITECTURE).
Copyright subsists in this drawing. The person or entity whose name appears in the title block of this drawing, is hereby granted a non-exclusive license to use, display, print and / or reproduce this drawing to the extent necessary to carry out & complete the project described in the title block of this drawing

AUTHOR'S SIGNATURE

KERSAVEN PILLAY

OWNER / AUTHORISED AGENT'S SIGNATURE:

KISIVA NAIDOO & DANESPARIE NAIDOO

CLIENT(S) INFORMATION:

M: + 27 82 771 6290, E: nevashn@gmail.com

PROJECT DETAILS:

PROPOSED
RETAINING WALL, BOUNDARY WALL,
BUILDING ALTERATIONS & ADDITIONS
ON
ERF 7 SAVILLETHORPE
REG. DIVISION ET, PROVINCE OF KZN,
100 ALLKINS DRIVE

AUTHOR'S INFORMATION:

KESI PILLAY ARCHITECTURE
PrArchDraught
SACAP REG No: PAD24750406

M+27 84 052 9687
kesigenius@gmail.com
P.o. box 141
Park Rynie 4182

DRAWING INFORMATION:

Roof plan, Floor plan, Door & window schedule

PROJECT No:	SHEET:	PAGE:
	A1	2 OF 4