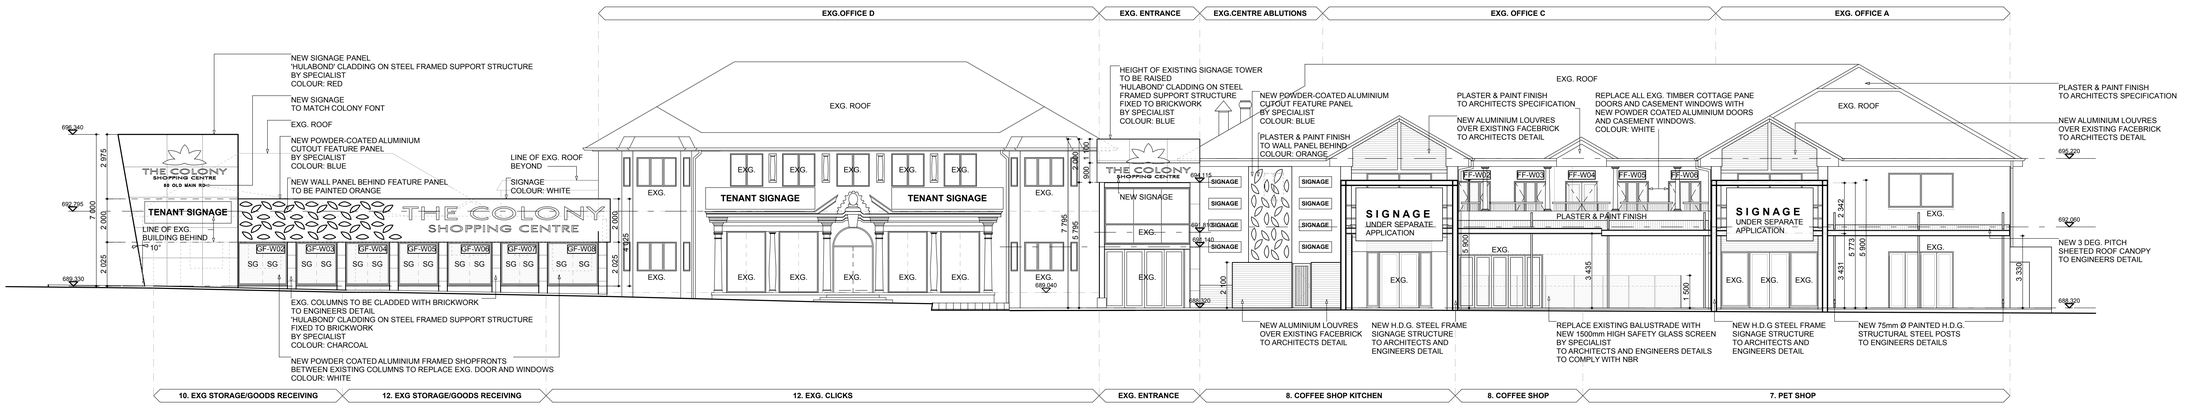

WEST ELEVATION
SCALE 1:100

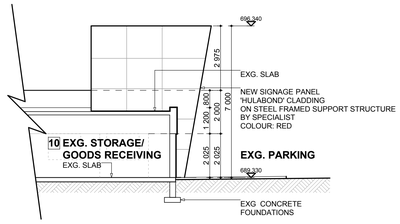

SECTIONAL ELEVATION B-B
SCALE 1:100

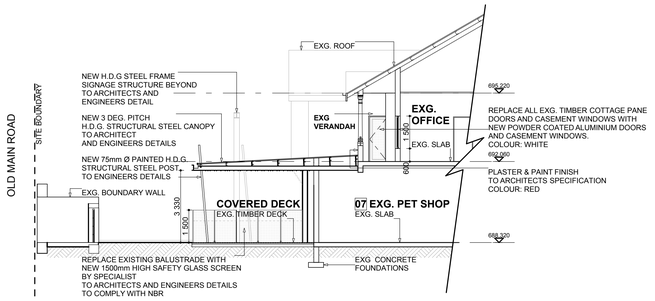

SECTION A-A THROUGH CANOPY
SCALE 1:100

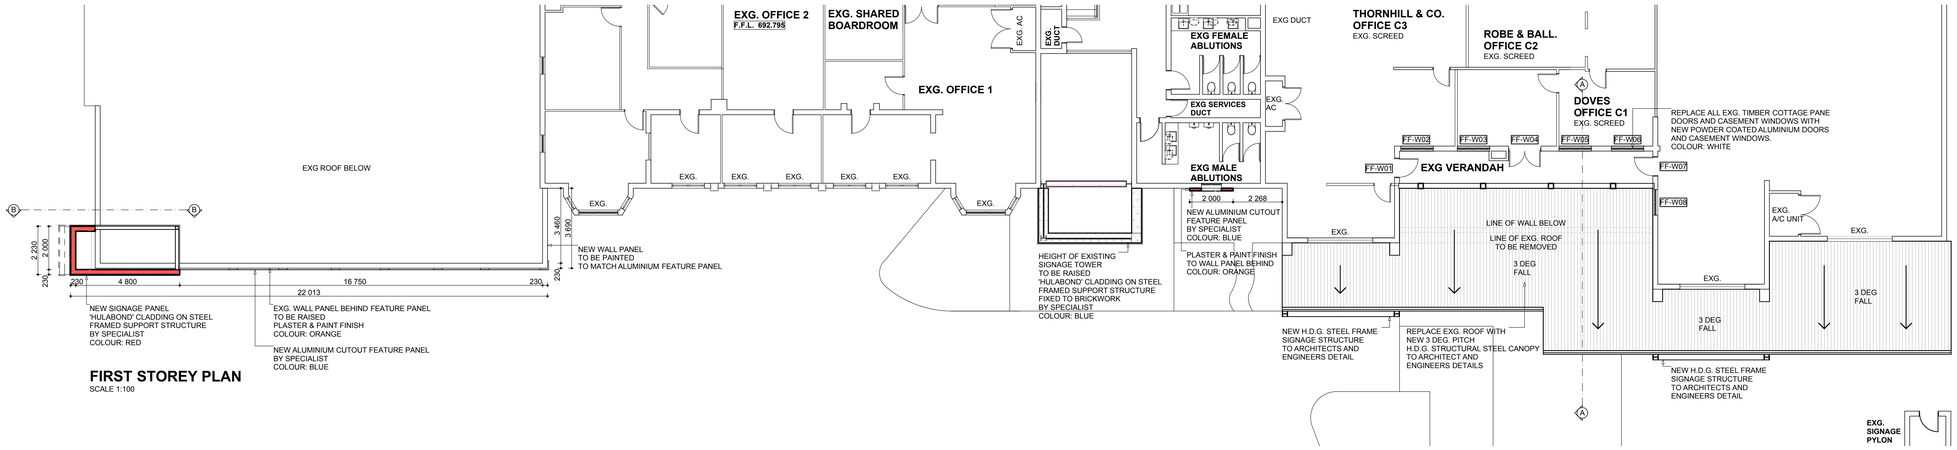

FIRST STOREY PLAN
SCALE 1:100

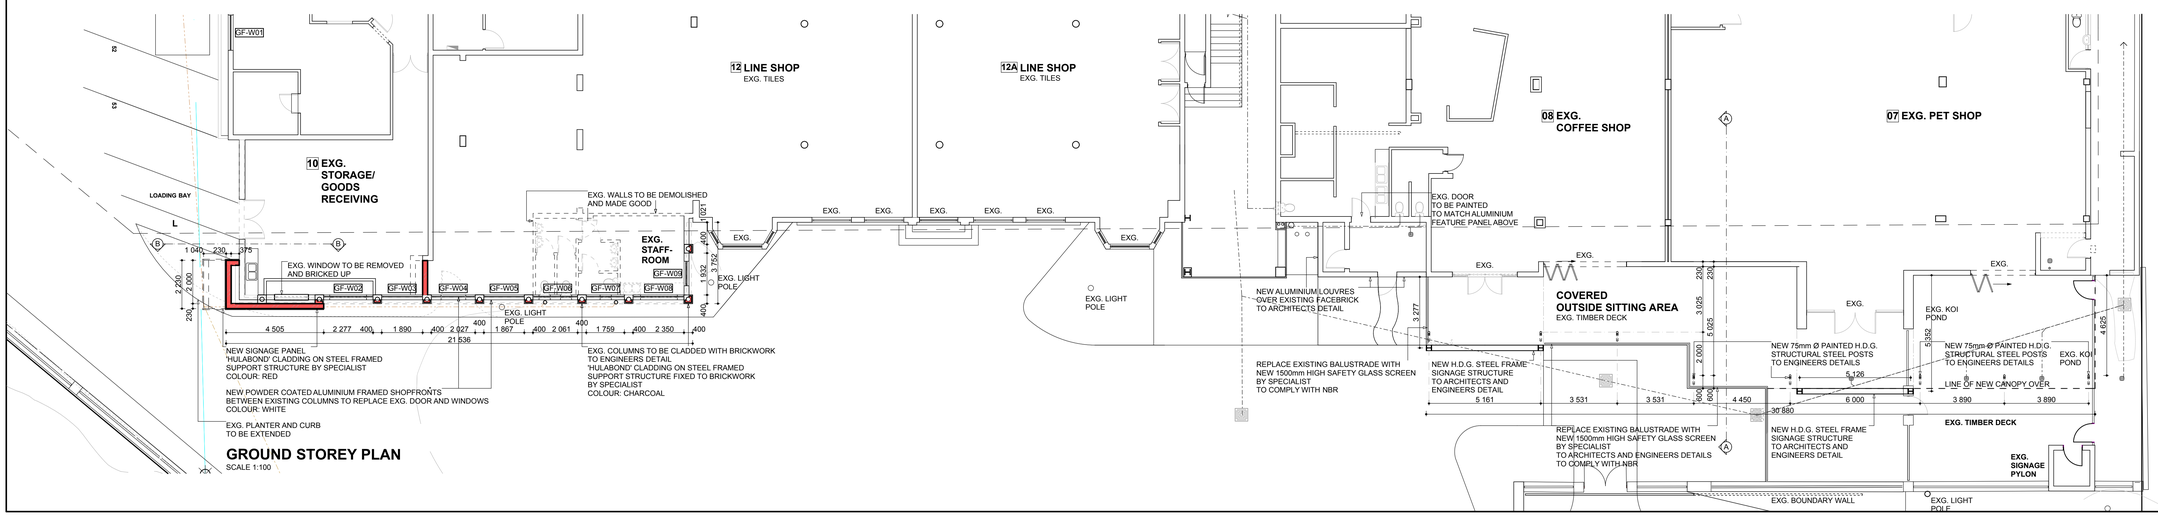

GROUND STOREY PLAN
SCALE 1:100

COUNCIL STAMPS:

CLIENT
CLOUDBERRY INVESTMENTS 31 (PTY) LTD
CLIENT.....
TEL: 031 563 3844

PROJECT DESCRIPTION
PROPOSED ALTERATIONS AND ADDITIONS TO THE COLONY SHOPPING CENTRE
CADASTRAL DESCRIPTION
LOT 60 (OF 6), HILLCREST

STREET ADDRESS
50 OLD MAIN ROAD, HILLCREST

DRAWING TITLE
ELEVATION, SECTION AND FLOOR PLANS

SUBMISSION DRAWING

TRUE NORTH

DRAWING NUMBER:	REV:
0213 151/02	C

SCALE:	1:100	ARCHITECT:	R. GOWAR
DATE:	JULY 2013	DRAWN:	L. PEARCE
SACAP No:	5556		

SHEET	2	OF	2	A0

evolution architects cc
www.evolutionarchitects.co.za
tel +27 31 266 5835 | fax +27 86 693 7030
info@evolutionarchitects.co.za
Unit 5, 52 Norfolk Terrace, Westville, 3690 | PO Box 35606, Northway, 4065
ARCHITECT.....

© COPYRIGHT
EVOLUTION ARCHITECTS - SOUTH AFRICA
CONTRACTOR AND SUB-CONTRACTOR TO CHECK ALL LEVELS AND DIMENSIONS ON SITE BEFORE ANY WORK IS COMMENCED AND ANY DISCREPANCIES TO BE REPORTED TO THE ARCHITECT IMMEDIATELY.