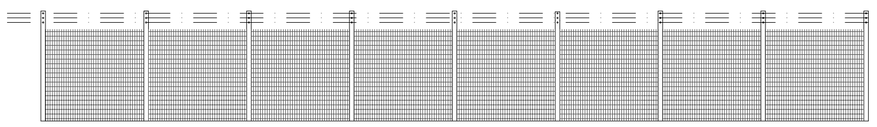

STEEL MESH FENCING, ex. 'BEKAERT' OR SIMILAR, UPRIGHTS @ 2.1m ccs
WITH ELECTRIFICATION ON TOP

TYPE A
BOUNDARY STRUCTURE

MASONRY PILLARS : STIPPLE PLASTER
MASONRY KICKER WALLS : STIPPLE PLASTER
COPINGS TO WALLS AND PILLAR CAPS : SMOOTH FINISH PAINTED
STEEL MESH FENCING : BLACK FINISH, ex 'BEKAERT' OR SIMILAR

TYPE B
BOUNDARY STRUCTURE

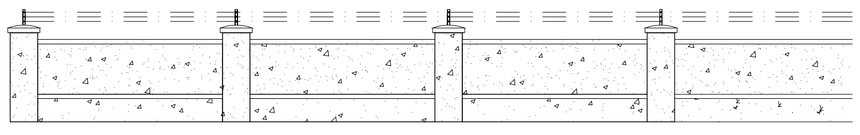

MASONRY PILLARS AND WALLS : STIPPLE PLASTER/PAINT FINISH
PIER CAPS AND WALL COPINGS SMOOTH FINISH

TYPE C
BOUNDARY STRUCTURE

TYPICAL BOUNDARY STRUCTURES, N.T.S.

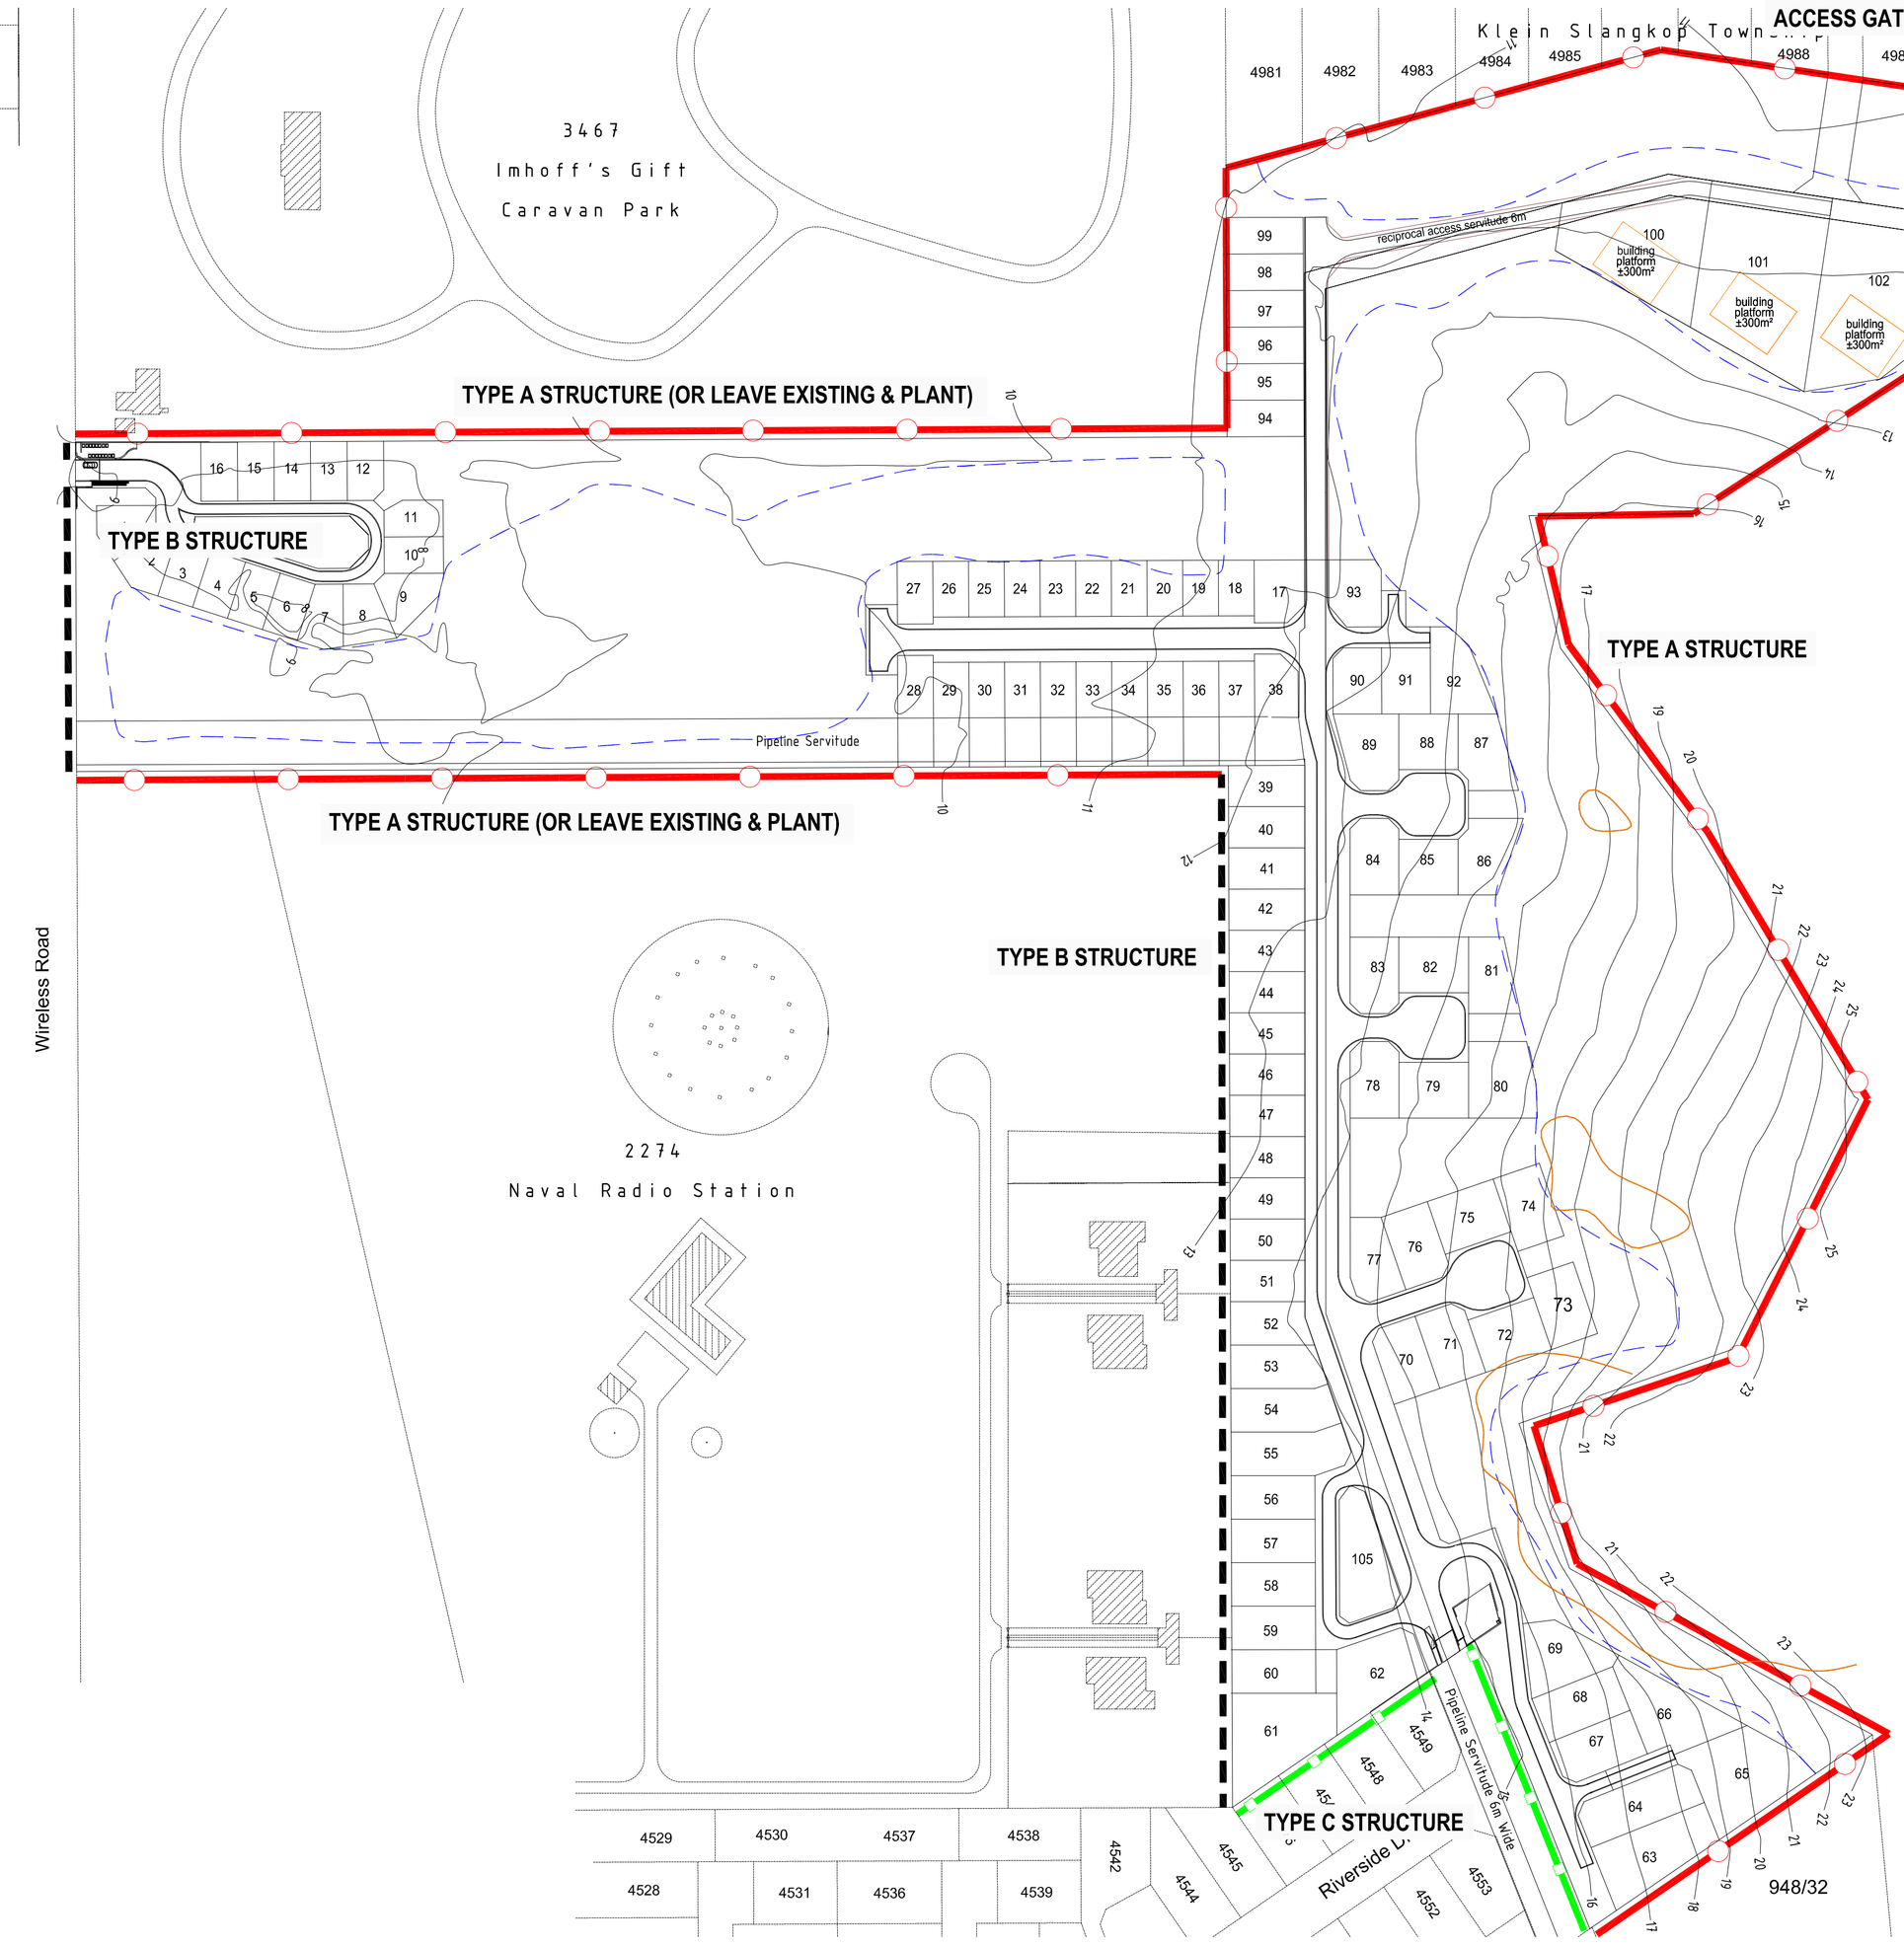

PLAN SCALE, 1:1250

TER KENNISNAME
- GEMARKEERDE AFMETINGS MOET GEBRUIK WORD, NIE GESKAAL NIE
- ALLE AFMETINGS MOET OP TERREIN NAGEGAAN WORD
- ENIGE AFWYKINGS MOET ONMIDDELLIK GERAPPORTEER WORD

NOTES
- WRITTEN DIMENSIONS TO BE TAKEN, NOT SCALED
- ALL DIMENSIONS TO BE CHECKED ON SITE
- ANY DISCREPANCIES TO BE COMMUNICATED TO THE LANDSCAPE ARCHITECT IMMEDIATELY

NR. NO.	DATUM DATE	WYSIGING REVISION	GETEKEN DRAWN	NAGESIEN CHECKED

rev B: UPDATED LAYOUT

PROJECT
PROJEK
PROTEA RIDGE & SQUIRES CLOSE KOMMETJIE

DRAWING TITLE
TEKENING TITEL
PROPOSED BOUNDARY STRUCTURES

JOB No. TAAK No.	DRAWING Nr. TEKENING No.	REVISION WYSIGING
7889	7889.100.FP	B

DATE DATUM: JANUARY 2011
COMPUTER NO.
SCALE SKAAL: AS SHOWN

		SIGNATURE for PP HANDTEKENING nms BV	DATE DATUM
DESIGNED ONTWERP	AT/BC		
DRAWN GETEKEN	AT		
CHECKED NAGESIEN	BC		
APPROVED GOEDGEKEUR	AW		

CLIENT
KLIENT

PLANNING PARTNERS
BEPLANNINGSVENNOTE
STADS- EN STREEKBEPLANNING : LANDSKAPARGITEKTUUR : OMGEWINGSBEPLANNING : STADSONTWERP
TOWN AND REGIONAL PLANNING : LANDSCAPE ARCHITECTURE : ENVIRONMENTAL PLANNING : URBAN DESIGN
16 Bree Street / Straat Cape Town / Kaapstad
PO Box / Posbus 4866 Cape Town / Kaapstad 8000
Tel: (021) 418-0510 Fax / Faks: (021) 418-0502