(Medium Order Accuracy ±10m)

COORDINATE SYSTEM:LO84/29

WGS84

PAGE 2 of 2

SCALE 1:5000

N

REMHOOGTE ELECTRIFICATION

NOTE: RED PEGS on site indicate structure position.

PLEASE NOTE:
No protected trees/plants may be cut/trimmed/removed unless the applicable tree permit is issued and handed to the construction contractor.

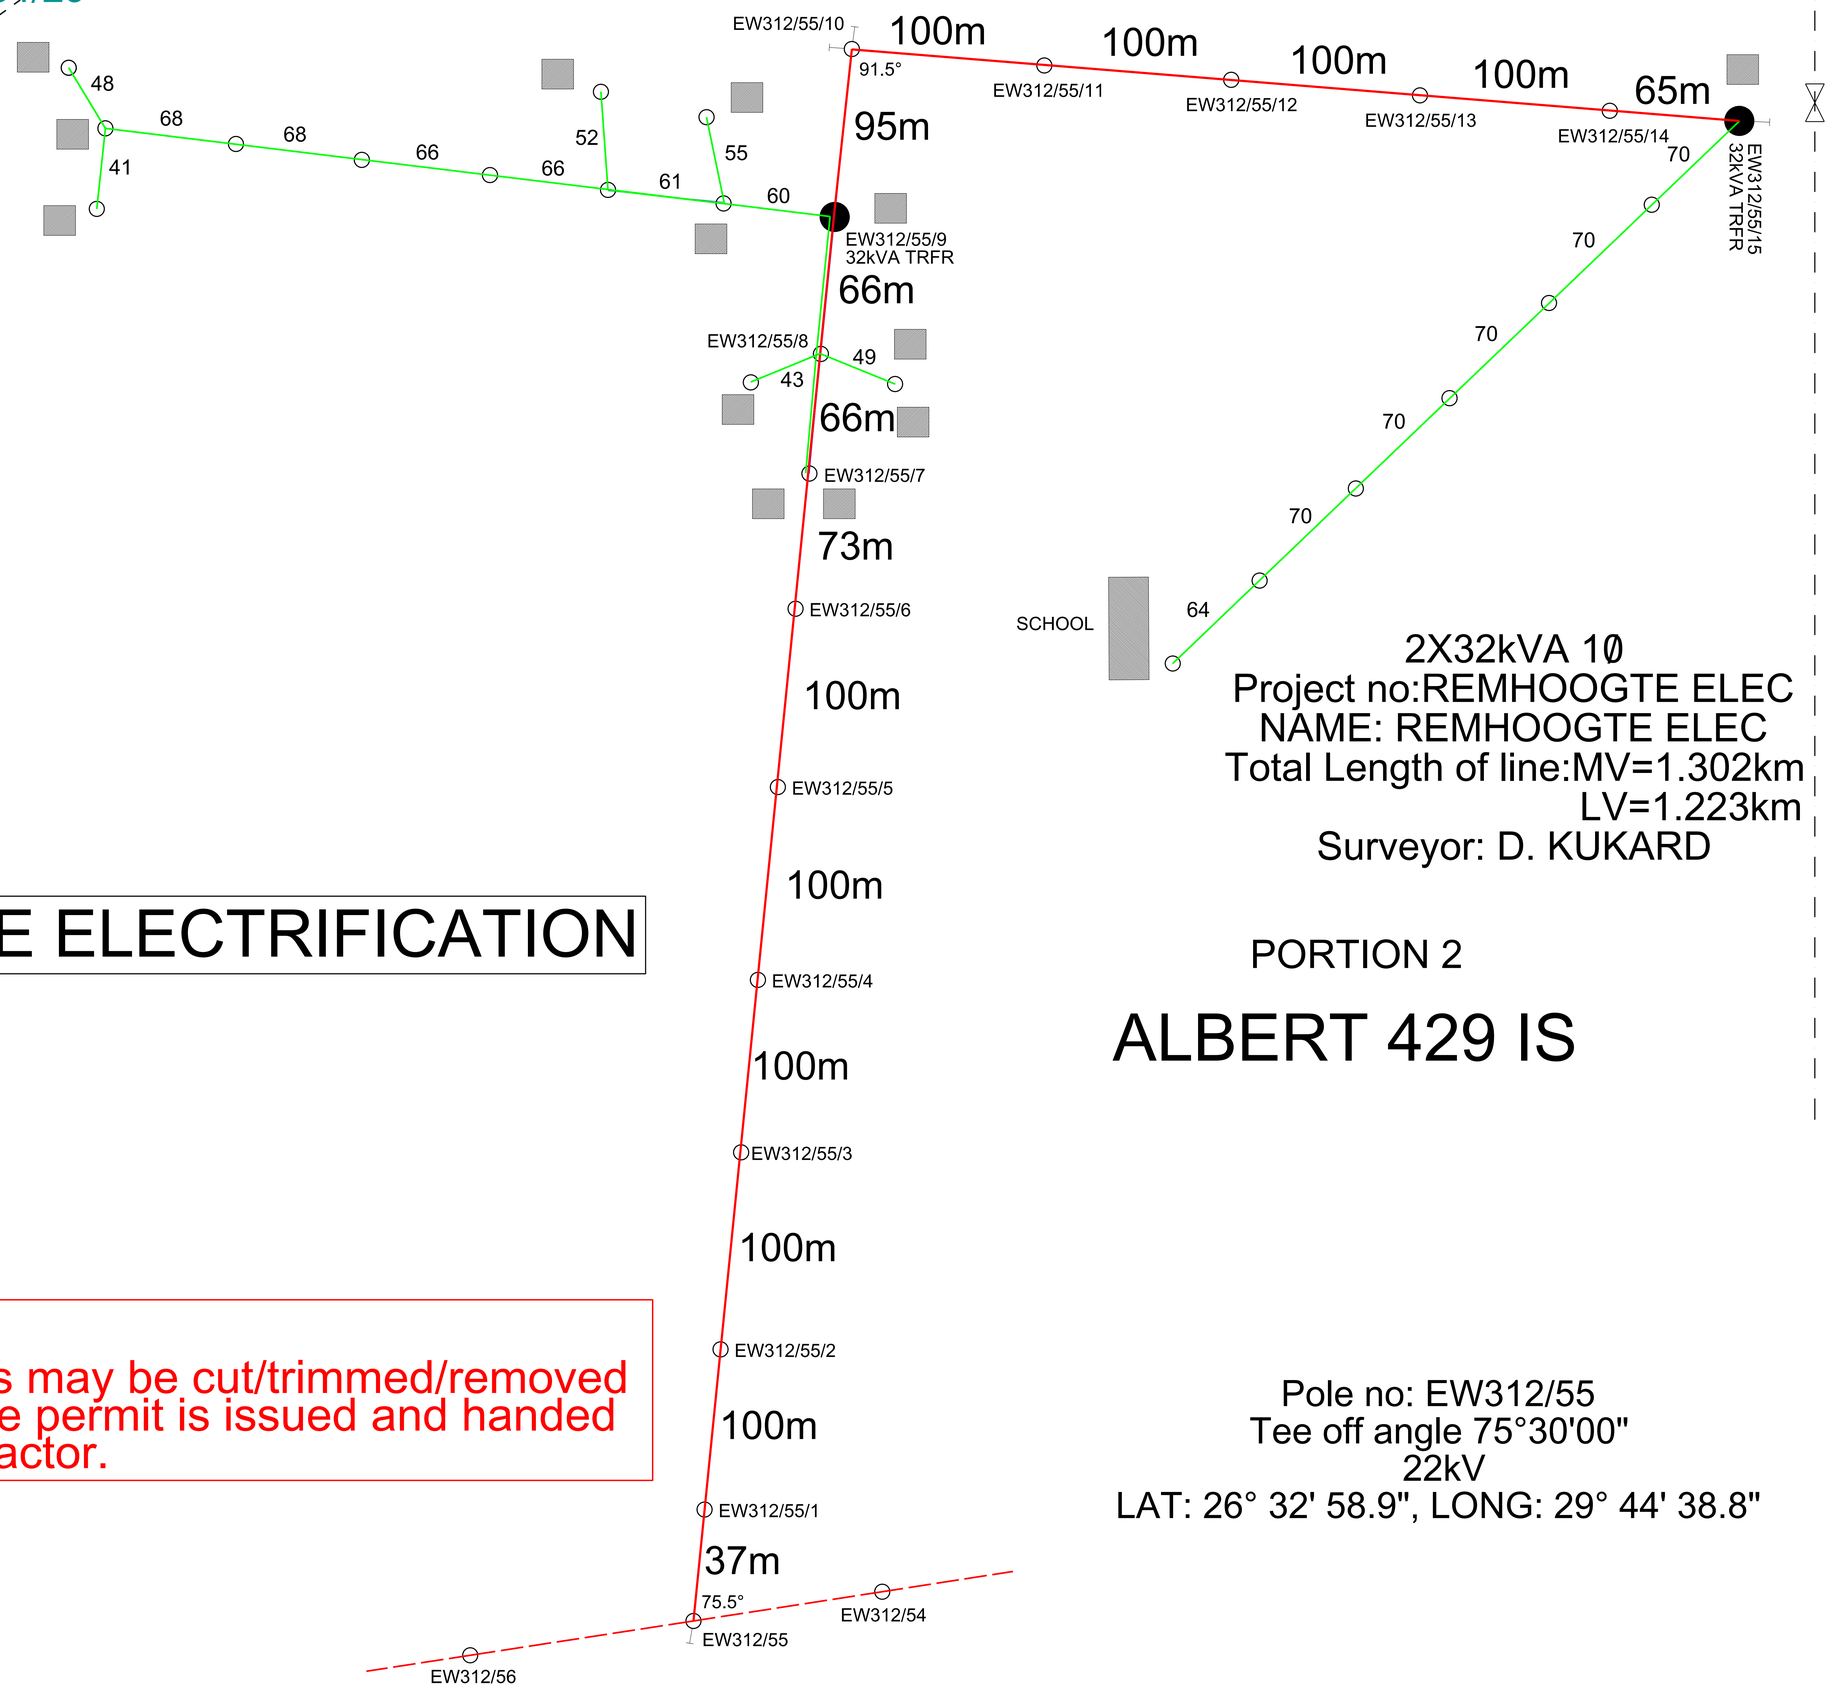

2X32kVA 1Ø
Project no:REMHOOGTE ELEC
NAME: REMHOOGTE ELEC
Total Length of line:MV=1.302km
LV=1.223km
Surveyor: D. KUKARD

PORTION 2

ALBERT 429 IS

Pole no: EW312/55
Tee off angle 75°30'00"
22kV
LAT: 26° 32' 58.9", LONG: 29° 44' 38.8"