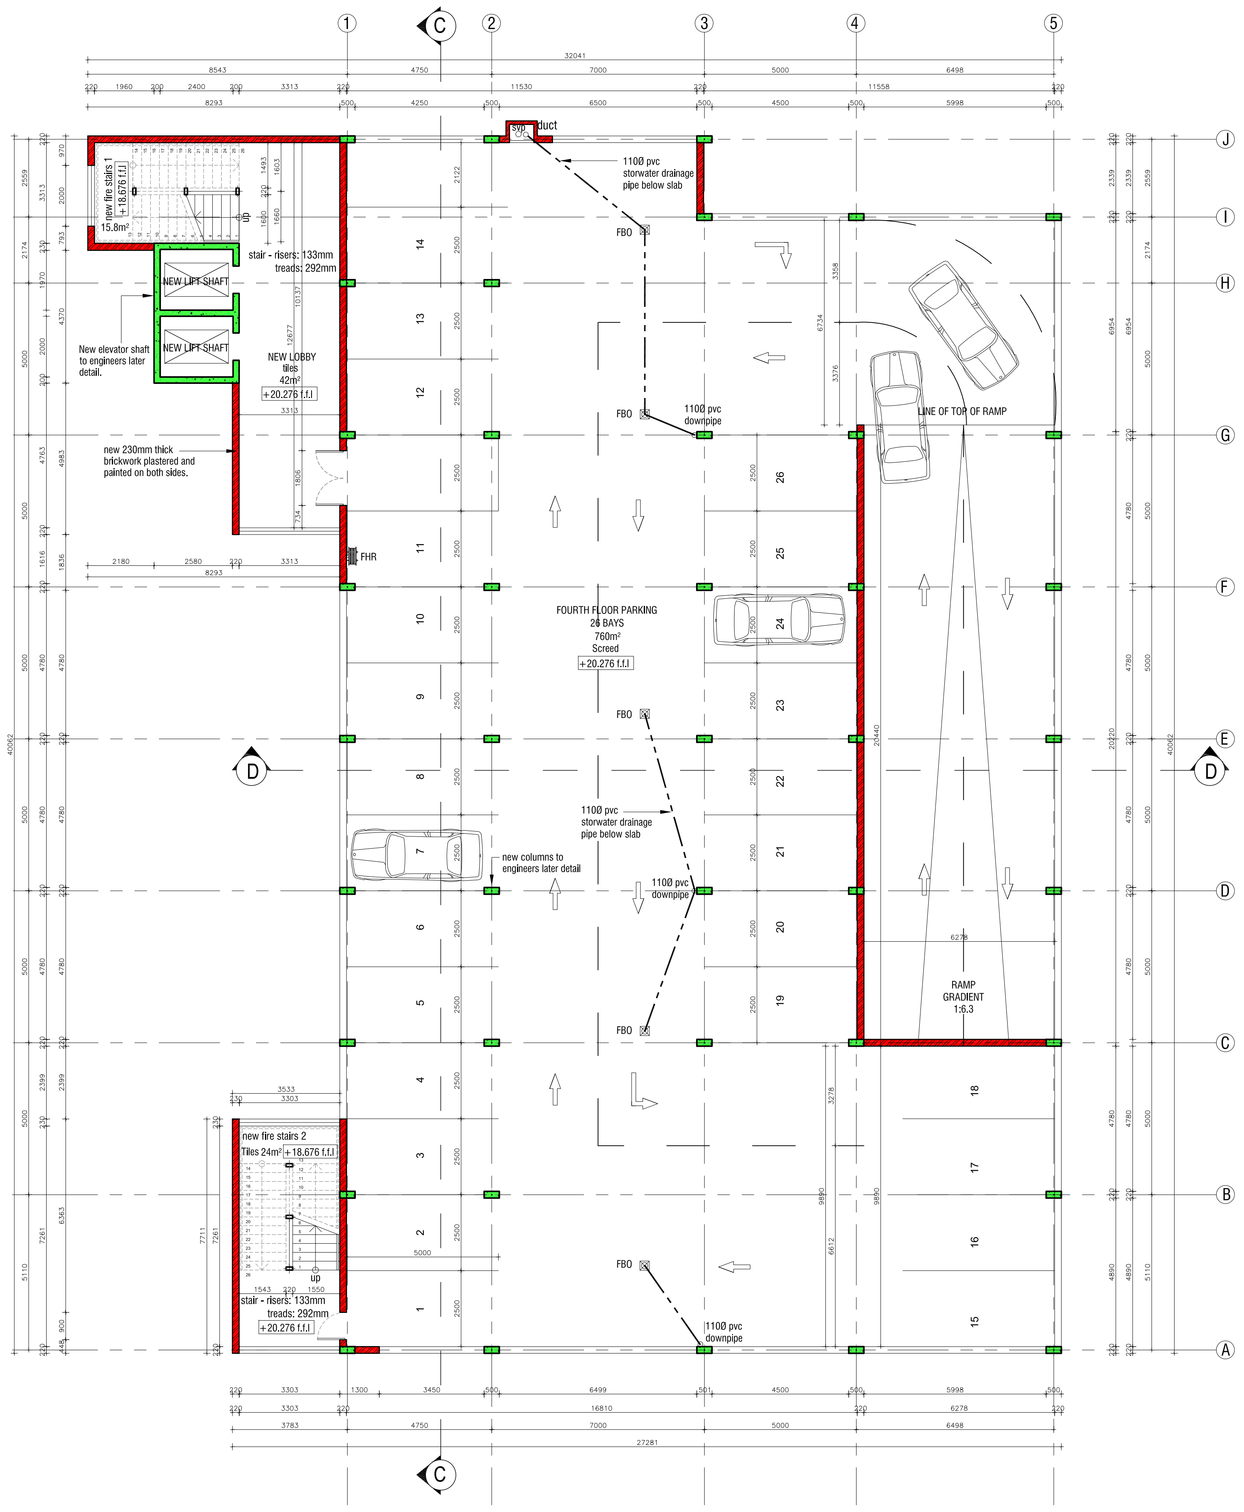

FOURTH FLOOR PLAN
Scale 1:100

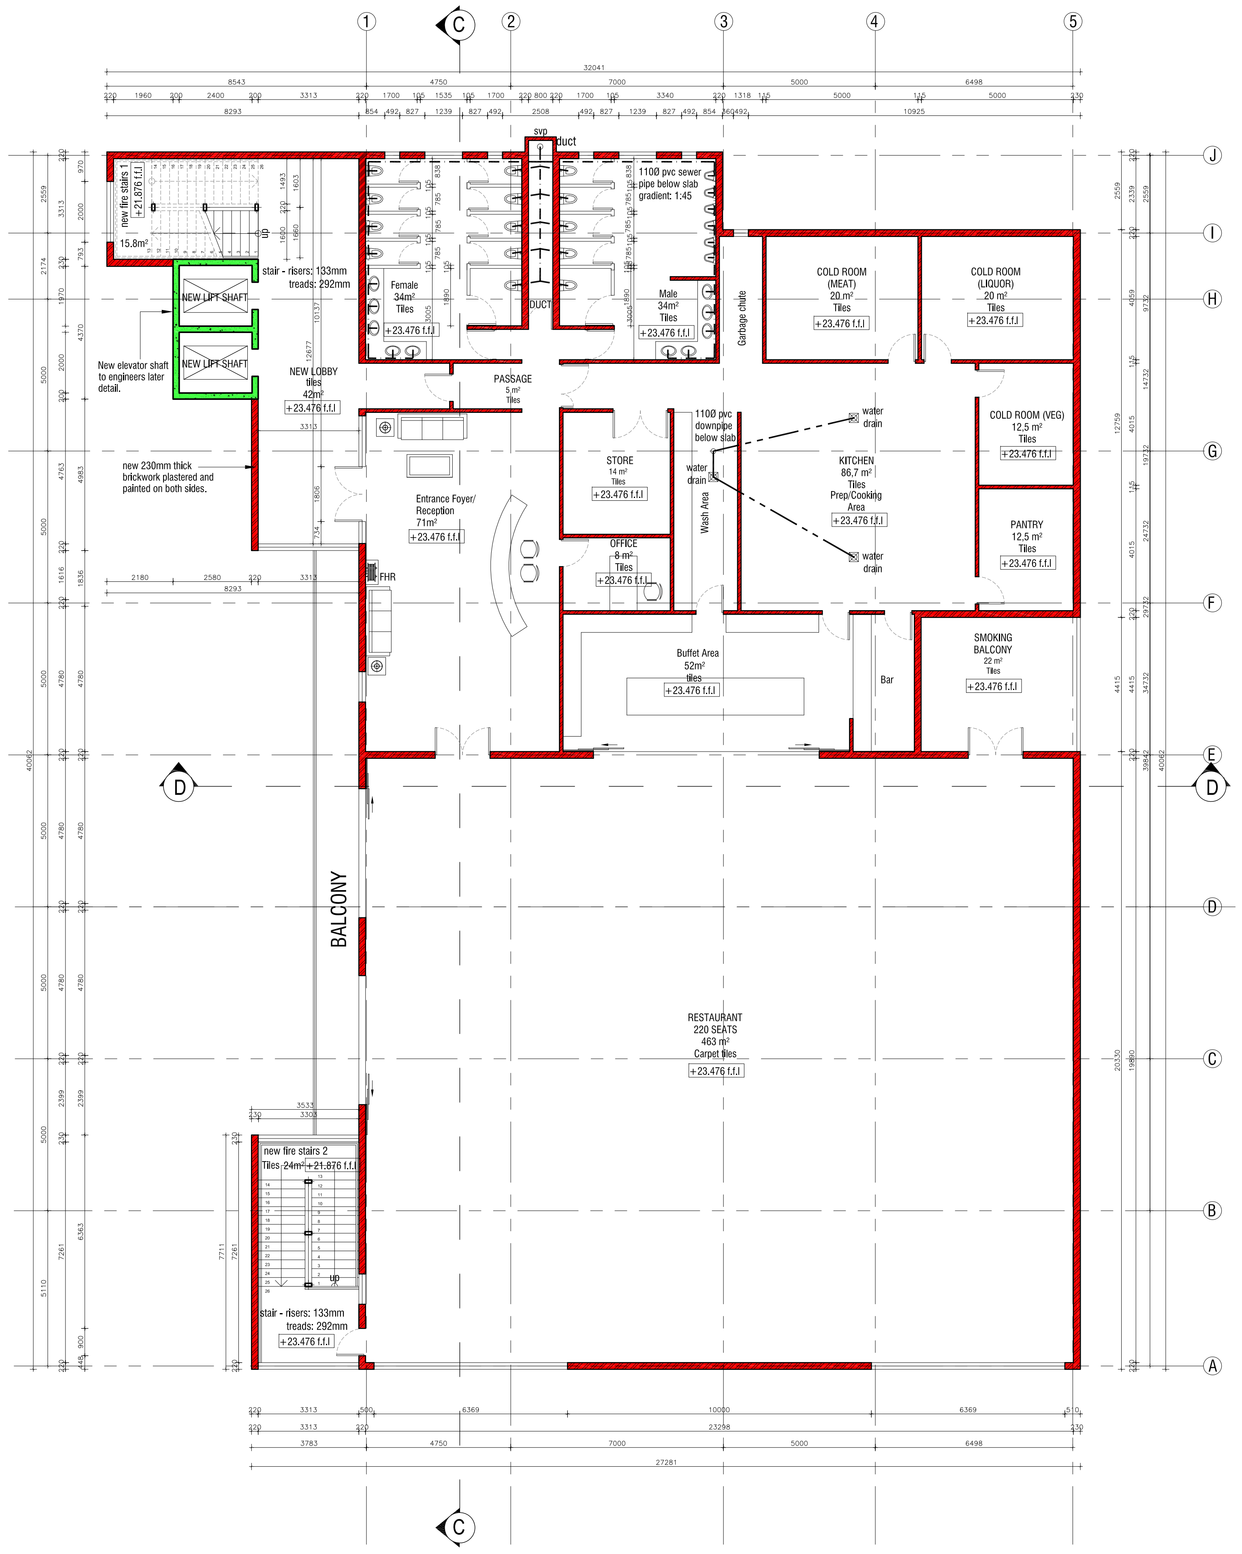

FIFTH FLOOR PLAN
Scale 1:100

CHKD	REV.No:	REVISION	DATE

ISSUED FOR COMMENT

CLIENT NAME:

CLIENT SIGN:

DATE	08/11/2013	SCALE	1:100	PROJECT NUMBER	08-102
REVISION	01				

registered architect
DYLAN DEVER
PR.ARCH, BAS - UND, B.ARCH ADV - UND,
ARCH - SACAP, KZNIA, SAIA
SACAP REG. : Pr. Arch 7373

DRAWING NUMBER
08-102-SD004
A0

DRAWN BY
I.REY
TECHNICIAN

DRAWING
FOURTH AND FIFTH FLOOR PLAN.

PROJECT
PROPOSED NEW ADDITIONS TO EXISTING HOTEL FOR MR Y. D. MOODLEY AT
1299 UMGENI ROAD.
ERF 49
DURBAN.

AFRICA VISION ARCHITECTS
1 Kingsmead Boulevard
Kingsmead Office Park
Durban
P. O. BOX 401088
Redhill
4071
Tel : 0861 000 960
Fax: 0866 26 16 02
Website: www.africavisionholdings.com
e-mail: sashwin@africavisionholdings.com

THIS DRAWING TO BE HANDLED WITH GREAT CONFIDENTIALITY - DO NOT FORWARD A MANUAL OR ELECTRONIC COPY TO ANY OTHER PARTY WITHOUT THE CONSENT OF AFRICA VISION HOLDINGS. DO NOT DISPLAY OR DISTRIBUTE UNDER ANY CIRCUMSTANCES.THIS DRAWING TO BE HANDLED WITH GREAT CONFIDENTIALITY - DO NOT FORWARD A MANUAL OR ELECTRONIC