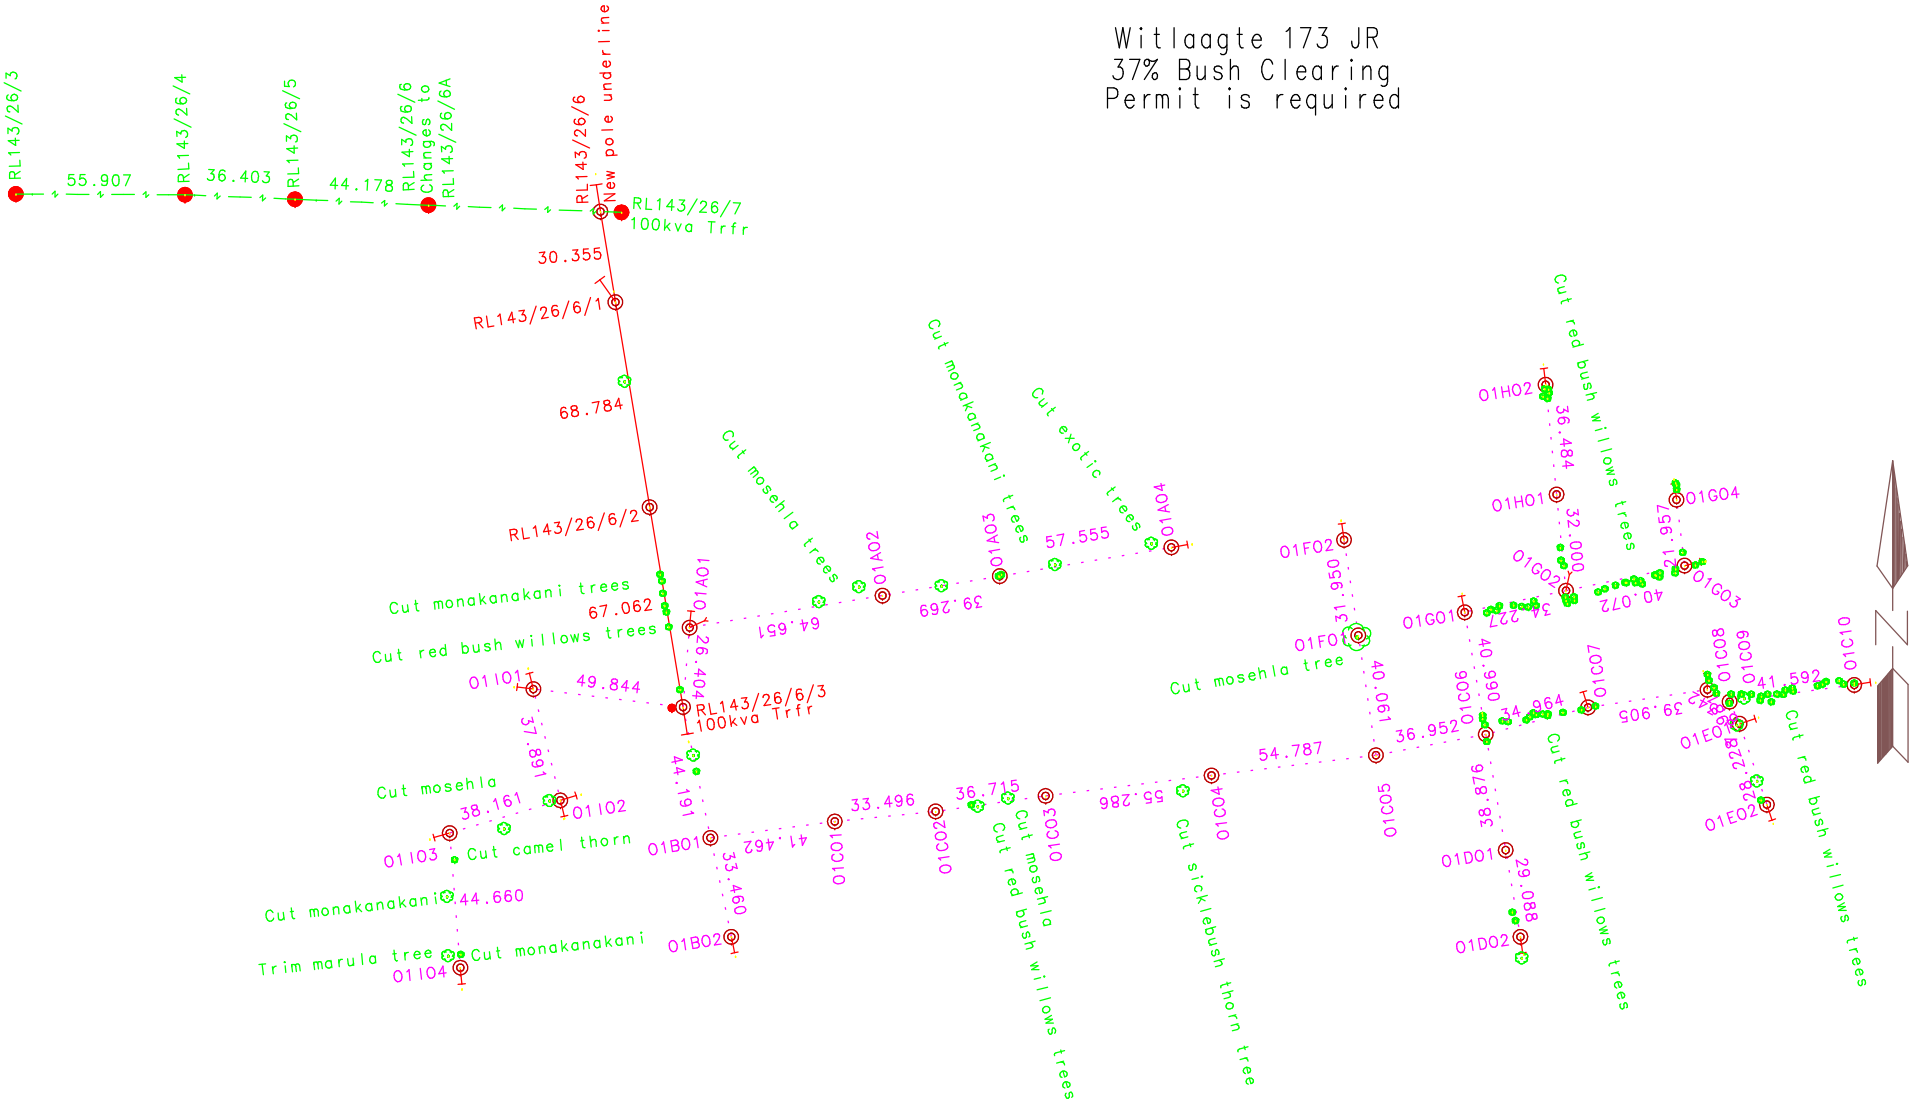

				ESKOM			TSHITA INFRASTRUCTURE PROJECT cc
FEEDER:	Leeukraal 22kv	CUSTOMER:	Eskom				16 Mouthe Street Polokwane Ext 91
PROJECT No:	Rapotokwane Pegging	PROPERTY:	Rapotokwane Village	NORTHERN ENGINEERING DIVISION			P O BOX 1654 KOLOTI 0709 Tel/Fax 015 298 8563 Cell:072 132 4325 E-Mail: shita@telkomsa.net
CONDUCTOR:		DATE:	21 November 2014	NORTHERN AREA			
LENGTH OF LINE:	1773.89m	COMPILATION	2528BA	DISTRIBUTION			
SURVEYOR:	SHITA INFRASTRUCTURE PROJECTS cc	SCALE:	1:2500	LAND DEVELOPMENT			
DRAUGHTSPERSON:	MN MALEKA	PAGE:	1 OF 2				